STREET PLANT VALUE
BITUMINOUS SURFACE ONLY

BLACKHAWK SUBDIVISION SEVENTH ADDITION - PHASE I
53B1926

STREET

Description	From	To	Quantity	Unit	Unit Cost	Total Cost
SANDHILL RD	**150' N OF MEADOW**	**190 FT W OF WINDING WAY**	1034	LF	$ 15.11	$ 15,623.74
32' WIDE	**MIST RD**					
MS LINK NO. 14103						
RED SKY DR	**135' E OF MEADOW**	**200 FT W OF WINDING WAY**	498	LF	$ 15.11	$ 7,524.78
32' WIDE	**MIST RD**					
MS LINK NO. 14098						
FALLEN LEAF DR	**MEADOW MIST RD**	**135' W OF WINDING WAY**	438	LF	$ 15.11	$ 6,618.18
32' WIDE						
MS LINK NO. 14097						
TRAPPERS TRL	**249 FT E OF RIVER**	**185' SW OF WINDING WAY**	440	LF	$ 15.11	$ 6,648.40
32' WIDE	**BIRCH RD**					
MS LINK NO. 14096						
GRAND TOTAL COST						$ 36,415.10

TOTAL STREET IMPROVEMENTS $ 36,415.10

Prepared By: JD
Date: 4/13/2007

f:\enroot\priv_cont\contract finalization\schedule a\streets\1926 bituminous Schedule A.xls

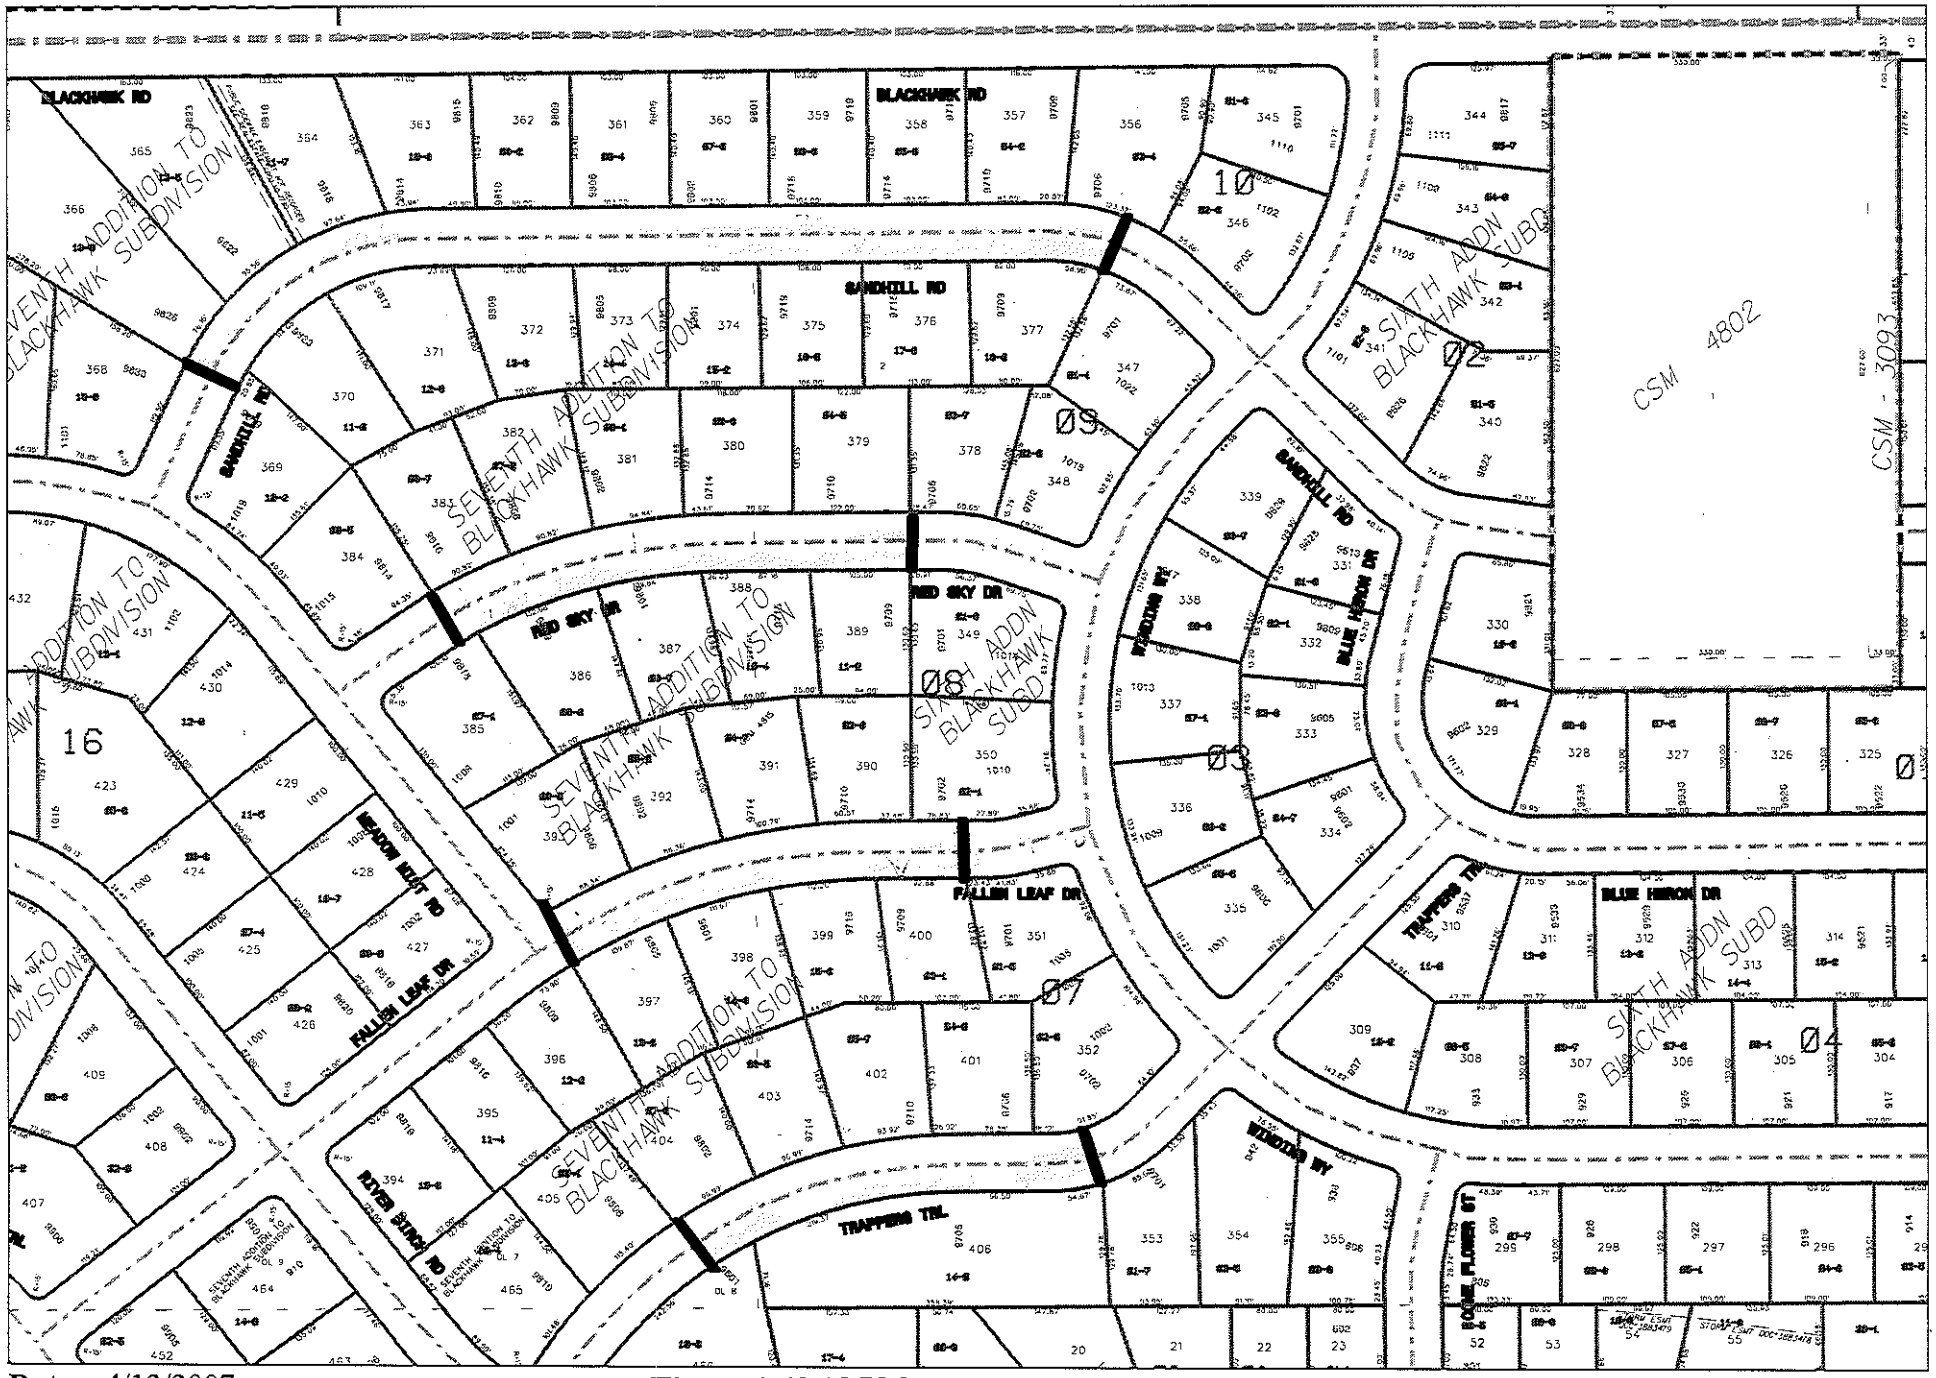

Date: 4/13/2007 **Time:** 1:43:18 PM **Scale:** 1 in = 200 Ft

Field View