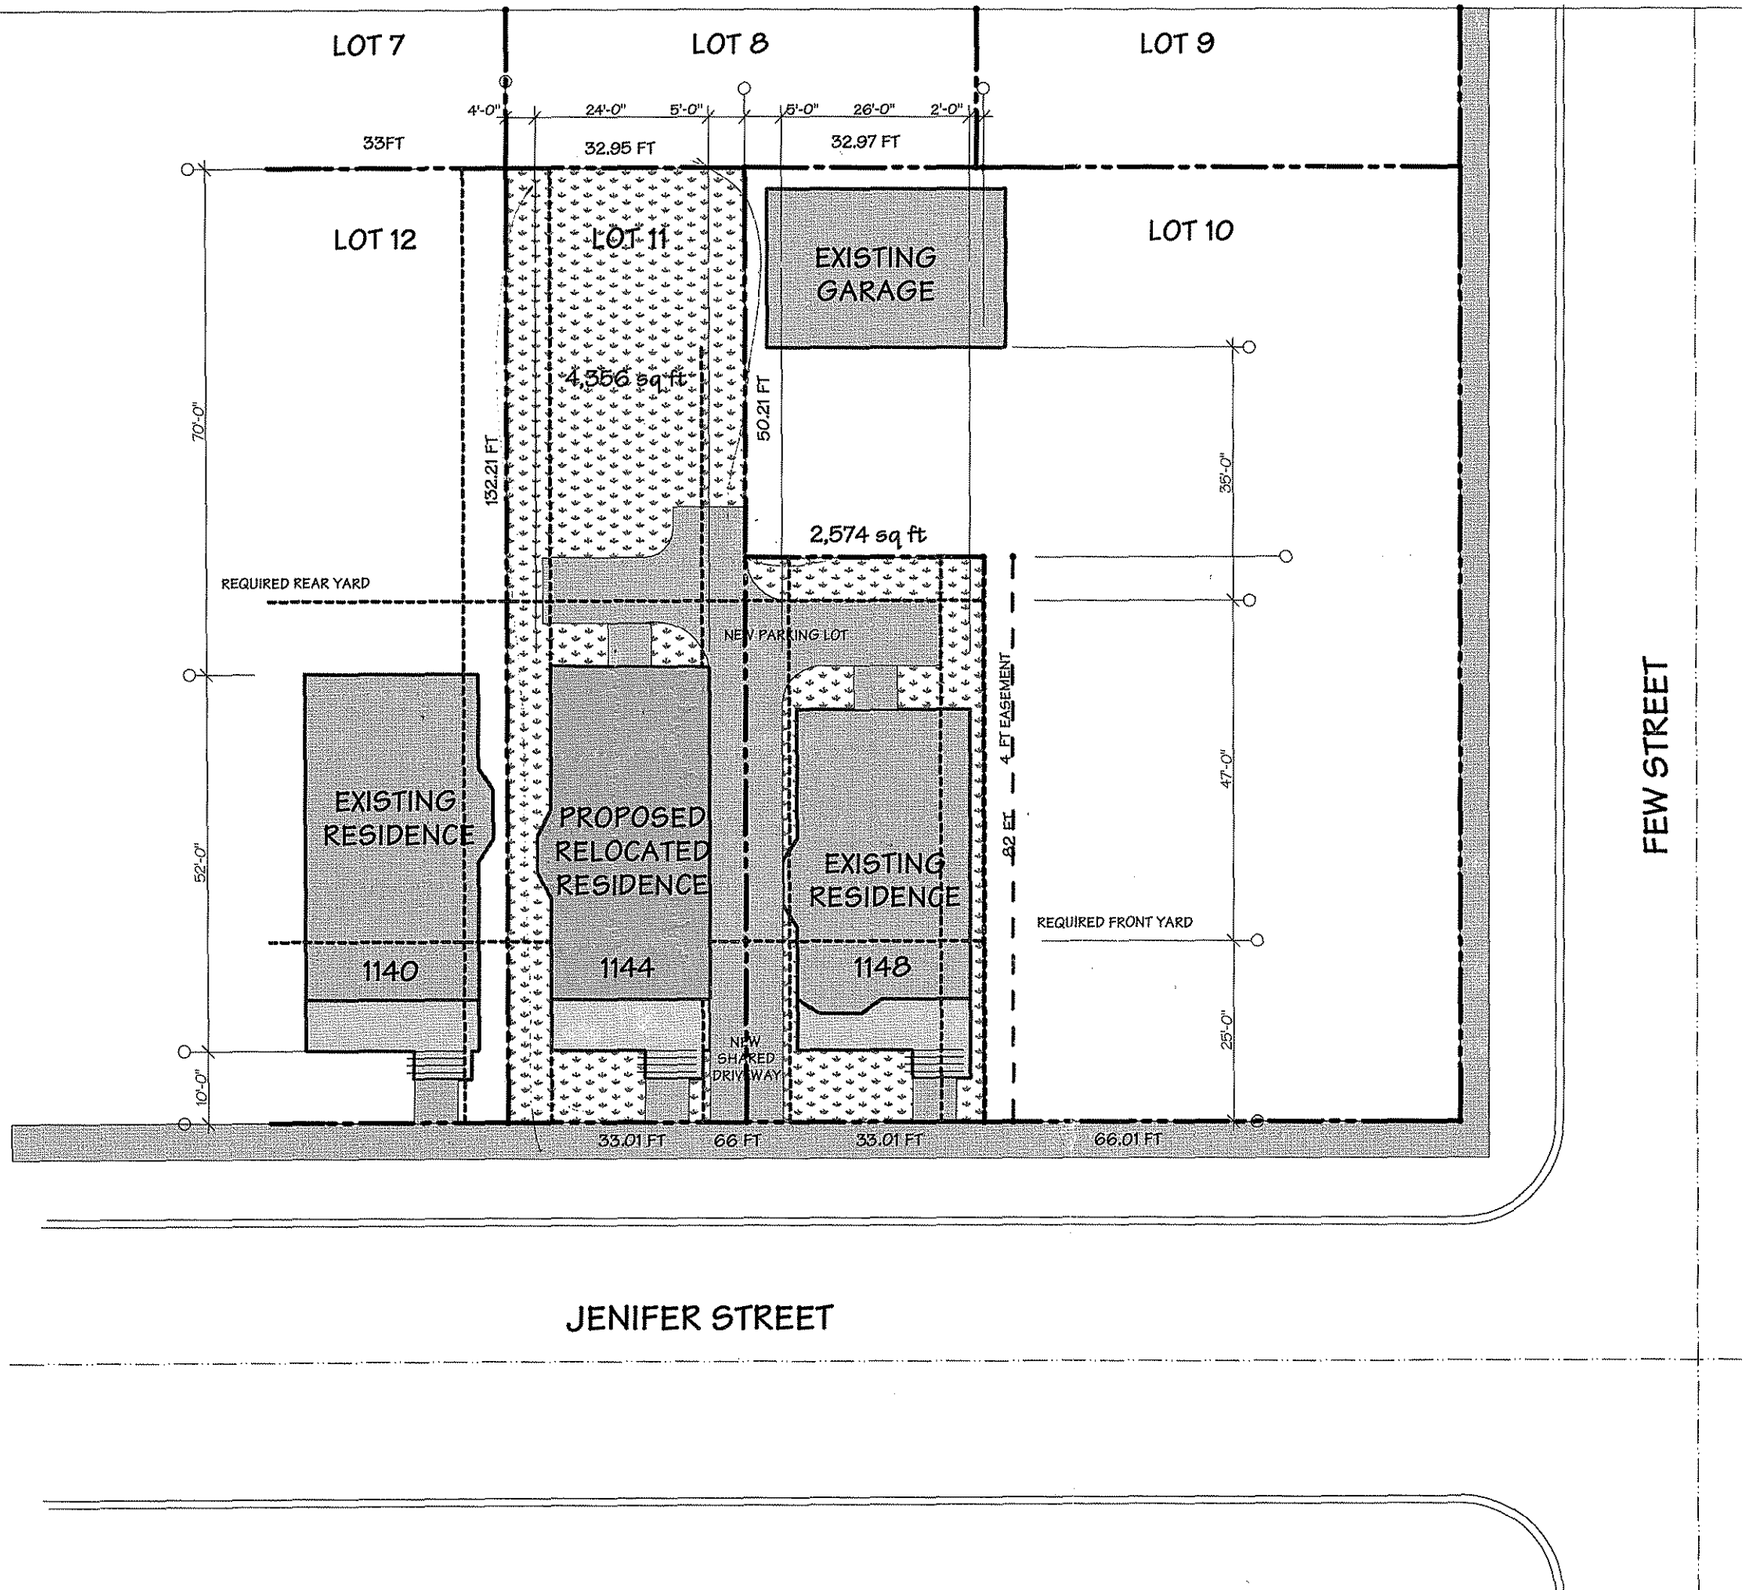

PLOT DATE: 4/23/08 S0712

SITE PLAN NOTES:

SITE AREA:

BUILDING AREA CALCULATIONS:

SCOPE OF WORK

Box 762
Waukesha, WI 54982
800 - 236 - 0140 Phone
920 - 787 - 1418 Fax
ksarchi@earthlink.net e-mail

Mark J. Schmidt Architect AIA

ALTERATIONS TO
1148 JENIFER STREET
MADISON, WISCONSIN

DATE:	ISSUED:
4/23/08	DESIGN CONCEPT

S0712

GRAPHIC SCALE: 1" = 10'-0"
0' 10' 20'
TRUE NORTH
PROJECT NORTH

COPYRIGHT © 2008 MARK SCHMIDT ARCHITECT

SITE PLAN

2.1