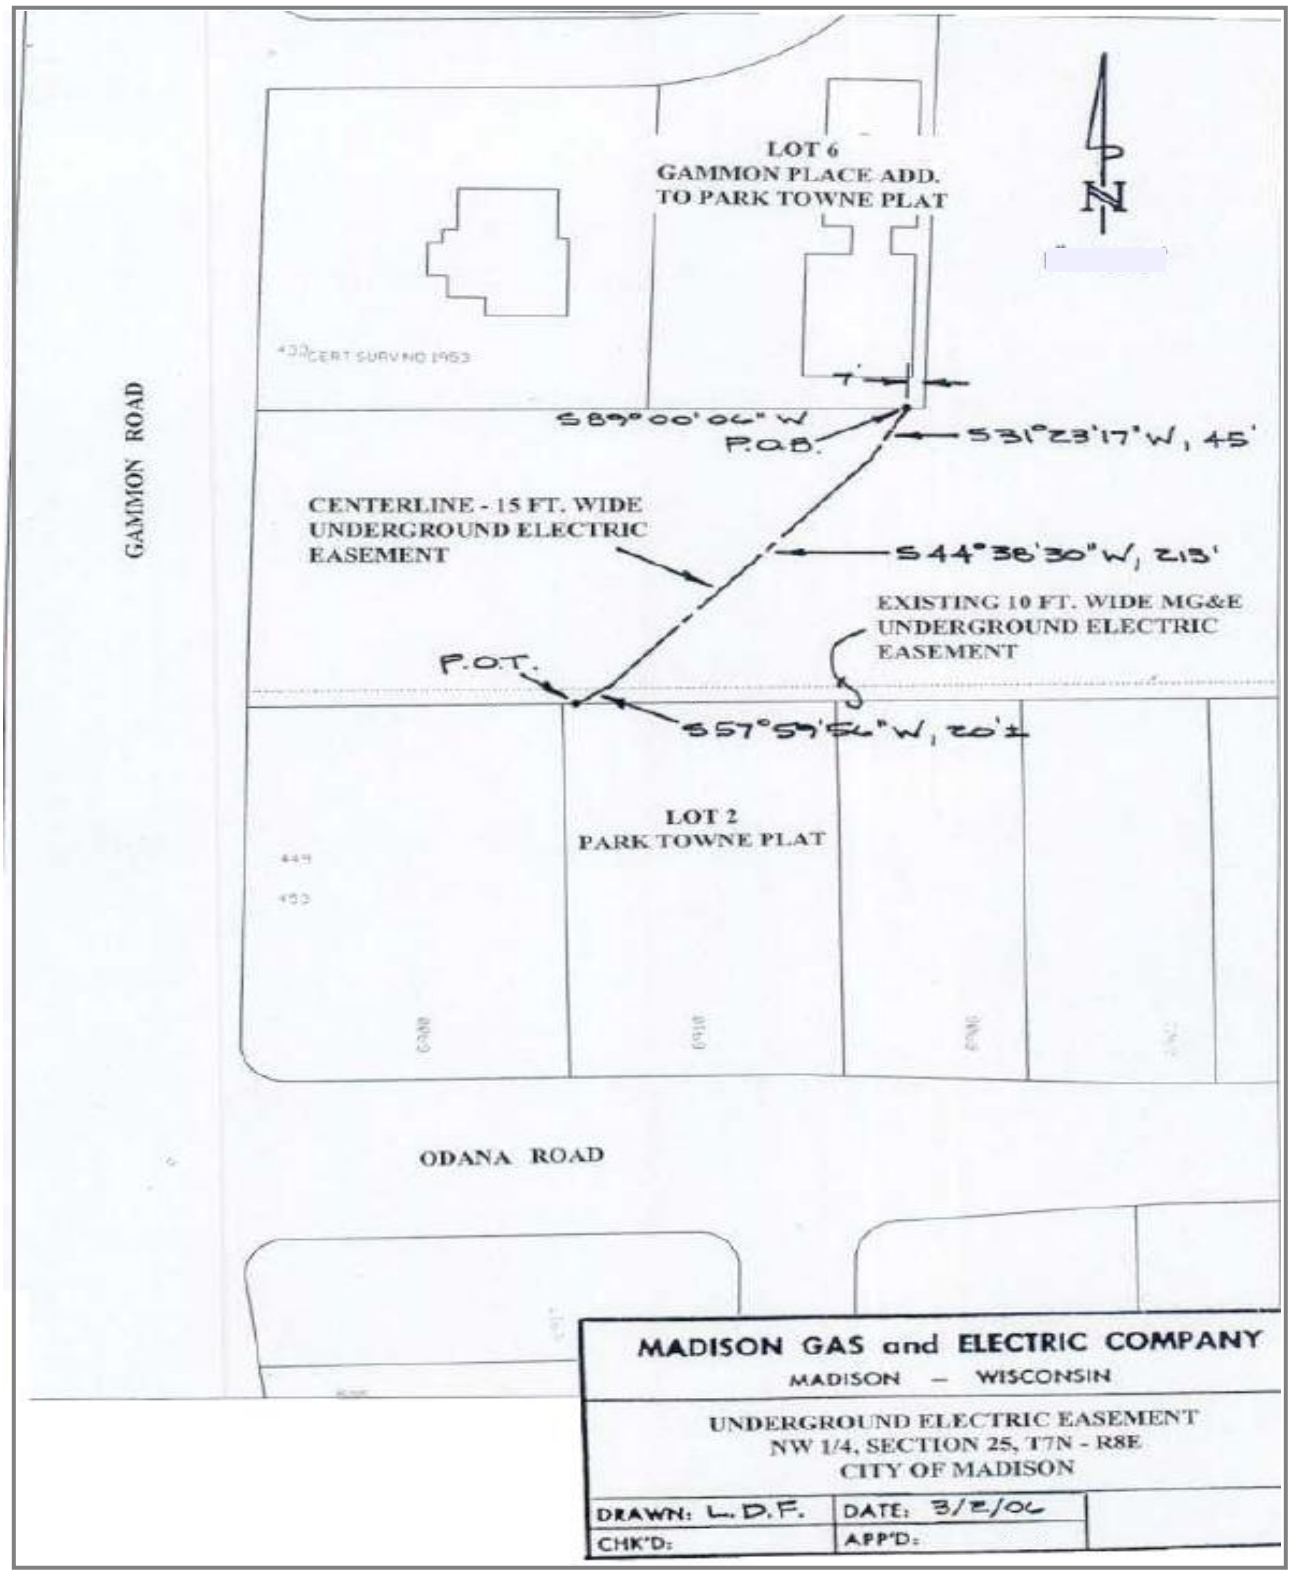EXHIBIT A
UNDERGROUND ELECTRIC EASEMENT AREA