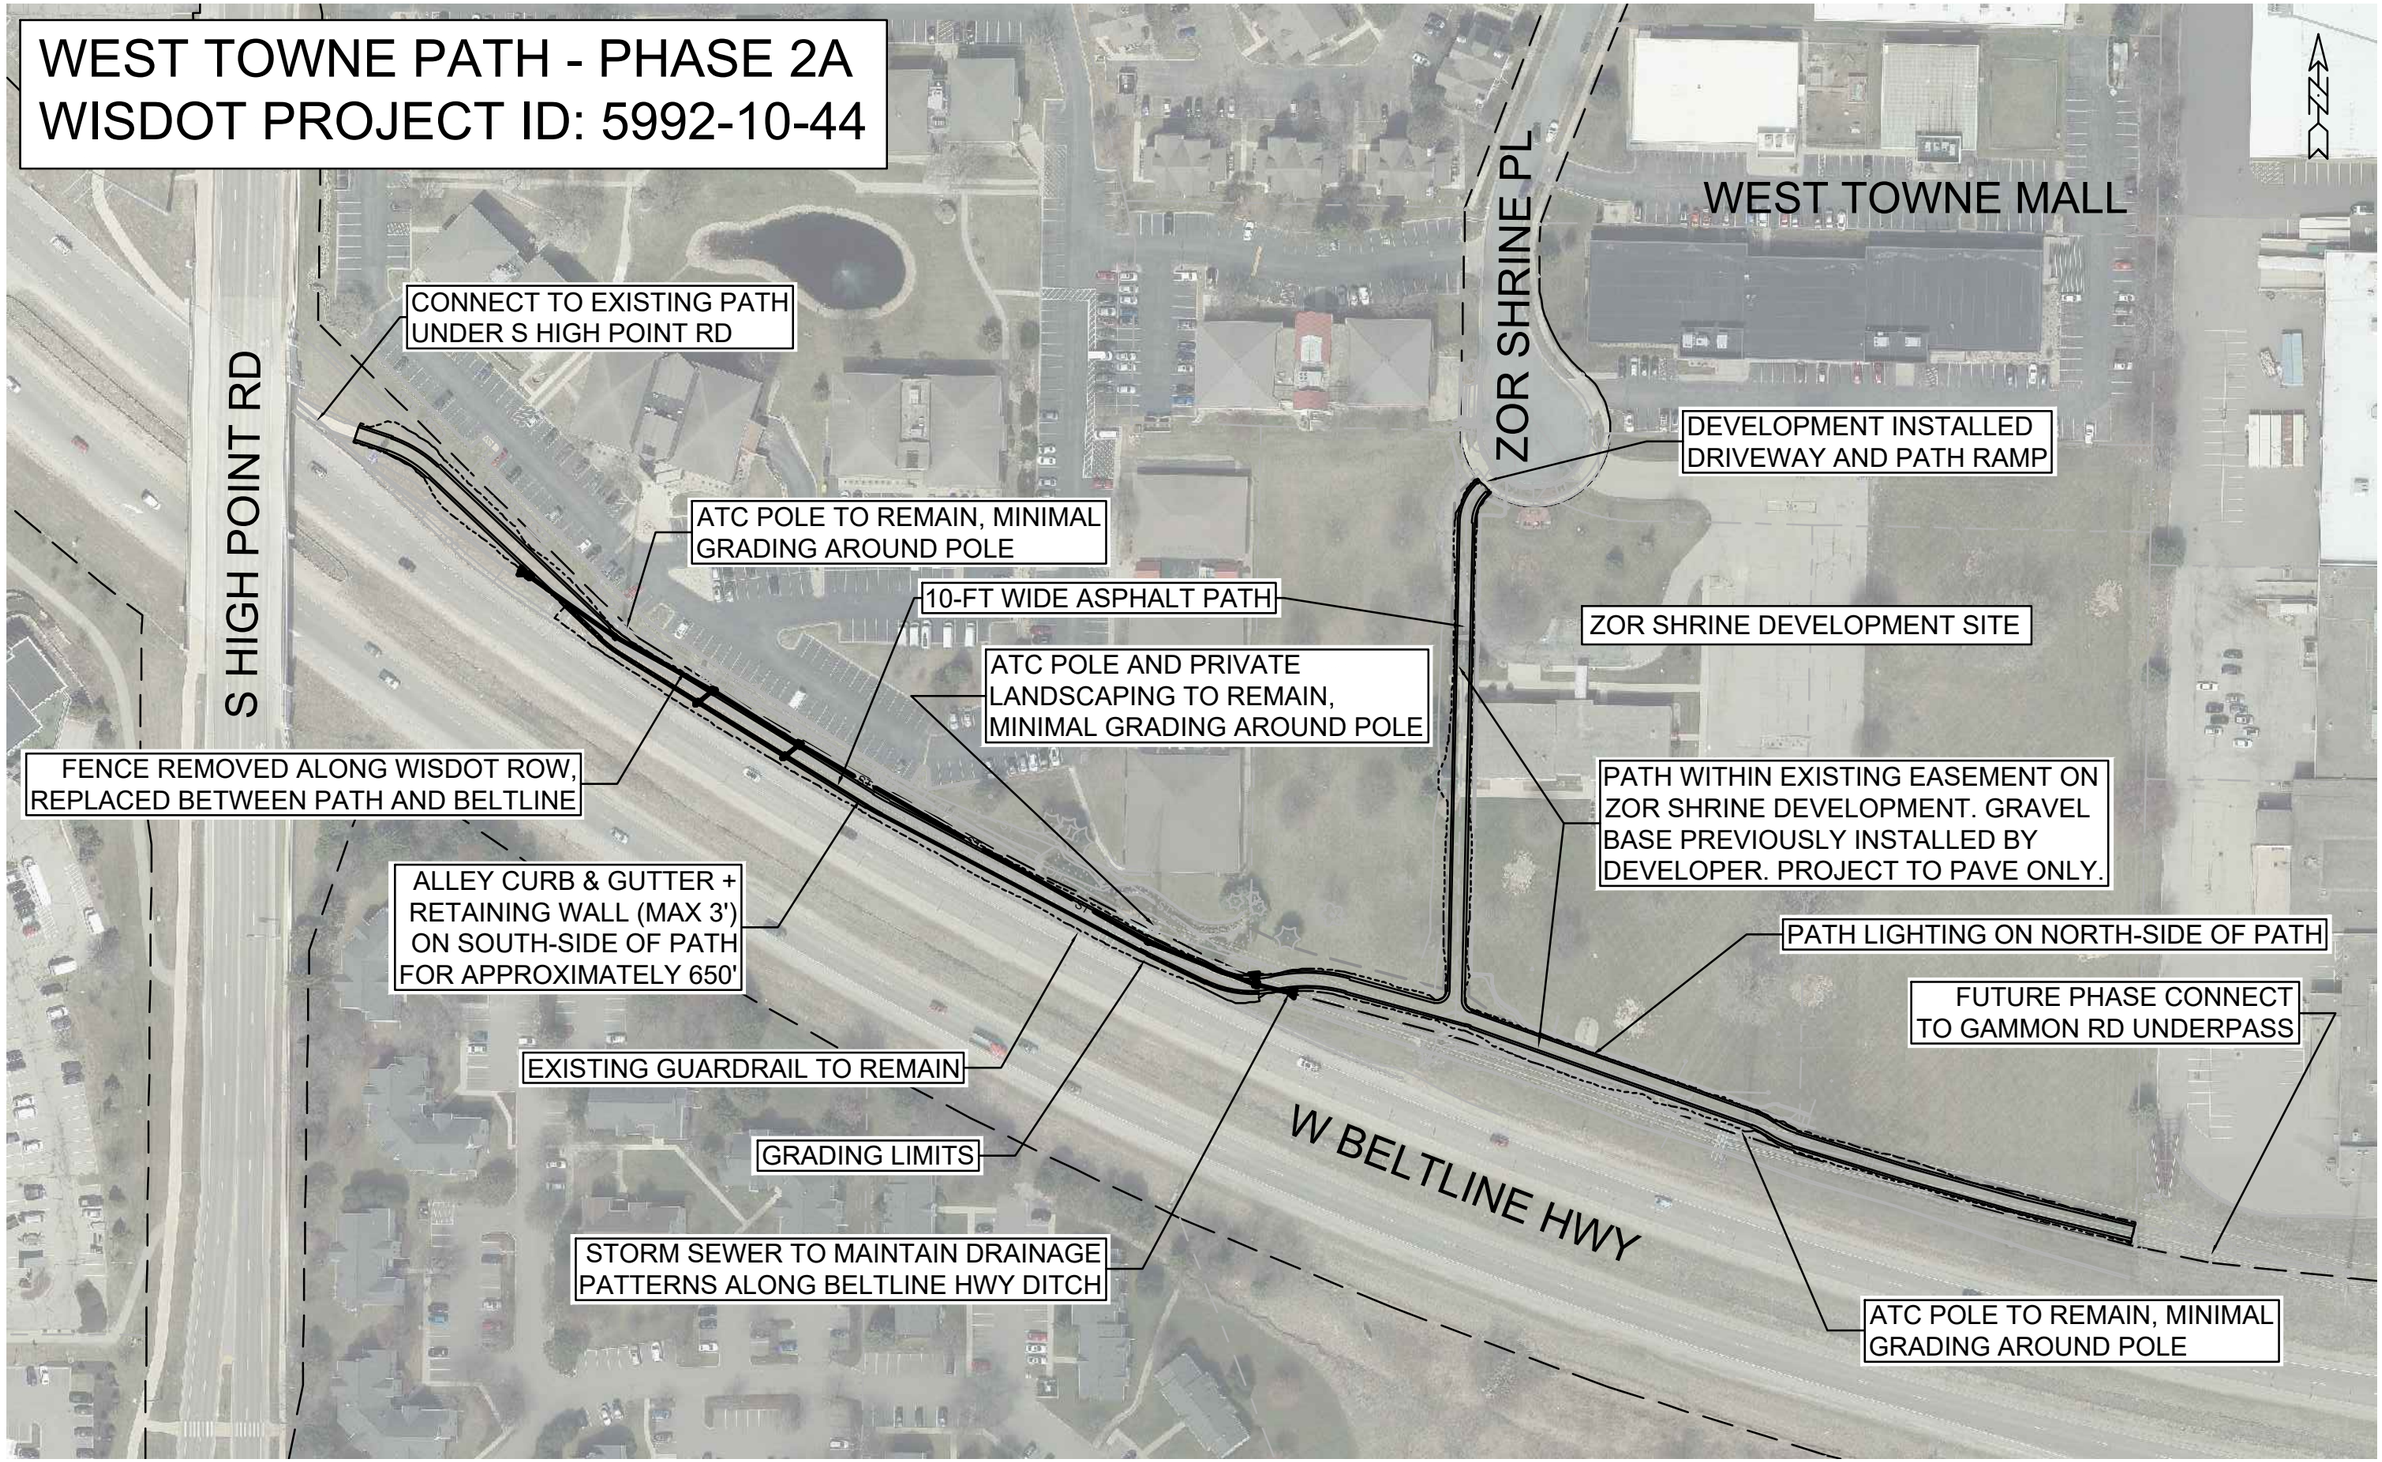WEST TOWNE PATH - PHASE 2A
WISDOT PROJECT ID: 5992-10-44