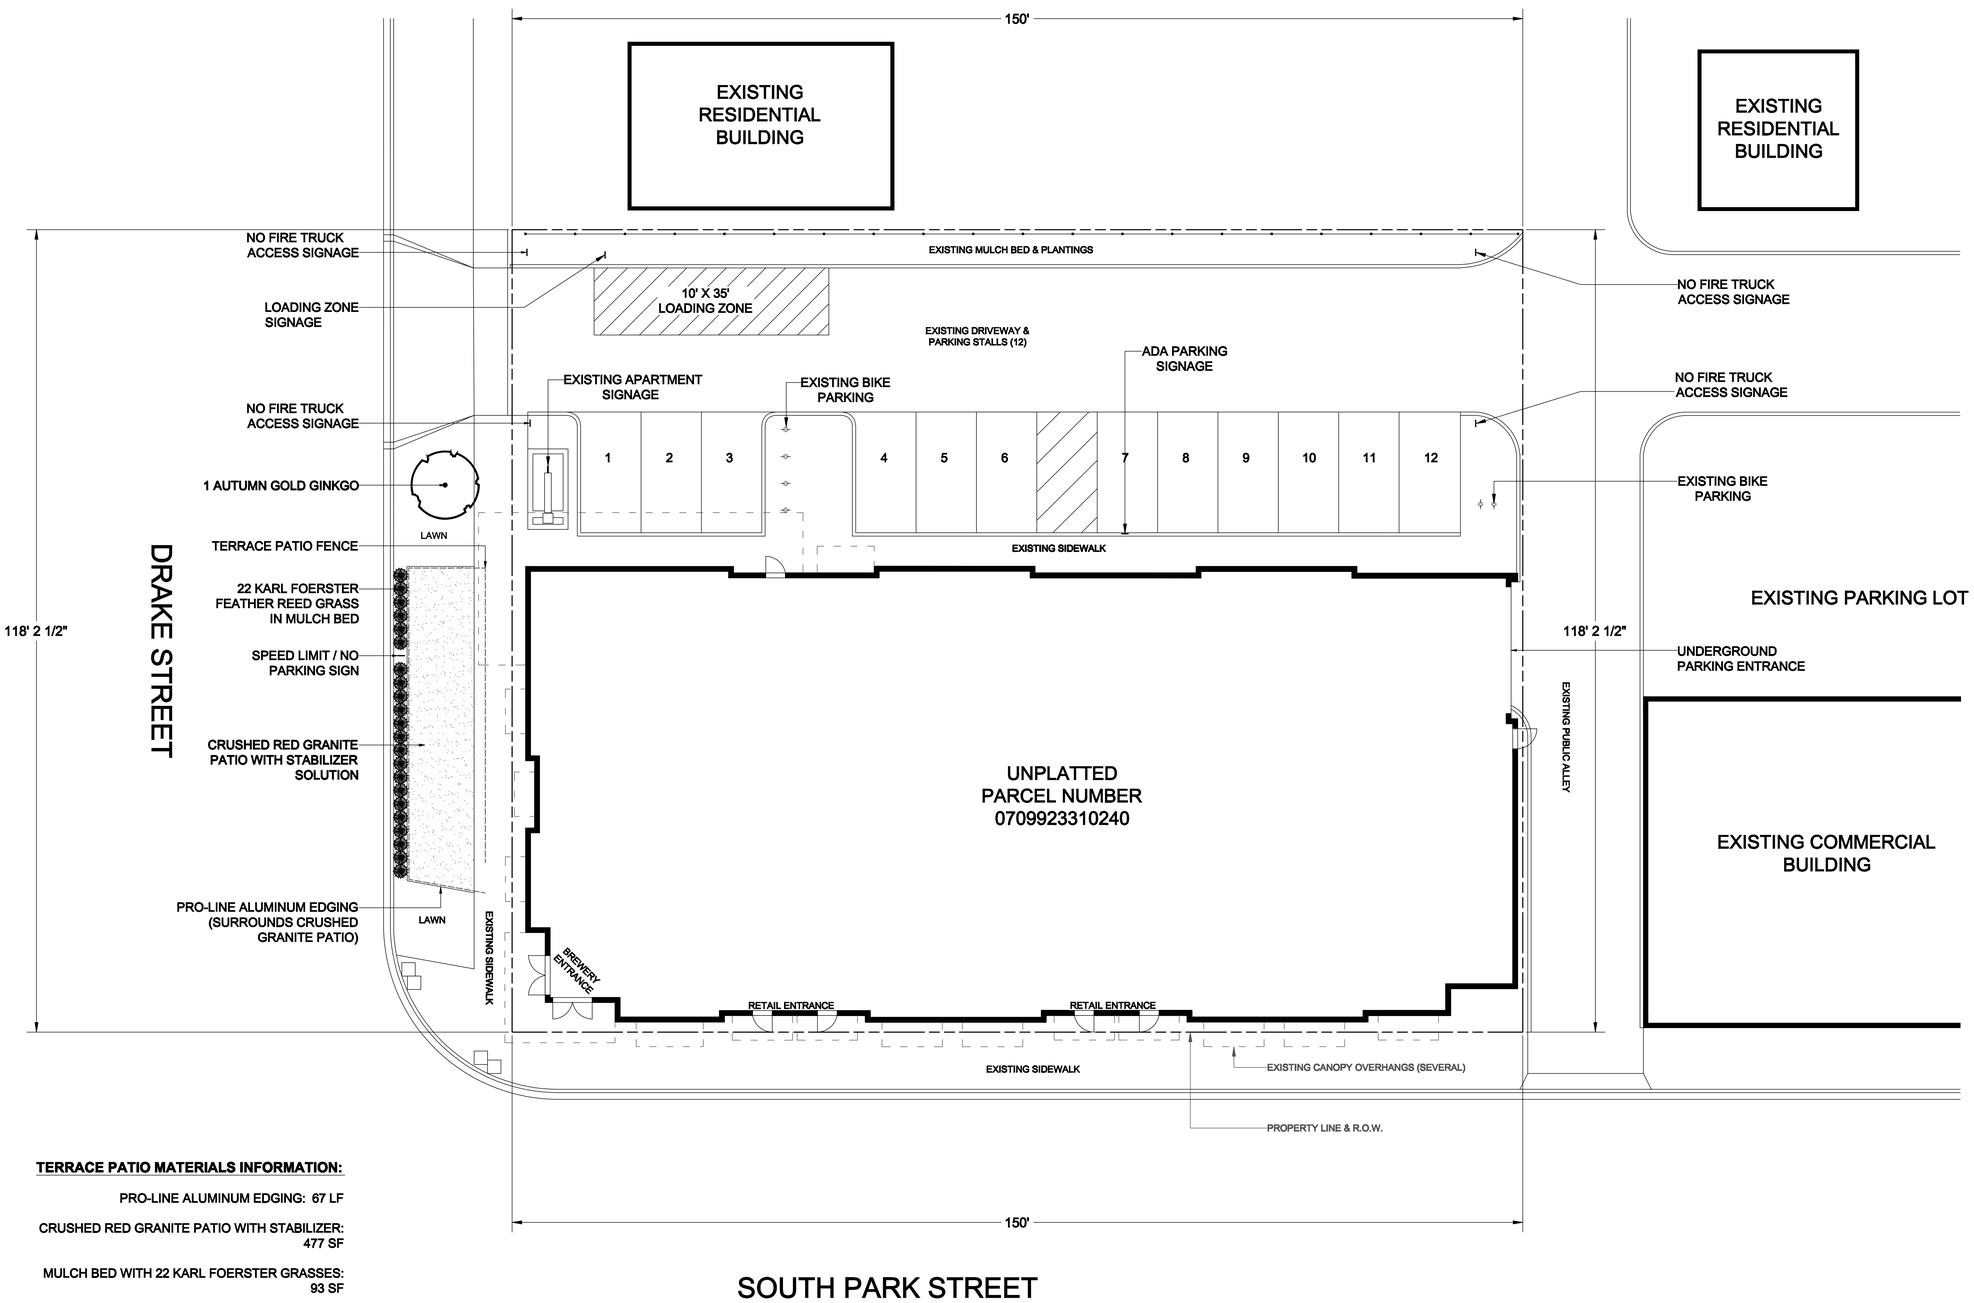

TERRACE PATIO MATERIALS INFORMATION:

PRO-LINE ALUMINUM EDGING: 67 LF

CRUSHED RED GRANITE PATIO WITH STABILIZER: 477 SF

MULCH BED WITH 22 KARL FOERSTER GRASSES: 93 SF

NEW TERRACE PATIO AREA (INSIDE FENCED AREA): 541 SF

NEW TERRACE FENCING (NON-PERMANENT): 114 LF

NOTES:

TERRACE LANDSCAPE DESIGN

CLIENT:

ROCKHOUND Brewing Company

STREET:

444 S. Park Street / 902 Drake Street

CITY:

Madison, WI 53715

DATE DRAWN:

5 / 1 / 17

REVISIONS:

1. 5 / 16 / 17
2.
3.

LANDSCAPE DESIGNER:

JONATHAN KLAAS

JONATHAN@608LANDSCAPE.COM

ALTHOUGH EVERY EFFORT HAS BEEN MADE IN PREPARING THESE PLANS AND CHECKING THEM FOR ACCURACY, THE CONTRACTOR & SUBCONTRACTORS MUST CHECK ALL DETAIL & DIMENSIONS OF THEIR TRADE & BE RESONSIBLE FOR THE SAME.

608

608LANDSCAPE.COM

JONATHAN@608LANDSCAPE.COM