City of Madison

Demolition

Location
12 N Few Street

Project Name
CRAFT

Applicant
John Seamon, SEA
Jeremy Knudson

Existing Use
Commercial building

Proposed Use
Demolish portion of street-facing façade to construct two-story addition with 8 commercial spaces and 8 apartments in Urban Design Dist. 8

Public Hearing Dates

Plan Commission
August 23, 2021

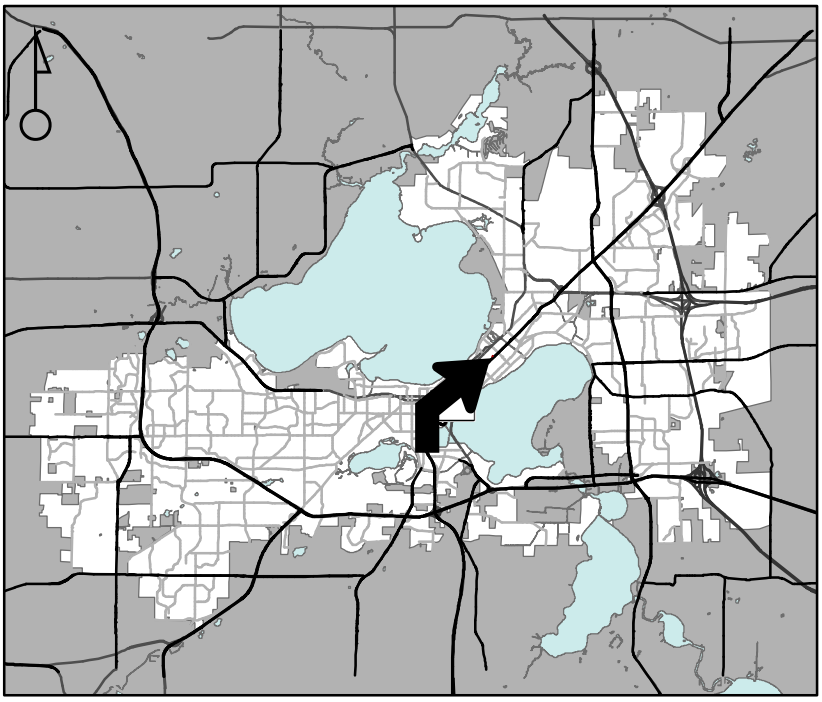

For Questions Contact: Chris Wells at: 261-9135 or cwells@cityofmadison.com or City Planning at 266-4635

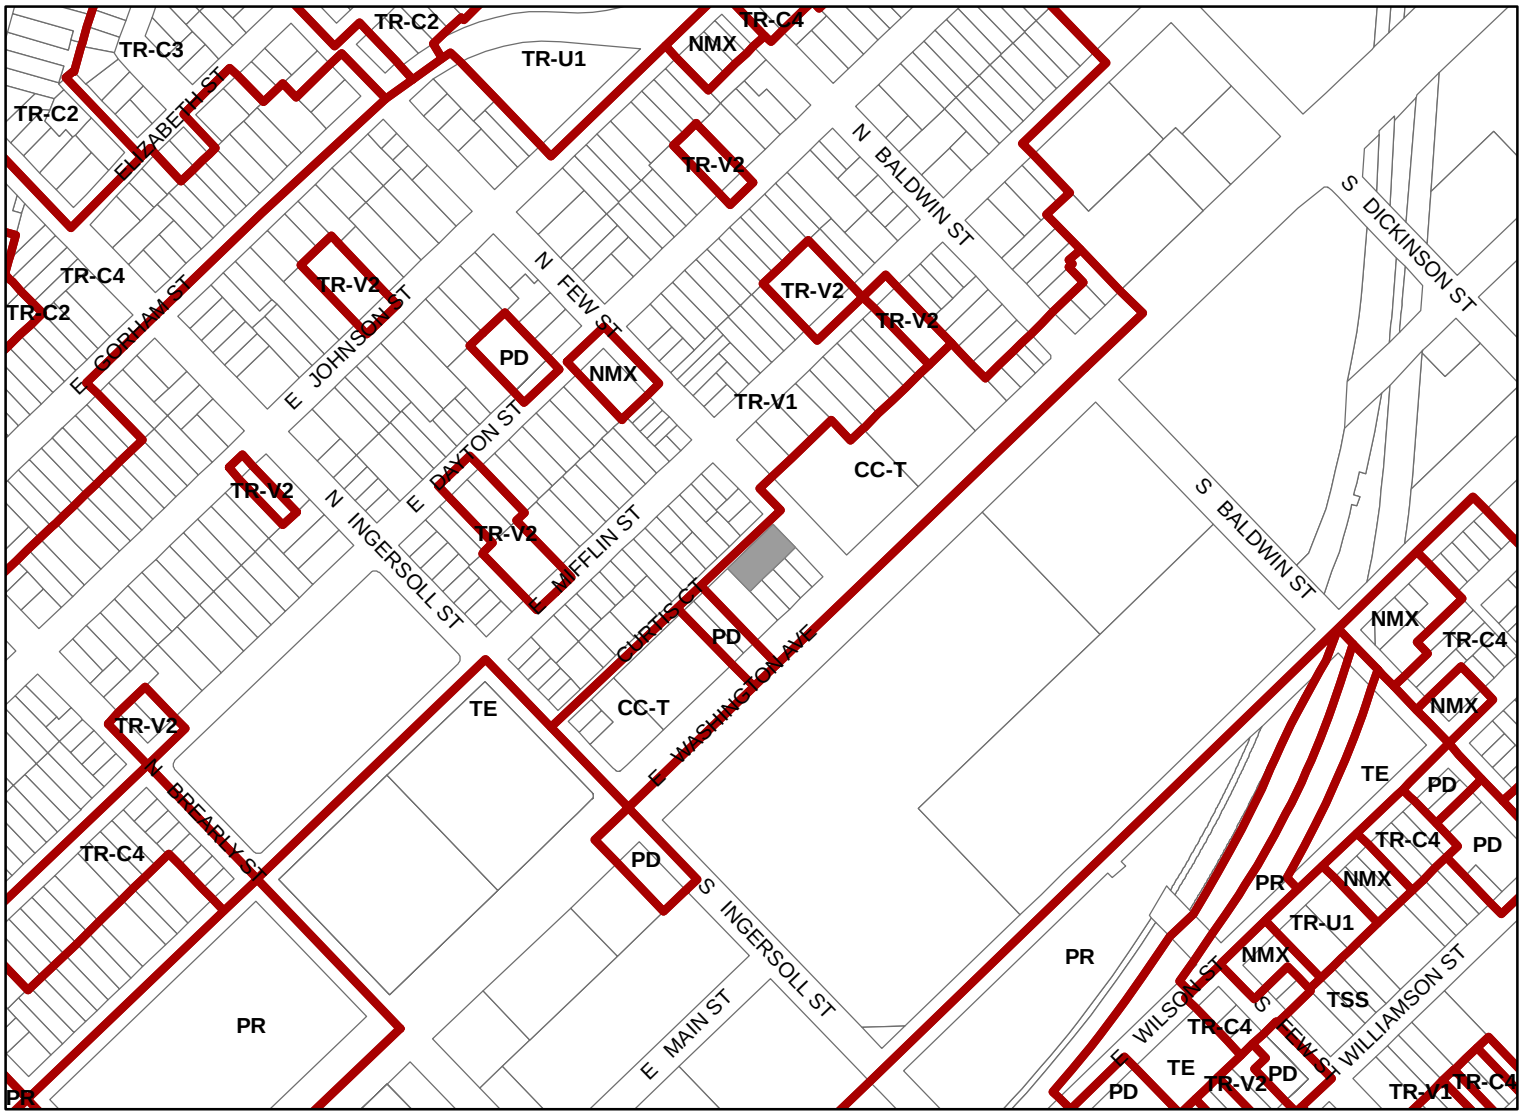

Scale : 1" = 400'

City of Madison, Planning Division : JC : Date : 3-23-21

City of Madison

12 N Few Street

Date of Aerial Photography : Spring 2020