COMMERCIAL & SPRECHER INTERSECTION
PROJECT NO. 53W1901

SHEET NO.

PLAN

CITY OF MADISON

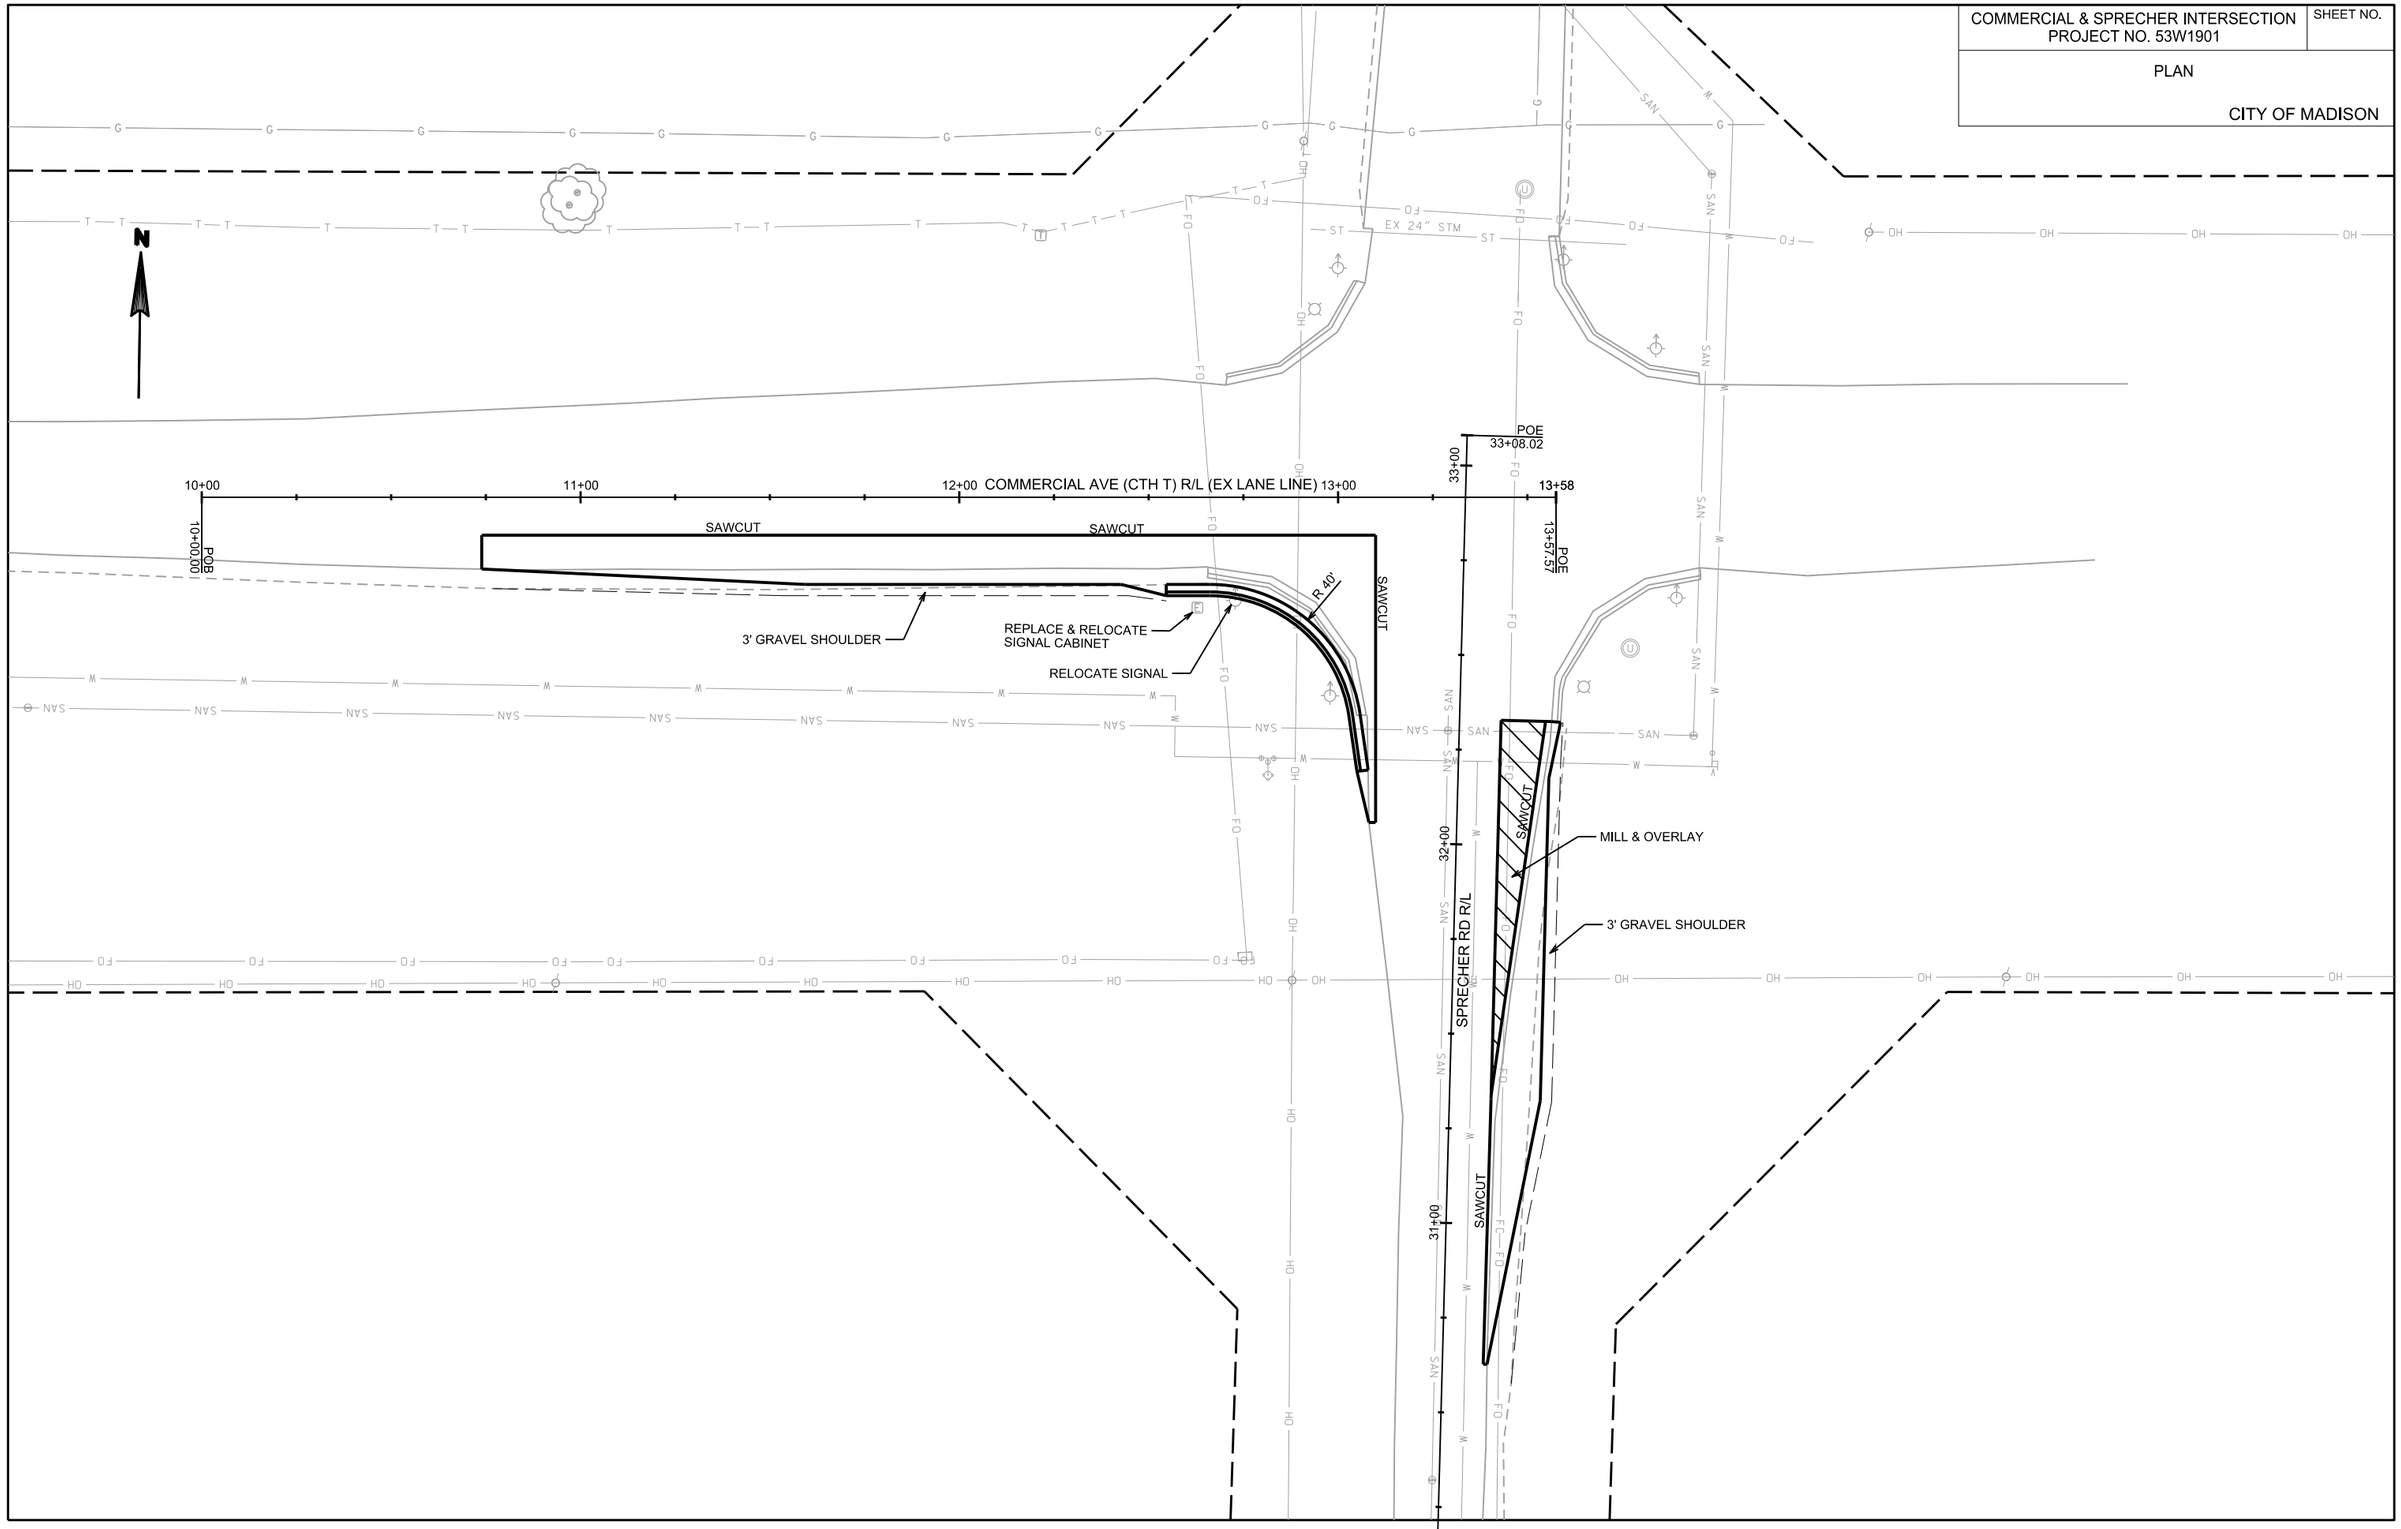

PLOT SCALE:

PLOT NAME:

REV. DATE:

ORIGINATOR: CITY OF MADISON, STREETS DIVISION

FILE NAME: M:\DESIGN\Projects\53W1901\Street\53W1901EN-Street.dgn

DATE: 4/1/2015