File: I:\2021\21109\SD\WD\Civil Sheets\21-10695 Notes-Demo-Site Sheets.dwg, Layout: C3.1 - SITE - DIM, User: kyaska, Plotted: Nov 24, 2021 - 9:18am, Xref's:

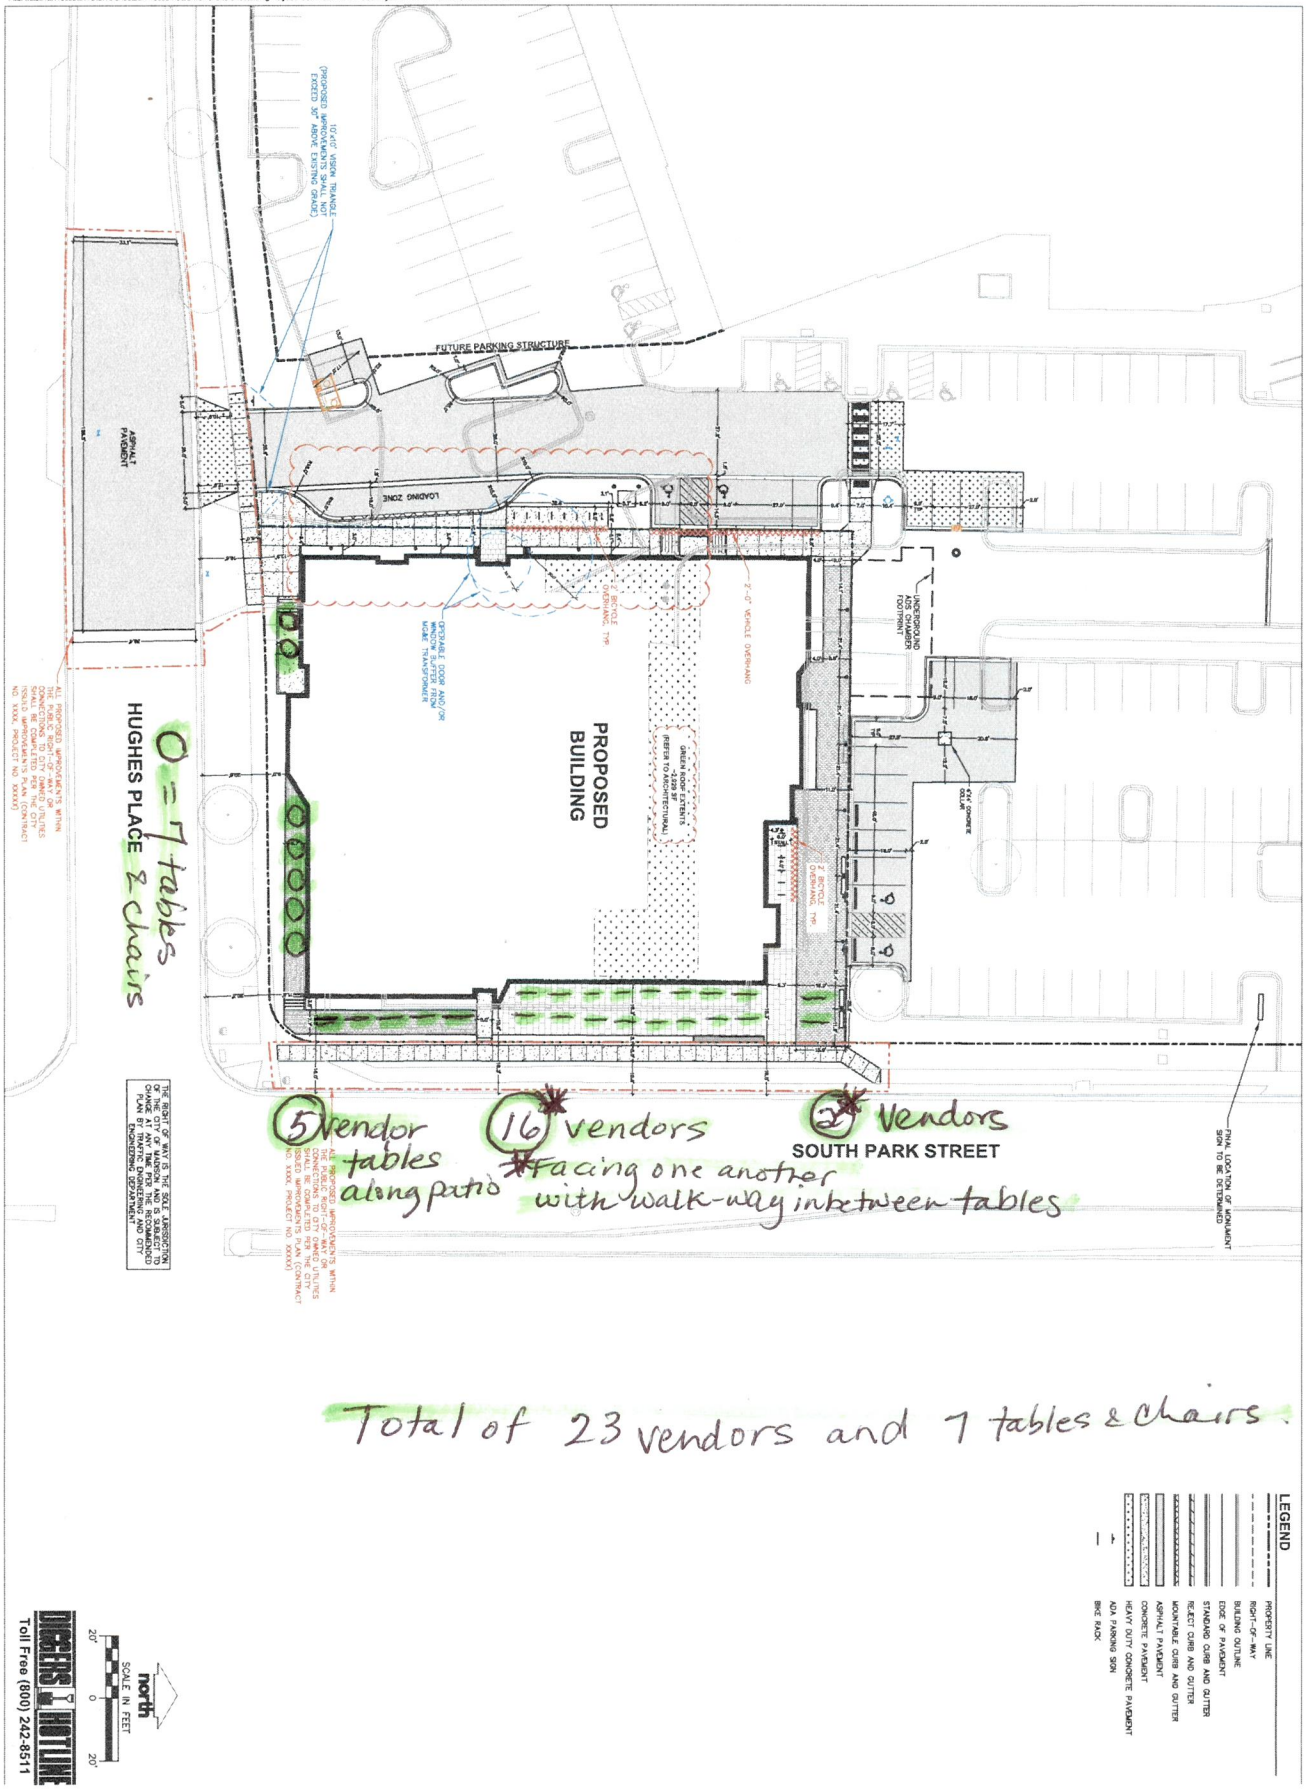

Total of 23 vendors and 7 tables & chairs.

LEGEND

- PROPERTY LINE
- RIGHT-OF-WAY
- BUILDING OUTLINE
- EDGE OF PAVEMENT
- STANDARD CURB AND GUTTER
- REJECT CURB AND GUTTER
- MOUNTABLE CURB AND GUTTER
- ASPHALT PAVEMENT
- CONCRETE PAVEMENT
- HEAVY DUTY CONCRETE PAVEMENT
- ADA PARKING SIGN
- BIKE RACK

DIGGERS HOTLINE
Toll Free (800) 242-8511

north
SCALE IN FEET
20' 0 20'

JSD Professional Services, Inc.
Engineers • Surveyors • Planners

CREATE THE VISION | TELL THE STORY

MADISON | MILWAUKEE | WAUSAU
APPLETON | KENOSHA | CHICAGO
DELAFIELD

MADISON REGIONAL OFFICE
161 HORIZON DRIVE, SUITE 101
VERONA, WISCONSIN 53593
P: 608.848.5060

CLIENT:
URBAN LEAGUE OF GREATER MADISON

CLIENT ADDRESS:
2222 S. PARK ST, STE 200
MADISON, WI 53713

PROJECT:
THE HUB - ULGM VILLAGER ON PARK

PROJECT LOCATION:
2352 SOUTH PARK STREET
MADISON, WI 53713

PLAN MODIFICATIONS

#	Date	Description
1	04.13.21	UDC INITIAL / FINAL
2	06.14.21	UDC RESUBMITTAL
3	08.13.21	REVISED PLAN SUBMITTAL
4	09.14.21	SITE PLAN REVIEW SUBMITTAL
5	10.01.21	BM & EC COMMENT RESPONSE
6	10.08.21	3RD SET
7	11.19.21	ADDENDUM 8
8		
9		
10		
11		
12		
13		
14		
15		
16		

Designed By: JAW
Reviewed By: AGG
Approved By:

SHEET TITLE:
SITE PLAN - DIMENSIONED

SHEET NUMBER:
C3.1

JSD PROJECT NO:
21-10695

THESE PLANS AND DESIGNS ARE COPYRIGHT PROTECTED AND MAY NOT BE USED IN WHOLE OR IN PART WITHOUT THE WRITTEN CONSENT OF JSD PROFESSIONAL SERVICES, INC.