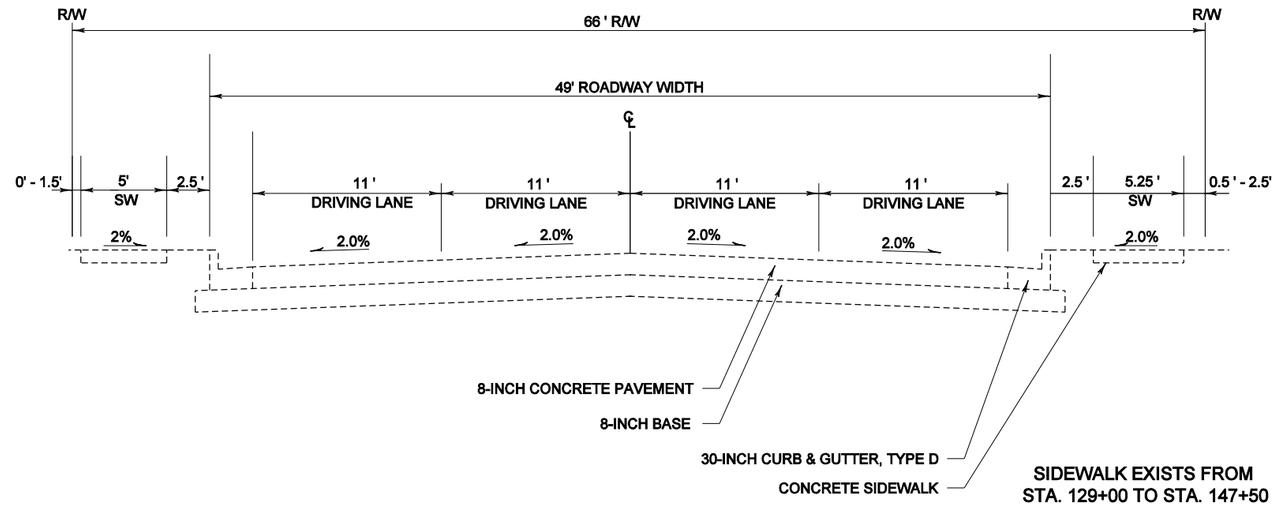

EXISTING TYPICAL SECTION

MONONA DRIVE

STA. 111+53.70 TO STA. 147+52.11

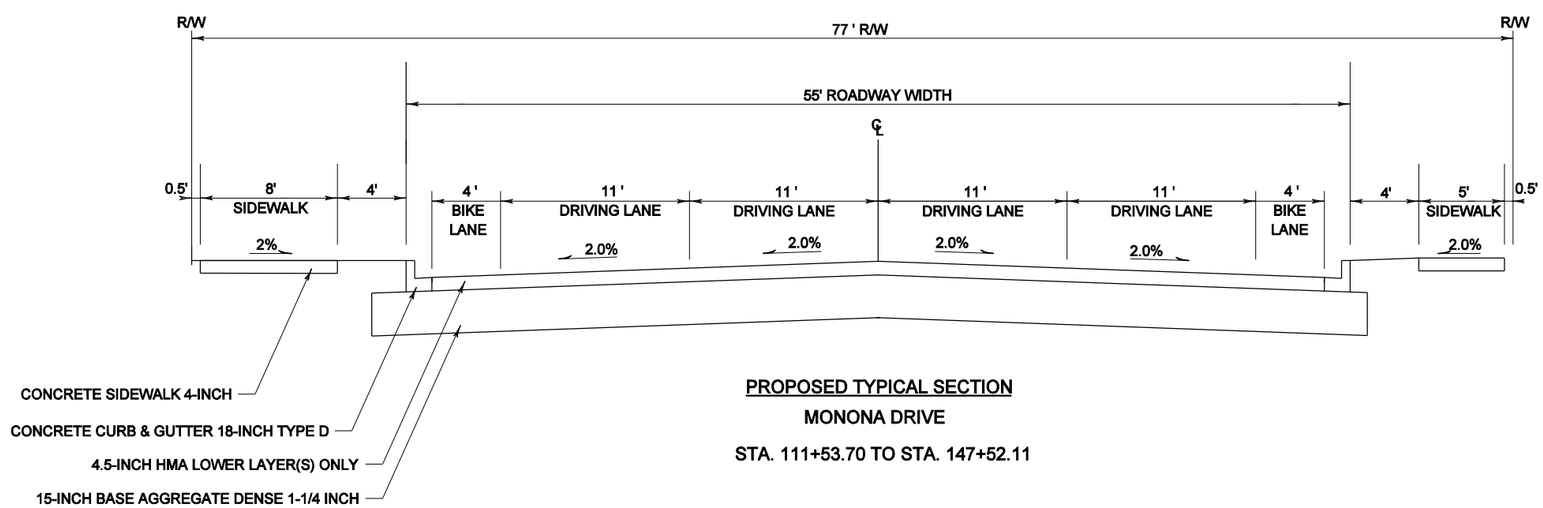

PROPOSED TYPICAL SECTION

MONONA DRIVE

STA. 111+53.70 TO STA. 147+52.11

PROJECT NO: 5994-00-71	HWY: MONONA DRIVE	COUNTY: DANE	TYPICAL SECTION	SHEET	E