CITY CENTER I
SECOND FLOOR
APARTMENT CONVERSION

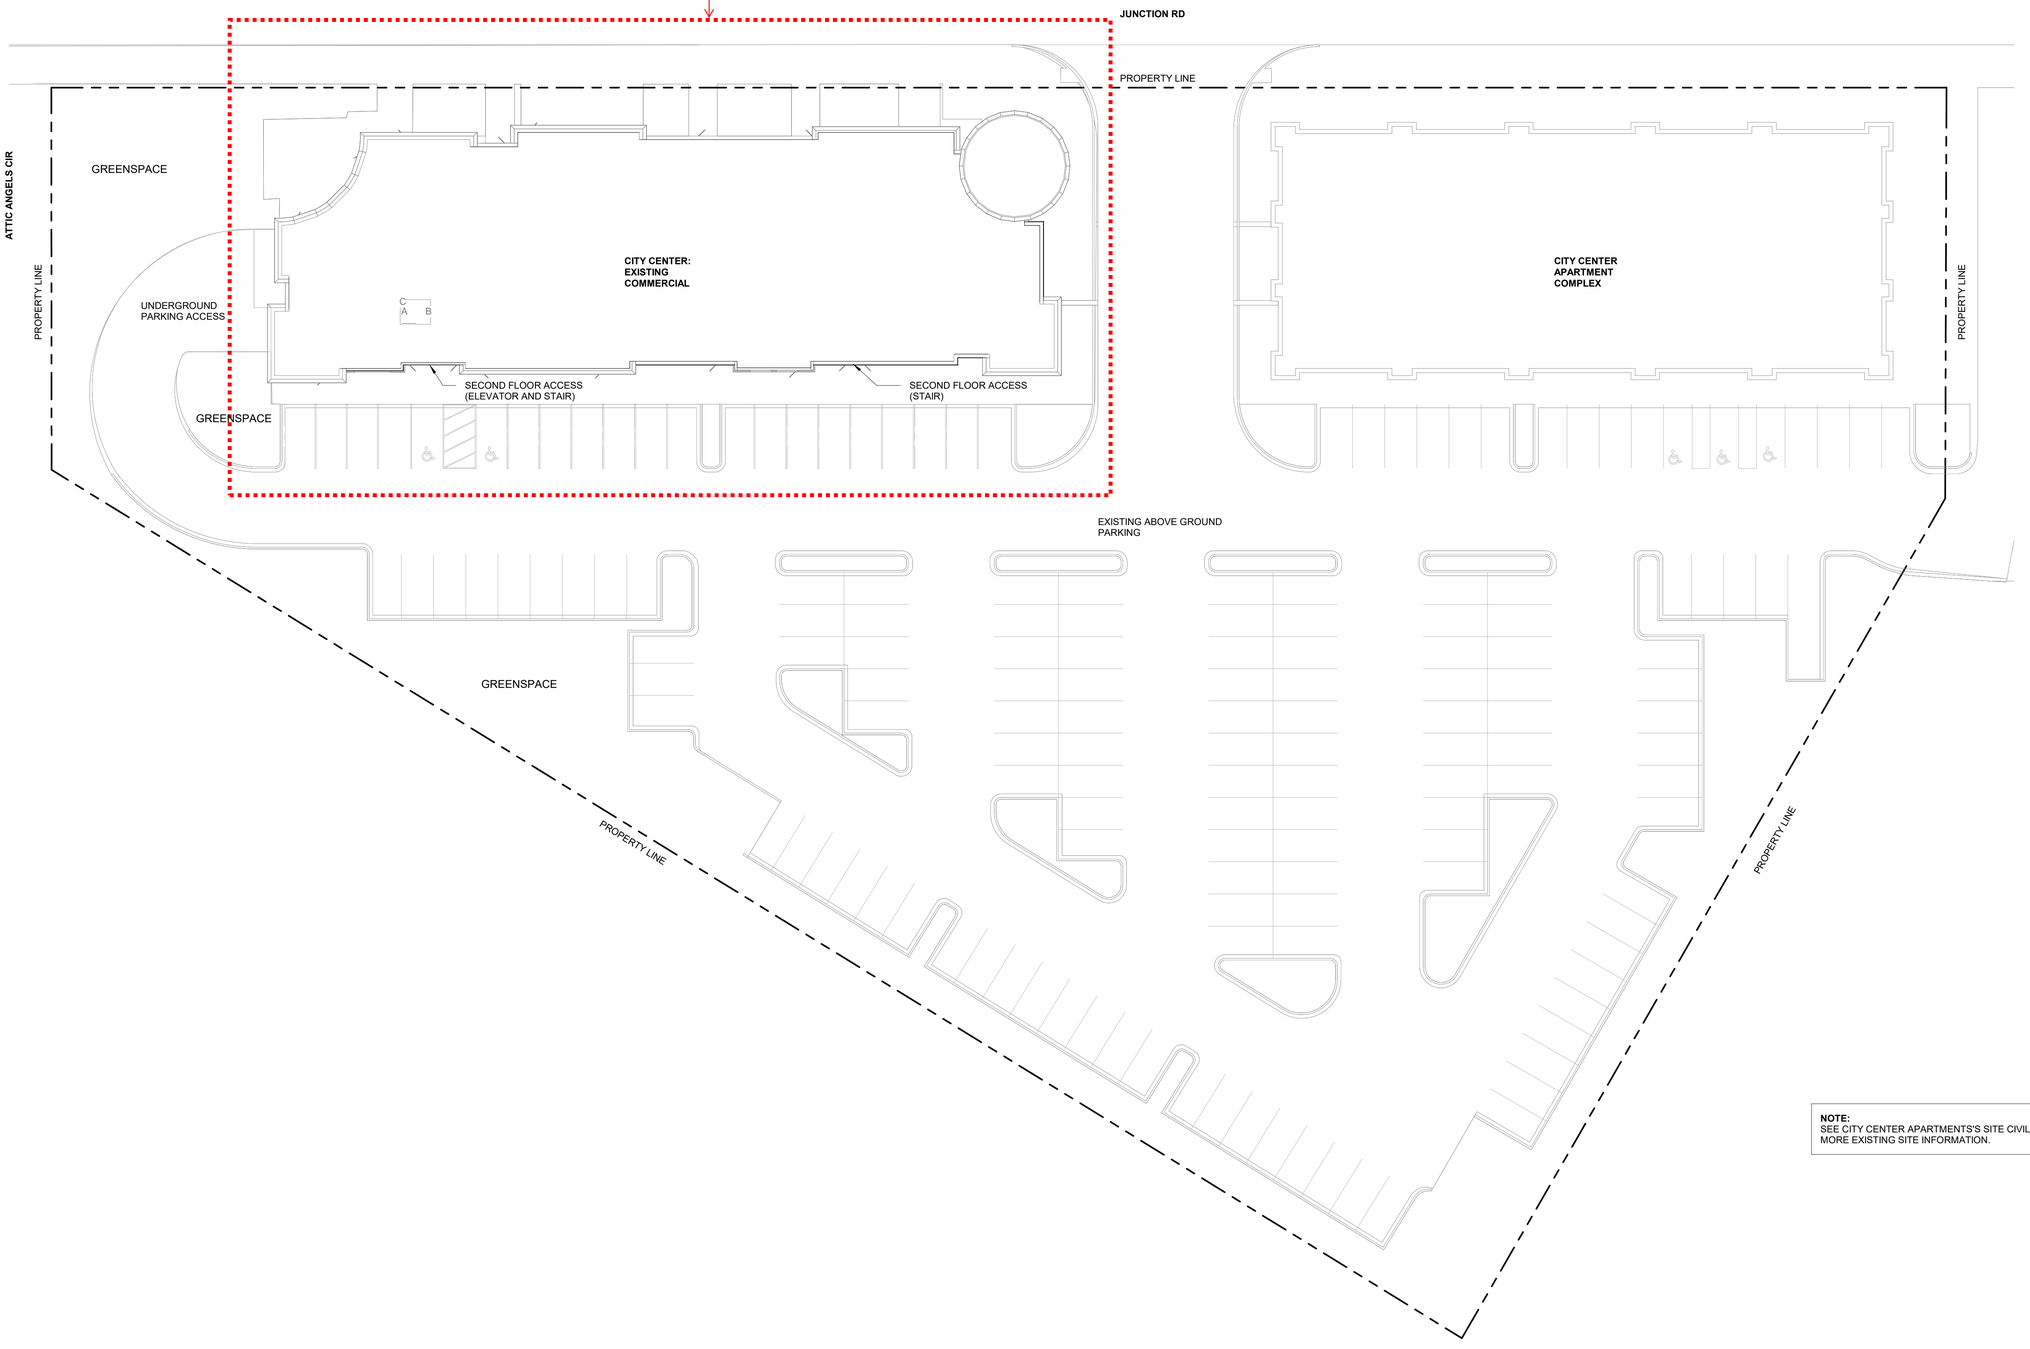

NOTE:
SEE CITY CENTER APARTMENTS'S SITE CIVIL DRAWINGS FOR MORE EXISTING SITE INFORMATION.

A1 ARCHITECTURAL SITE PLAN
1" = 20'-0"

PRELIMINARY

Sketchworks architecture llc

CITY CENTER I APARTMENTS

TENANT IMPROVEMENT

610 JUNCTION RD.
MADISON, WI 53717

Project Status

PROJ. #:	22057-01

© SKETCHWORKS
ARCHITECTURE 2022

ARCHITECTURAL SITE PLAN

AS100

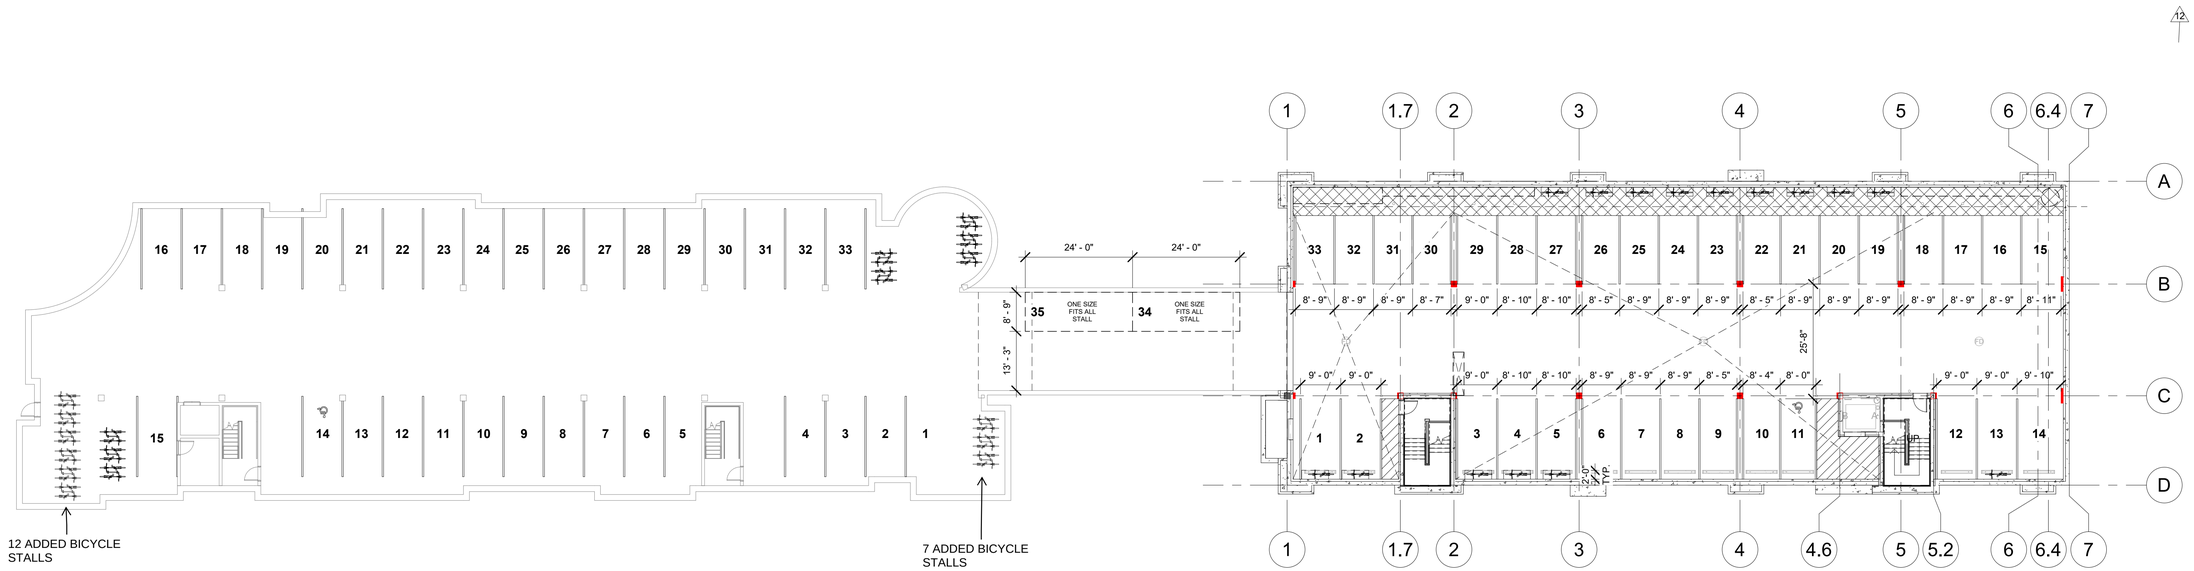

1 L.L. PARKING PLAN_BOTH BUILDINGS
1/16" = 1'-0"

CONSTRUCTION SET

Sketchworks architecture LLC

CITY CENTER PHASE II

NEW MULTI-TENANT & MULTI-FAMILY
550 JUNCTION ROAD
MADISON, WI 53717

ENTIRE U.G. PARKING

Project Status

12	2018.07.31	MINOR ALT.

A1.1

SUITE LEGEND

- ELEV
- FIN SUSHI
- GLORIA'S MEXICAN RESTAURANT
- MR. BREWS
- PHO NAM NOODLE HOUSE
- STAIR #1
- STAIR #2
- SUITE
- VESTIBULE

A1 PROPOSED FIRST FLOOR PLAN

1/8" = 1'-0"

0' 2' 4' 8' 16'

0' 1/4" 1/2" 1" 2"

SCALE: 1/8" = 1'-0"

PLAN NORTH

PRELIMINARY

Sketchworks architecture llc

CITY CENTER I APARTMENTS

TENANT IMPROVEMENT

610 JUNCTION RD.
MADISON, WI 53717

Project Status

PROJ. #:	22057-01

© SKETCHWORKS ARCHITECTURE 2022

FIRST FLOOR PLAN

A103

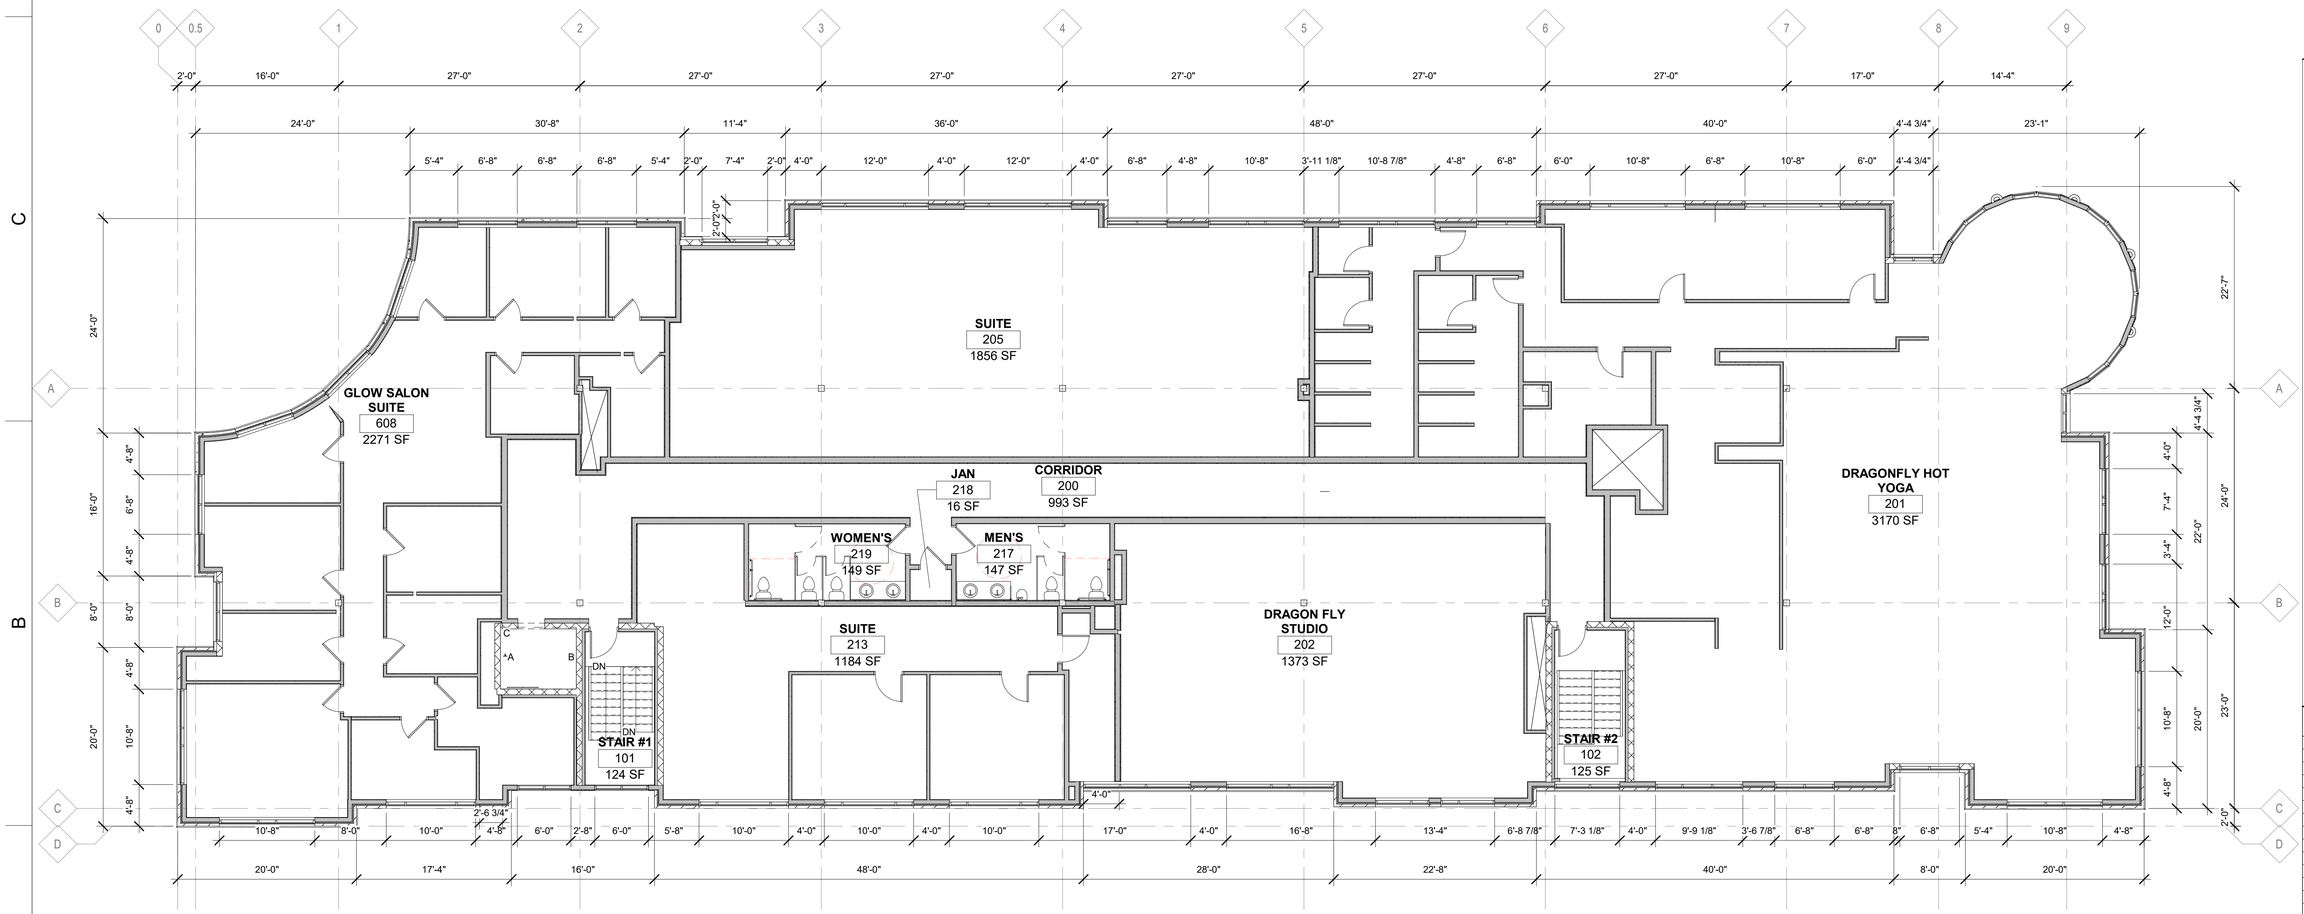

A1 EXISTING SECOND FLOOR PLAN

1/8" = 1'-0"

PRELIMINARY

Sketchworks architecture llc

CITY CENTER I APARTMENTS

TENANT IMPROVEMENT

610 JUNCTION RD.
MADISON, WI 53717

Project Status

PROJ. #:	22057-01

© SKETCHWORKS ARCHITECTURE 2022

EXISTING SECOND FLOOR PLAN

A102

UNIT LEGEND (17 TOTAL UNITS)

- 1BR UNIT (6)
- CORRIDOR
- ELEV
- GLO SALON
- JAN
- MEN'S
- STAIR #1
- STAIR #2
- STUDIO UNIT (11)
- WOMEN'S

A1 PROPOSED SECOND FLOOR PLAN
1/8" = 1'-0"

0' 2' 4' 8' 16'
0' ¼" ½" 1" 2"
SCALE: 1/8" = 1'-0"

PLAN NORTH

PRELIMINARY

Sketchworks architecture llc

CITY CENTER I APARTMENTS
TENANT IMPROVEMENT
610 JUNCTION RD.
MADISON, WI 53717

Project Status

PROJ. #:	22057-01

© SKETCHWORKS ARCHITECTURE 2022

SECOND FLOOR PLAN

A104

EXTERIOR MATERIAL SCHEDULE

#	DESCRIPTION	MANUFACTURER	TYPE/STYLE	COLOR	HEIGHT	WIDTH	COMMENTS
1							

C1 EAST BUILDING ELEVATION

1/8" = 1'-0"

A1 SOUTH BUILDING ELEVATION

1/8" = 1'-0"

PRELIMINARY

Sketchworks architecture llc

CITY CENTER I APARTMENTS

TENANT IMPROVEMENT

610 JUNCTION RD.
MADISON, WI 53717

Project Status

PROJ. #:	22057-01

© SKETCHWORKS ARCHITECTURE 2022

EXTERIOR ELEVATIONS

A201

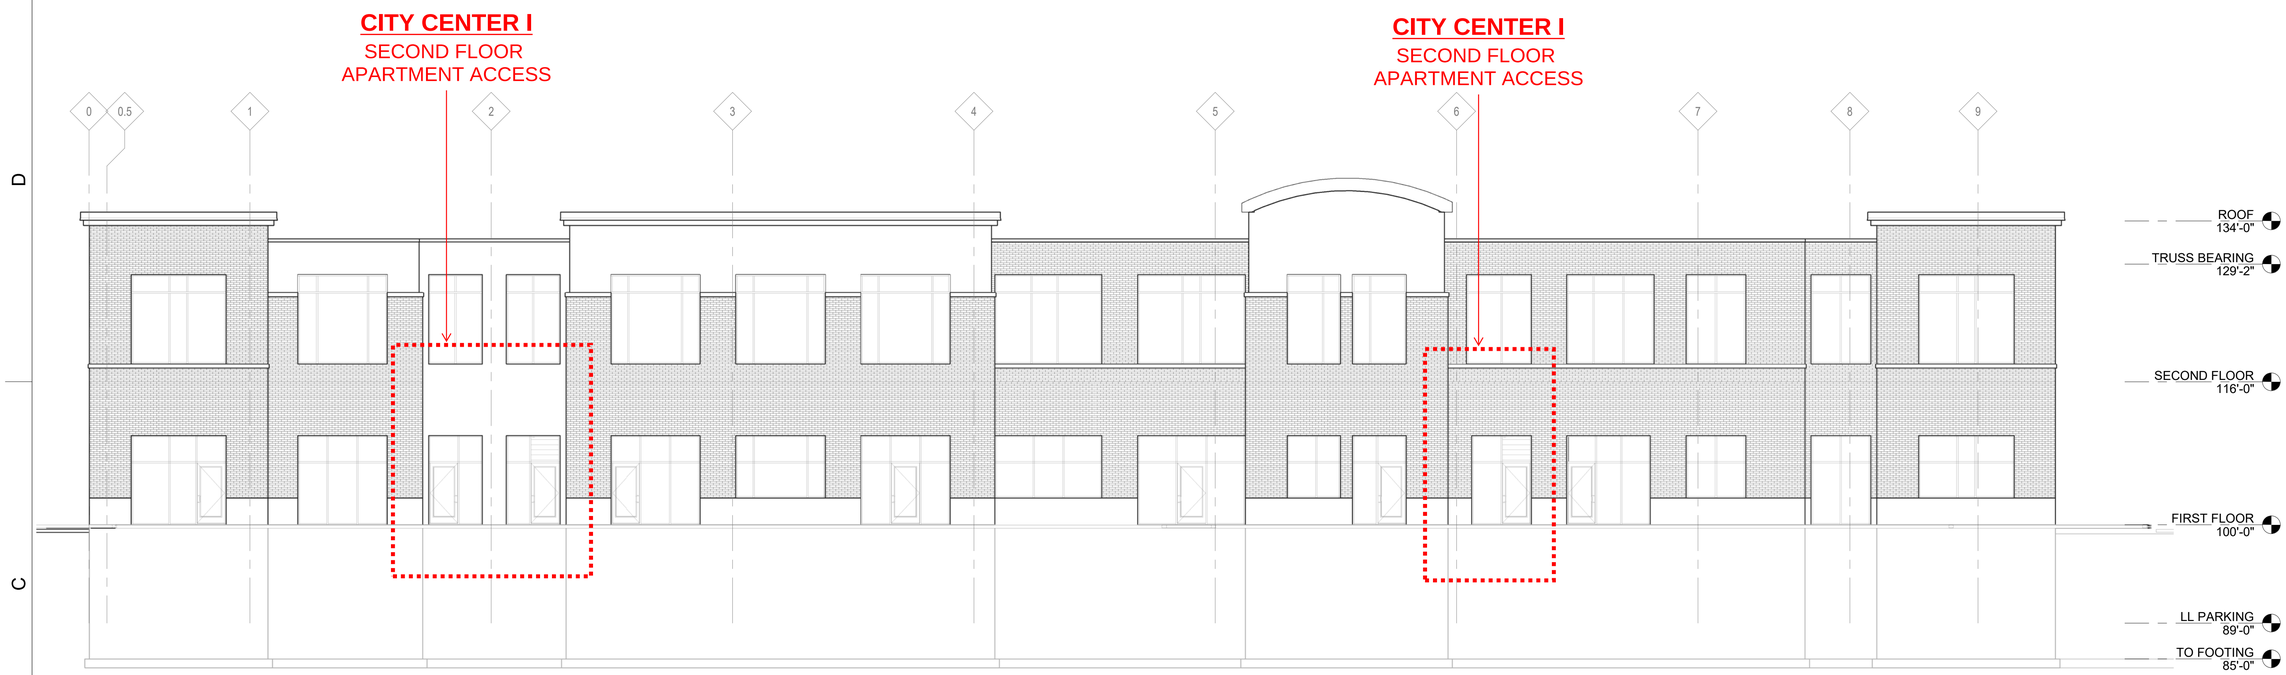

C1 SOUTH ELEVATION

1/8" = 1'-0"

A1 NORTH BUILDING ELEVATION

1/8" = 1'-0"

PRELIMINARY

Sketchworks architecture llc

CITY CENTER I APARTMENTS

TENANT IMPROVEMENT

610 JUNCTION RD.
MADISON, WI 53717

Project Status

PROJ. #:	22057-01

© SKETCHWORKS ARCHITECTURE 2022

EXTERIOR ELEVATIONS

A202