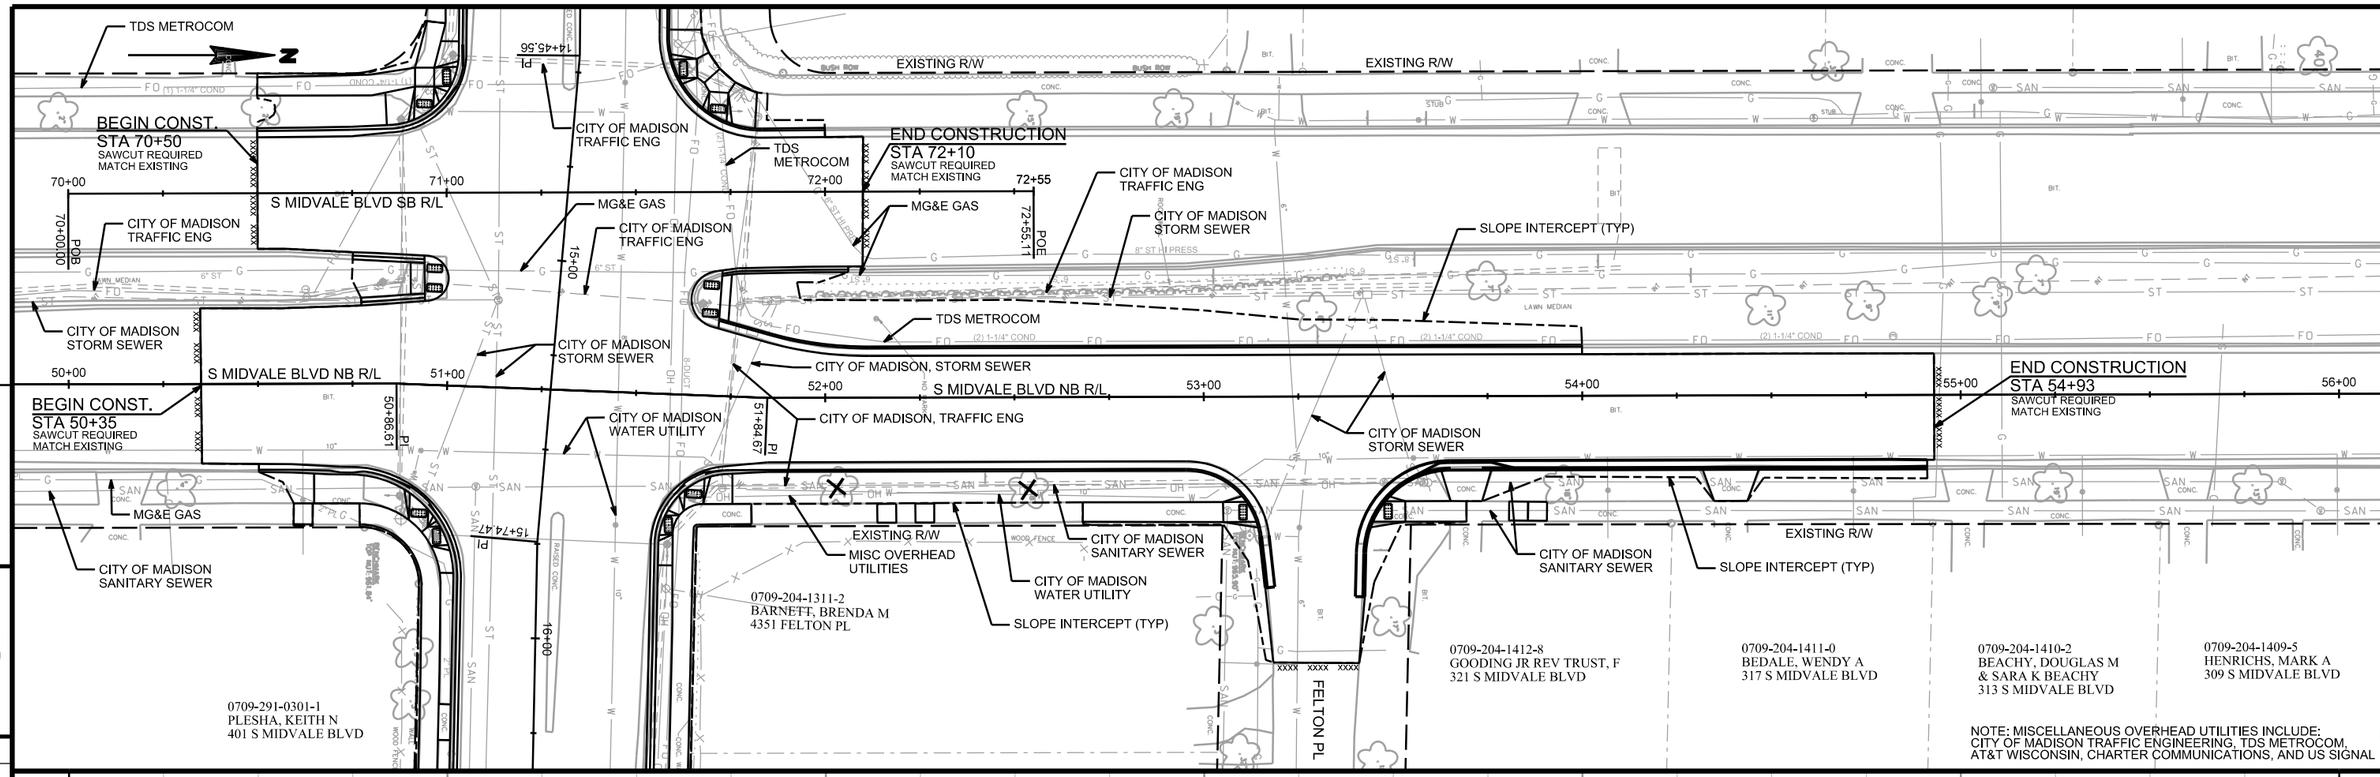


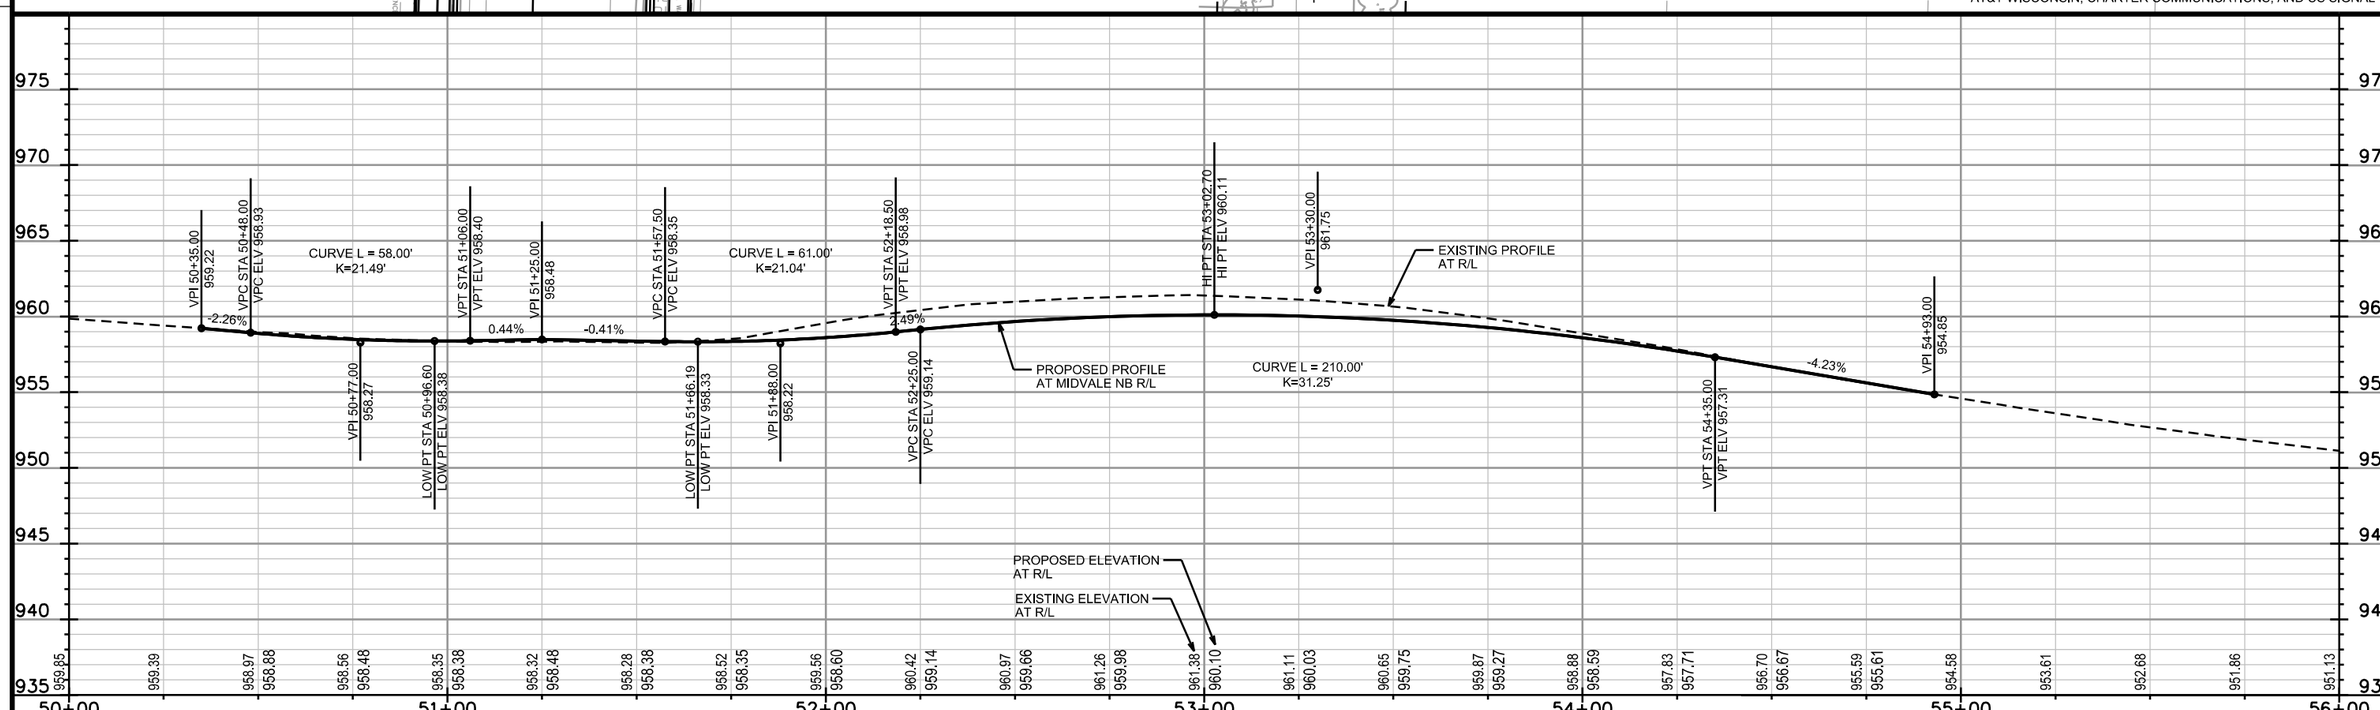


| PROJECT NO: 5992-06-64 | HWY: S. MIDVALE BLVD | COUNTY: DANE | PLAN & PROFILE - S. MIDVALE BLVD. NB | SHEET | E |
|---|---|---|---|---|---|

FILE NAME : M:\DESIGN\Projects\53W1293\Streets\Design\53W1293EN-PnP_MidvNB.dgn PLOT DATE : 8/28/2014 PLOT BY : enjmw PLOT NAME : PLOT SCALE : 39.9999 sf / in.

WISDOT/CADDS SHEET 46