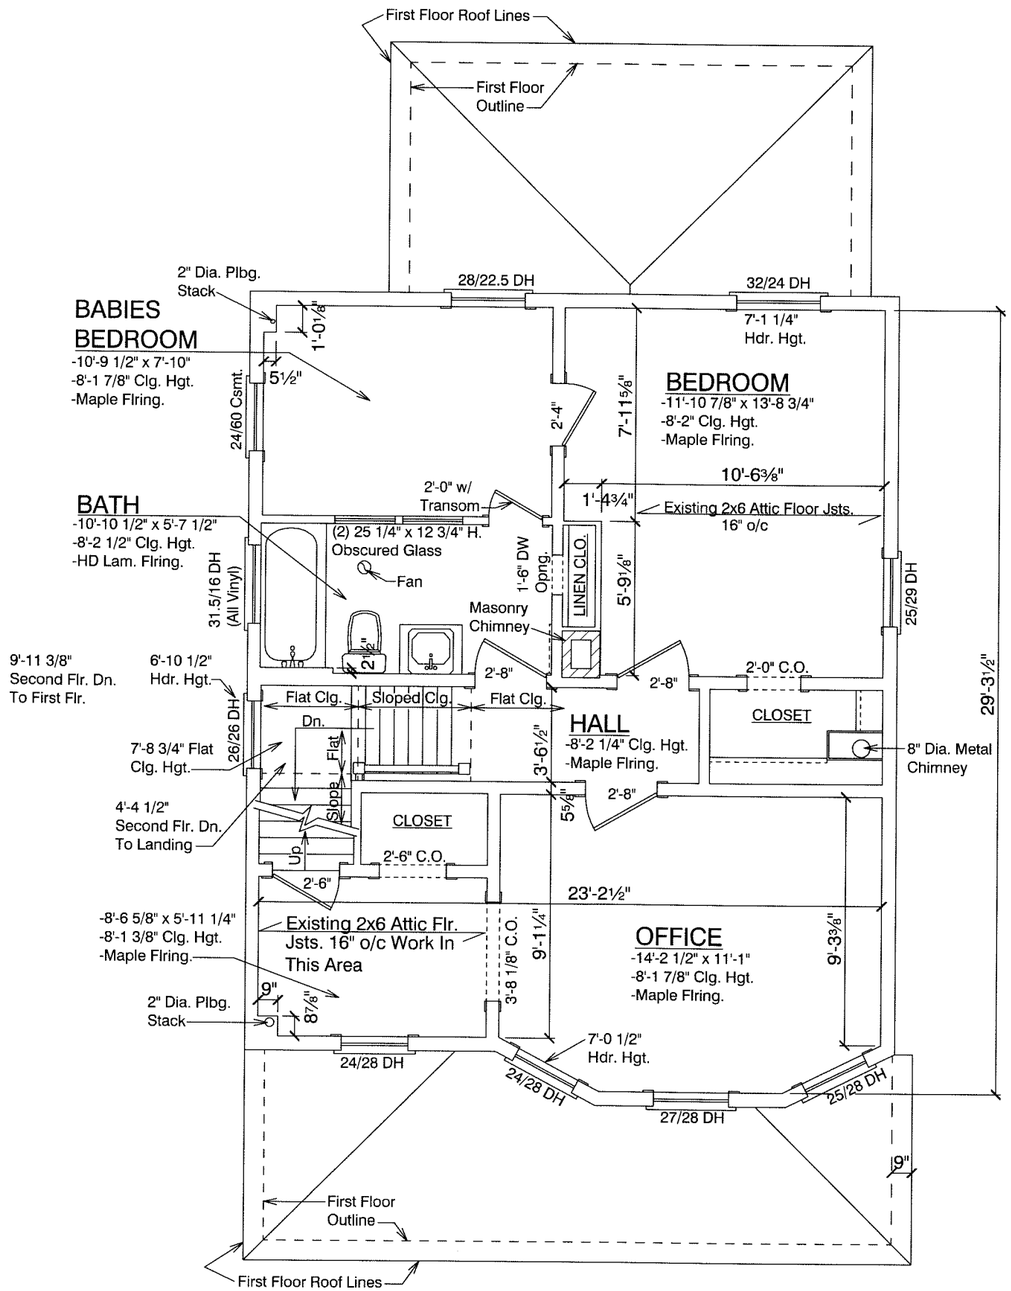

EXISTING SECOND FLOOR PLAN

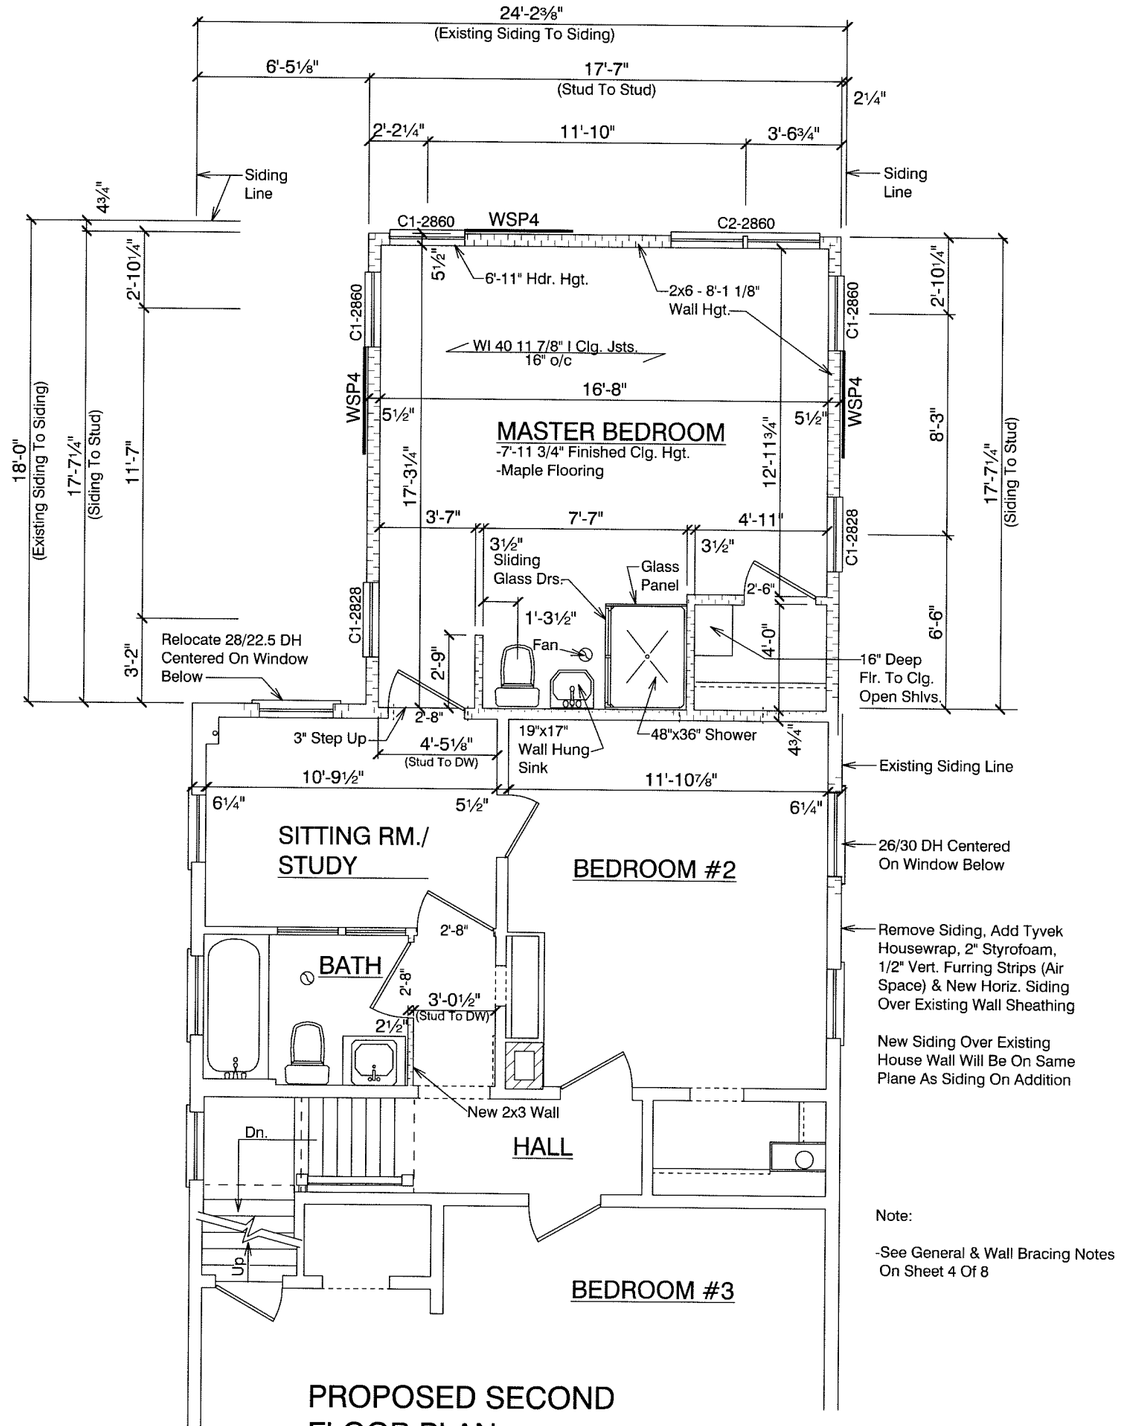

PROPOSED SECOND FLOOR PLAN