* Attachment #1 *

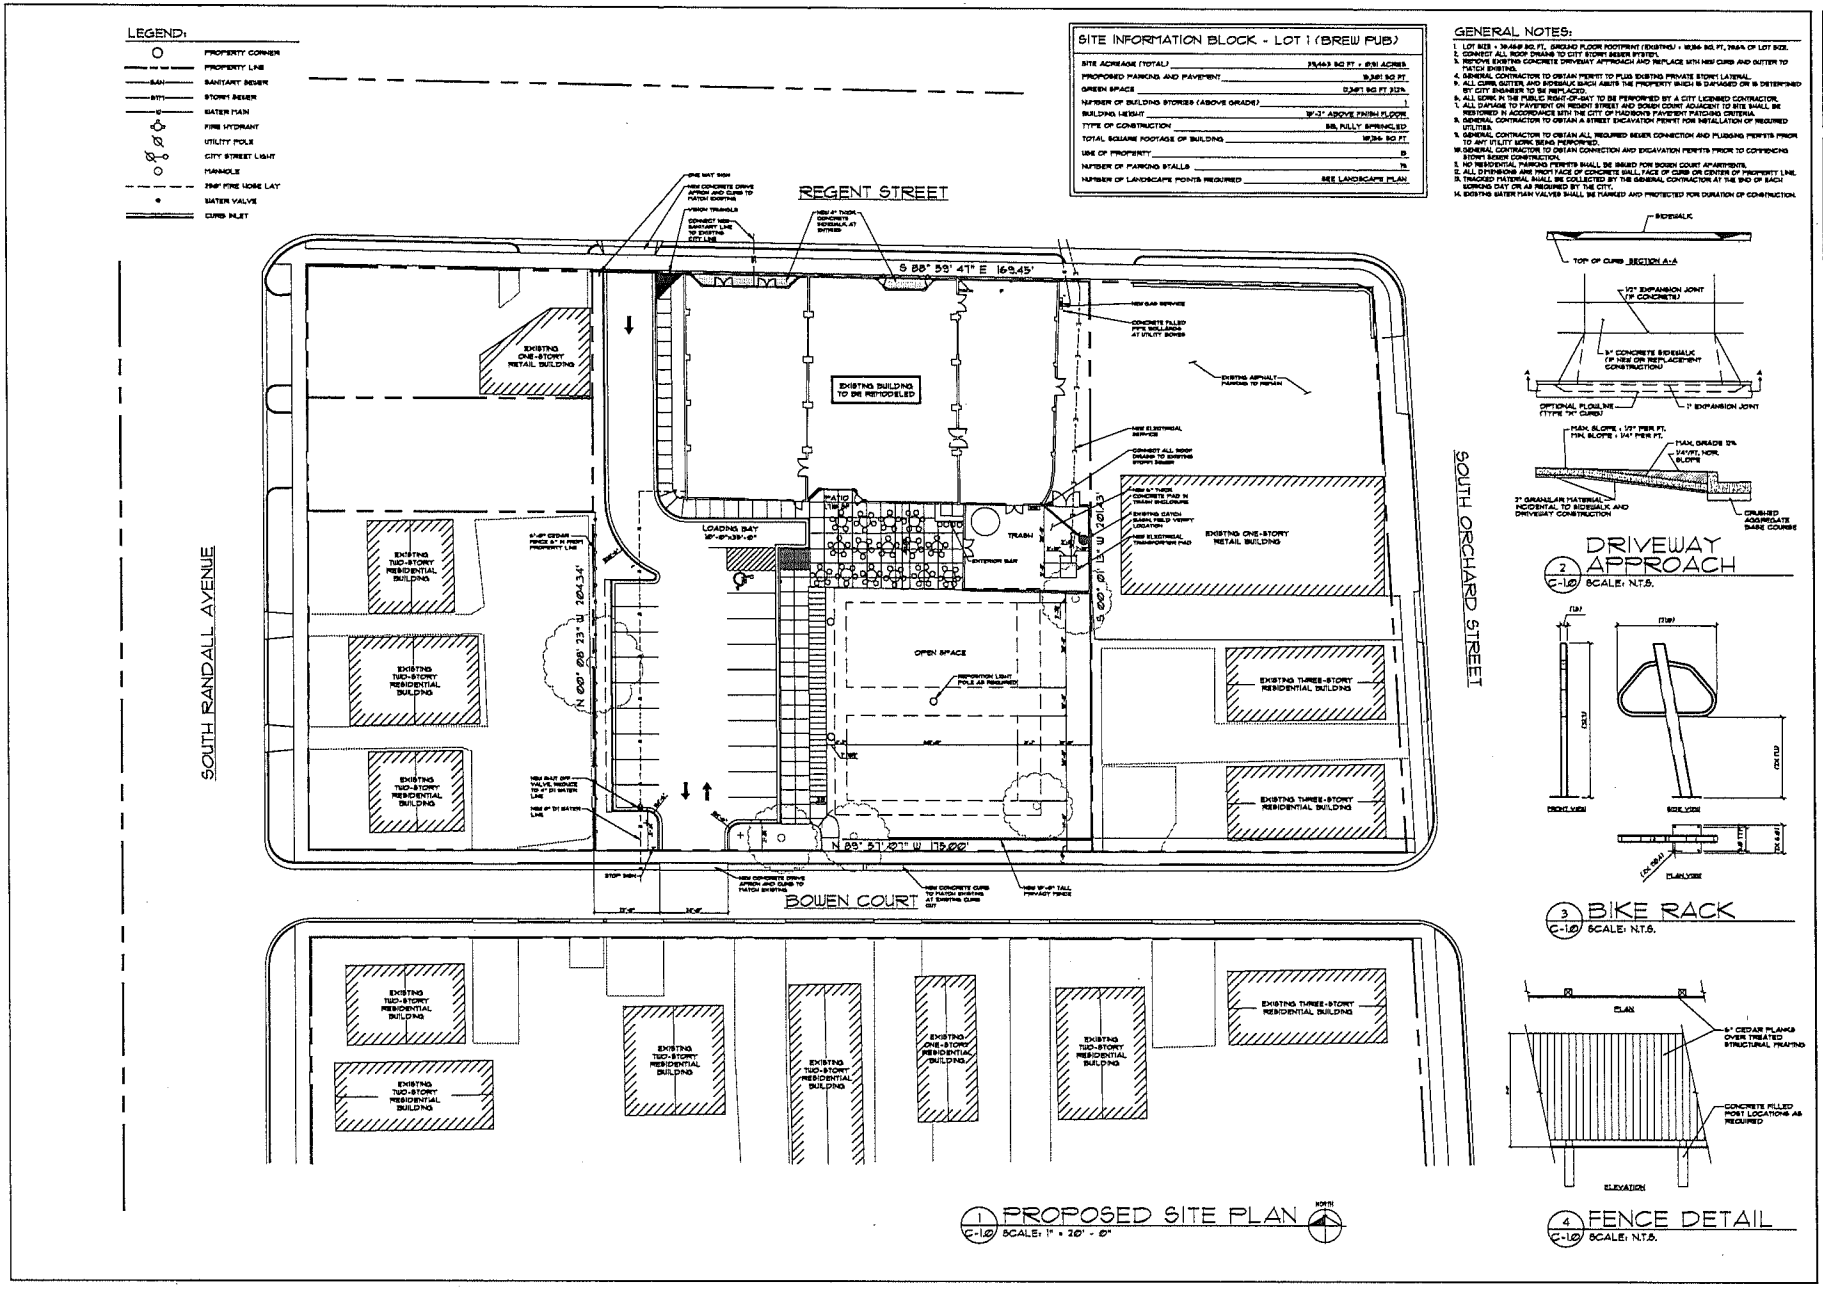

TJK DESIGN BUILD

612 WEST MAIN STREET
MADISON, WI 53703
608-257-1090
FAX 608-257-1092

REV	DATE
1	2.14.18
2	4.11.18

COPYRIGHTED DRAWING

PROPOSED FACILITY FOR:
REGENT STREET DEVELOPMENT
1313 REGENT STREET
MADISON, WI

C-1.0

3.31.17