Attachment #1

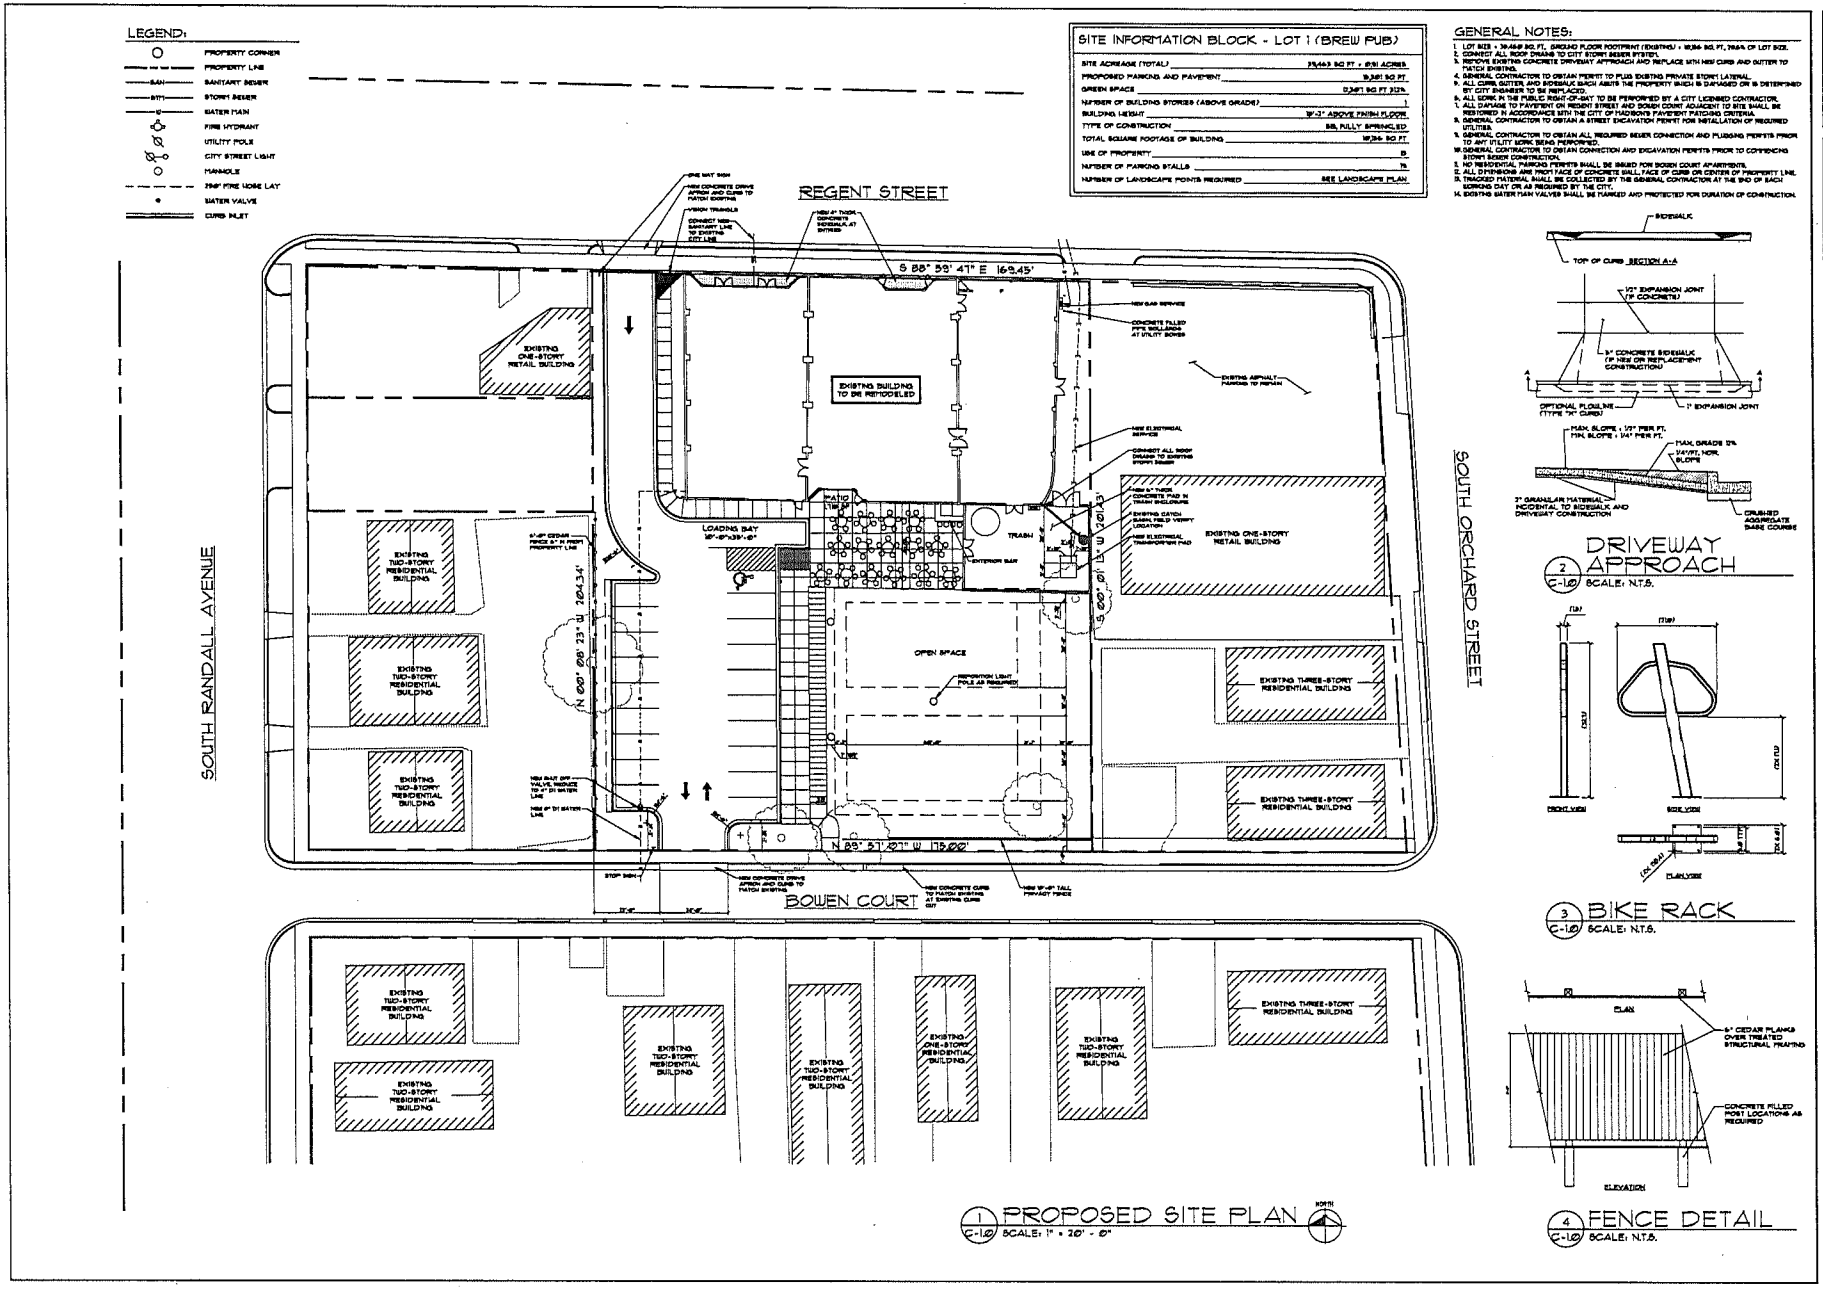

TJK DESIGN BUILD
612 WEST MAIN STREET
MADISON, WI 53703
608-257-1090
FAX 608-257-1092

REV	DATE
1	2.14.18
2	4.11.18

COPYRIGHTED DRAWING
© 2013, TJK Design Build, Inc. ALL RIGHTS RESERVED. UNPUBLISHED RIGHTS UNDER THE COPYRIGHT LAWS OF THE UNITED STATES. THIS SET IS PROVIDED ON A NON-EXCLUSIVE, LIMITED LICENSE BASIS AND IS NOT TO BE REPRODUCED, DISTRIBUTED, USED OR DISCLOSED, IN WHOLE OR IN PART, UNLESS EXPRESSLY AUTHORIZED IN WRITING BY TJK Design Build, Inc.

PROPOSED FACILITY FOR:
REGENT STREET DEVELOPMENT
1313 REGENT STREET
MADISON, WI

C-1.0
3.31.17