2

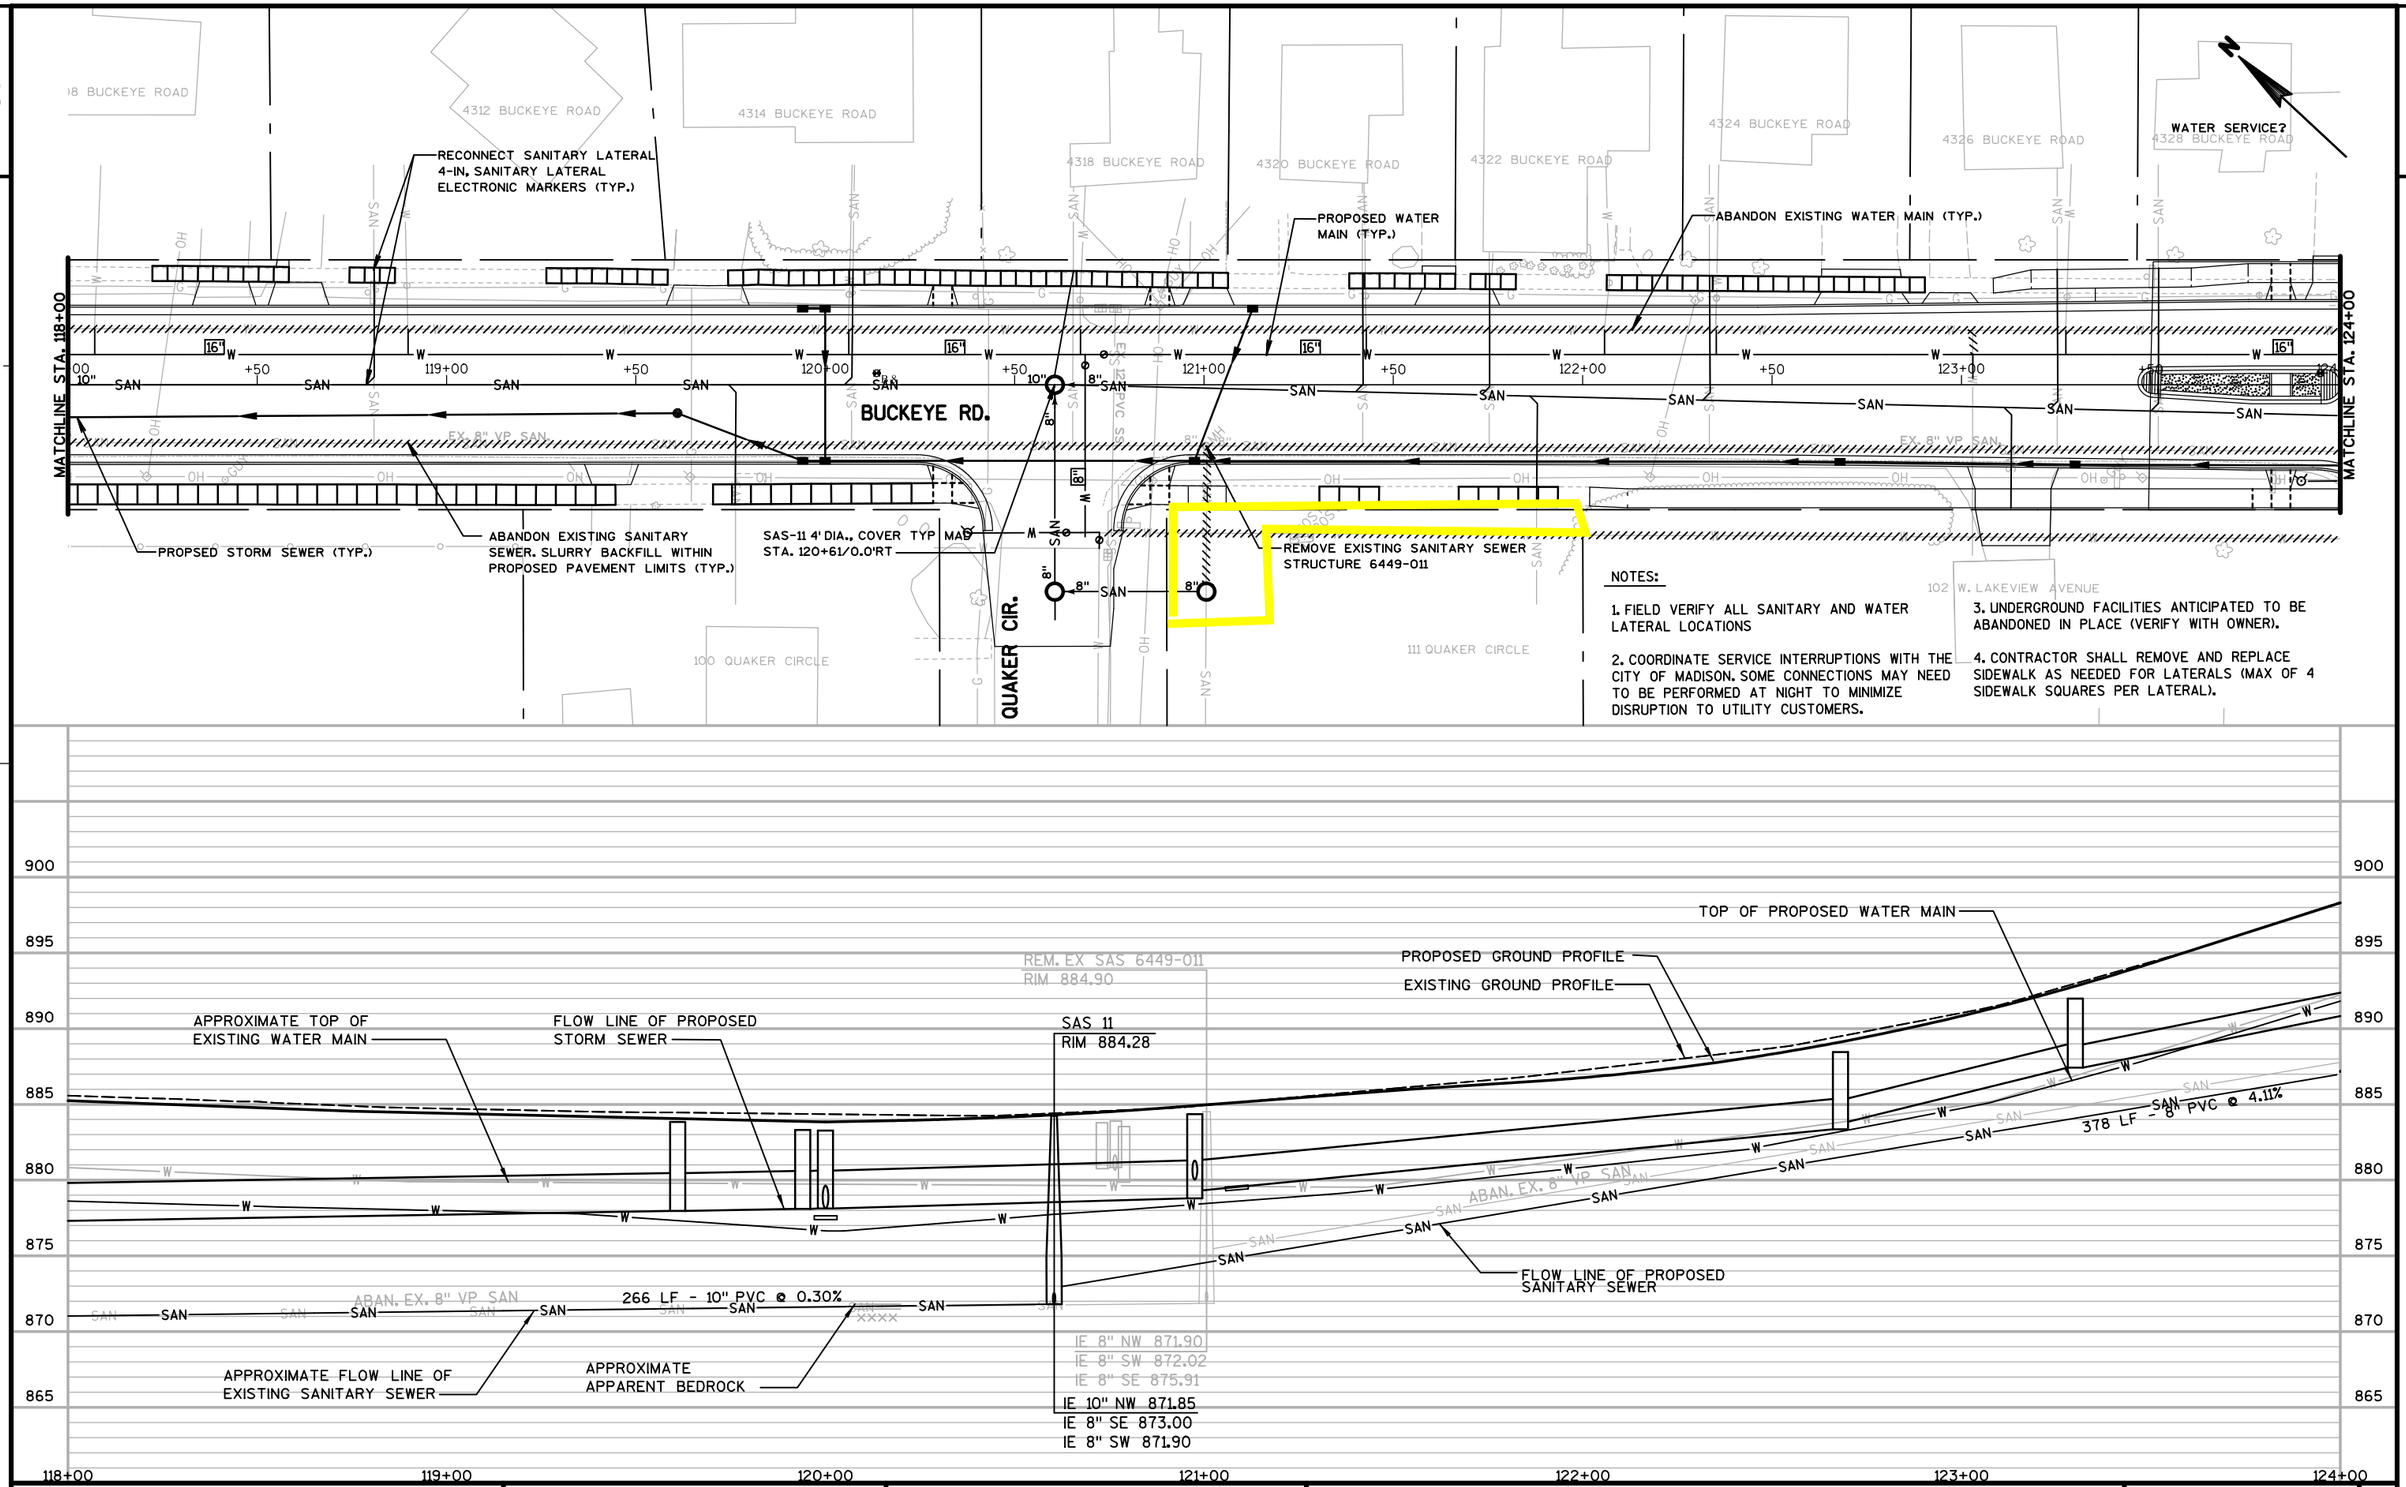

NOTES:

1. FIELD VERIFY ALL SANITARY AND WATER LATERAL LOCATIONS

2. COORDINATE SERVICE INTERRUPTIONS WITH THE CITY OF MADISON. SOME CONNECTIONS MAY NEED TO BE PERFORMED AT NIGHT TO MINIMIZE DISRUPTION TO UTILITY CUSTOMERS.

3. UNDERGROUND FACILITIES ANTICIPATED TO BE ABANDONED IN PLACE (VERIFY WITH OWNER).

4. CONTRACTOR SHALL REMOVE AND REPLACE SIDEWALK AS NEEDED FOR LATERALS (MAX OF 4 SIDEWALK SQUARES PER LATERAL).

PROJECT NO: 5992-09-43	HWY: BUCKEYE ROAD	COUNTY: DANE	SANITARY SEWER UTILITY PLAN	SHEET 089	E