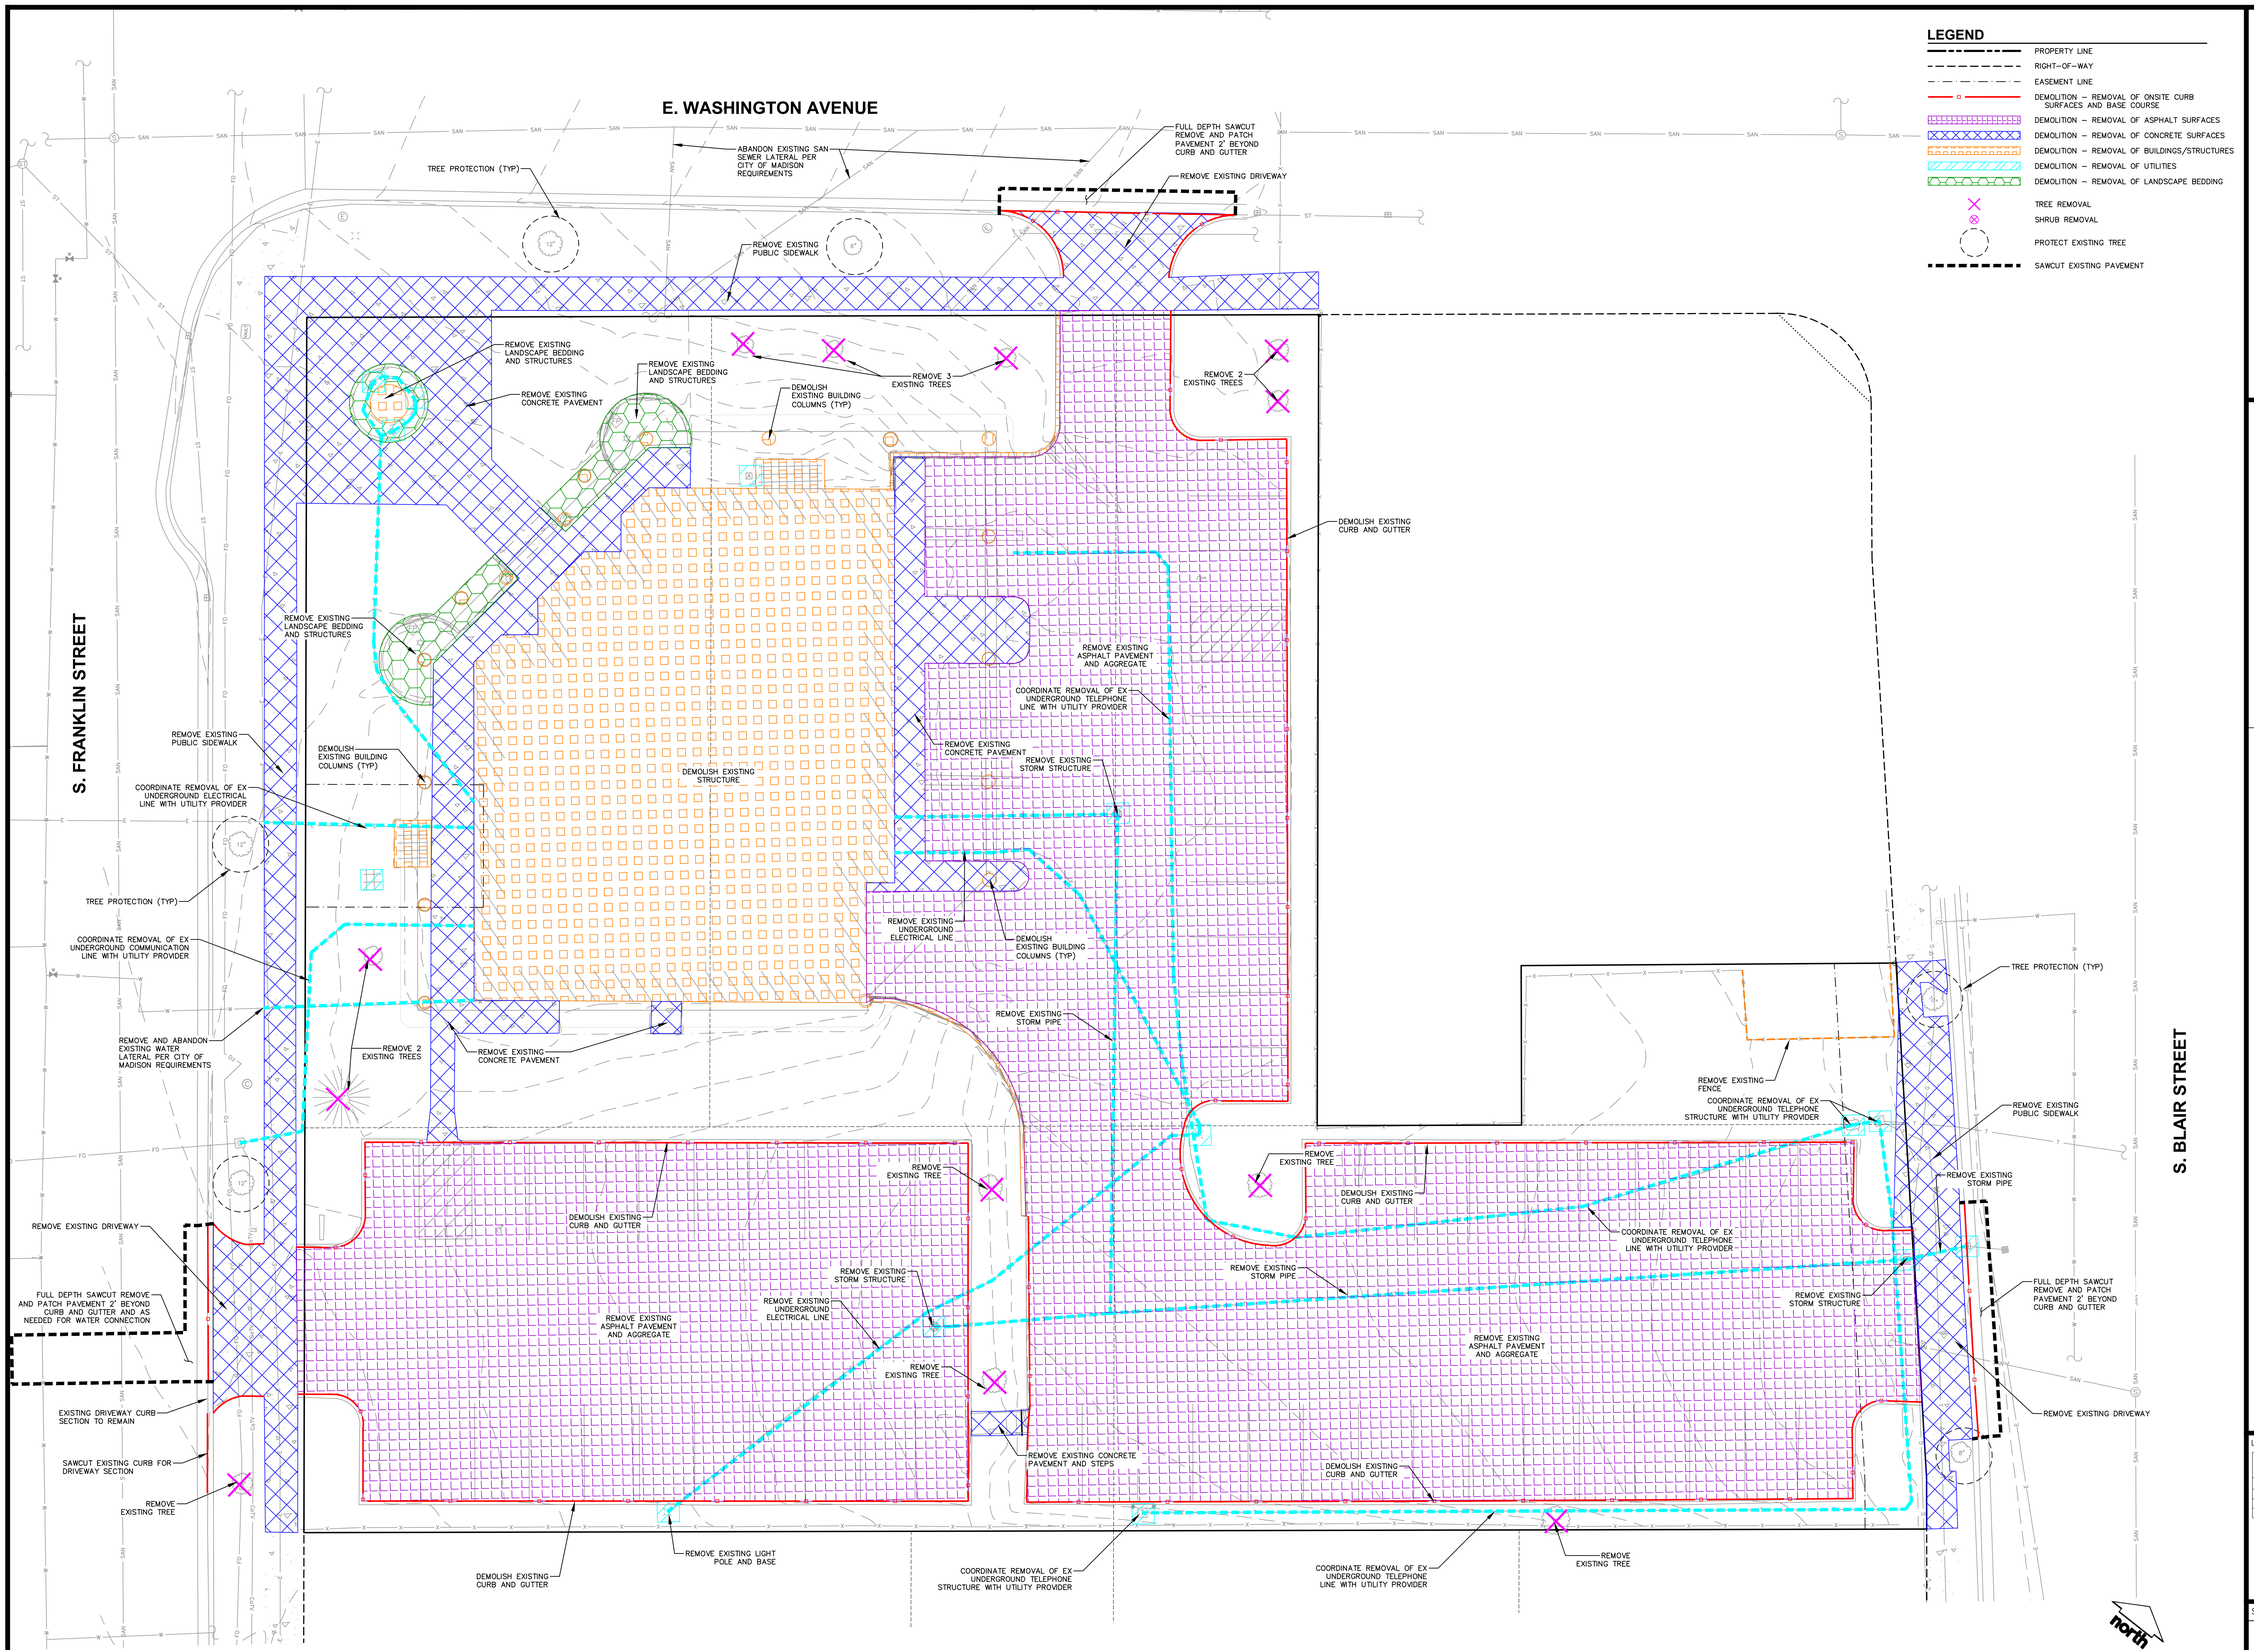

ALL PROPOSED IMPROVEMENTS WITHIN THE PUBLIC RIGHT-OF-WAY OR CONNECTIONS TO CITY OWNED UTILITIES SHALL BE COMPLETED PER THE CITY ISSUED IMPROVEMENTS PLAN (CONTRACT NO. XXXX, PROJECT NO. XXXXX)

DIGGERS HOTLINE
Toll Free (800) 242-8511

JLA ARCHITECTS
MADISON | MILWAUKEE | DENVER
JLA-AP.COM

JLA PROJECT NUMBER: W24-0927

JSD
CREATE THE VISION TELL THE STORY
jsdinc.com
MADISON REGIONAL OFFICE
507 WEST VERONA AVENUE, SUITE 500
VERONA, WISCONSIN 53593
P. 608.848.5060

501
E. WASHINGTON AVE

LAND USE SUBMITTAL April 28, 2025

REVISION SCHEDULE

Mark	Description	Date

SHEET TITLE
DEMO PLAN

SHEET NUMBER
C200

File: \\JSDINC\projects2\2024\2414891\DWG\Civil Sheets\2414891 ConDocs.dwg Layout: C200 User: isaac.newman Plotted: Apr 25, 2025 - 3:34pm Xrefs: