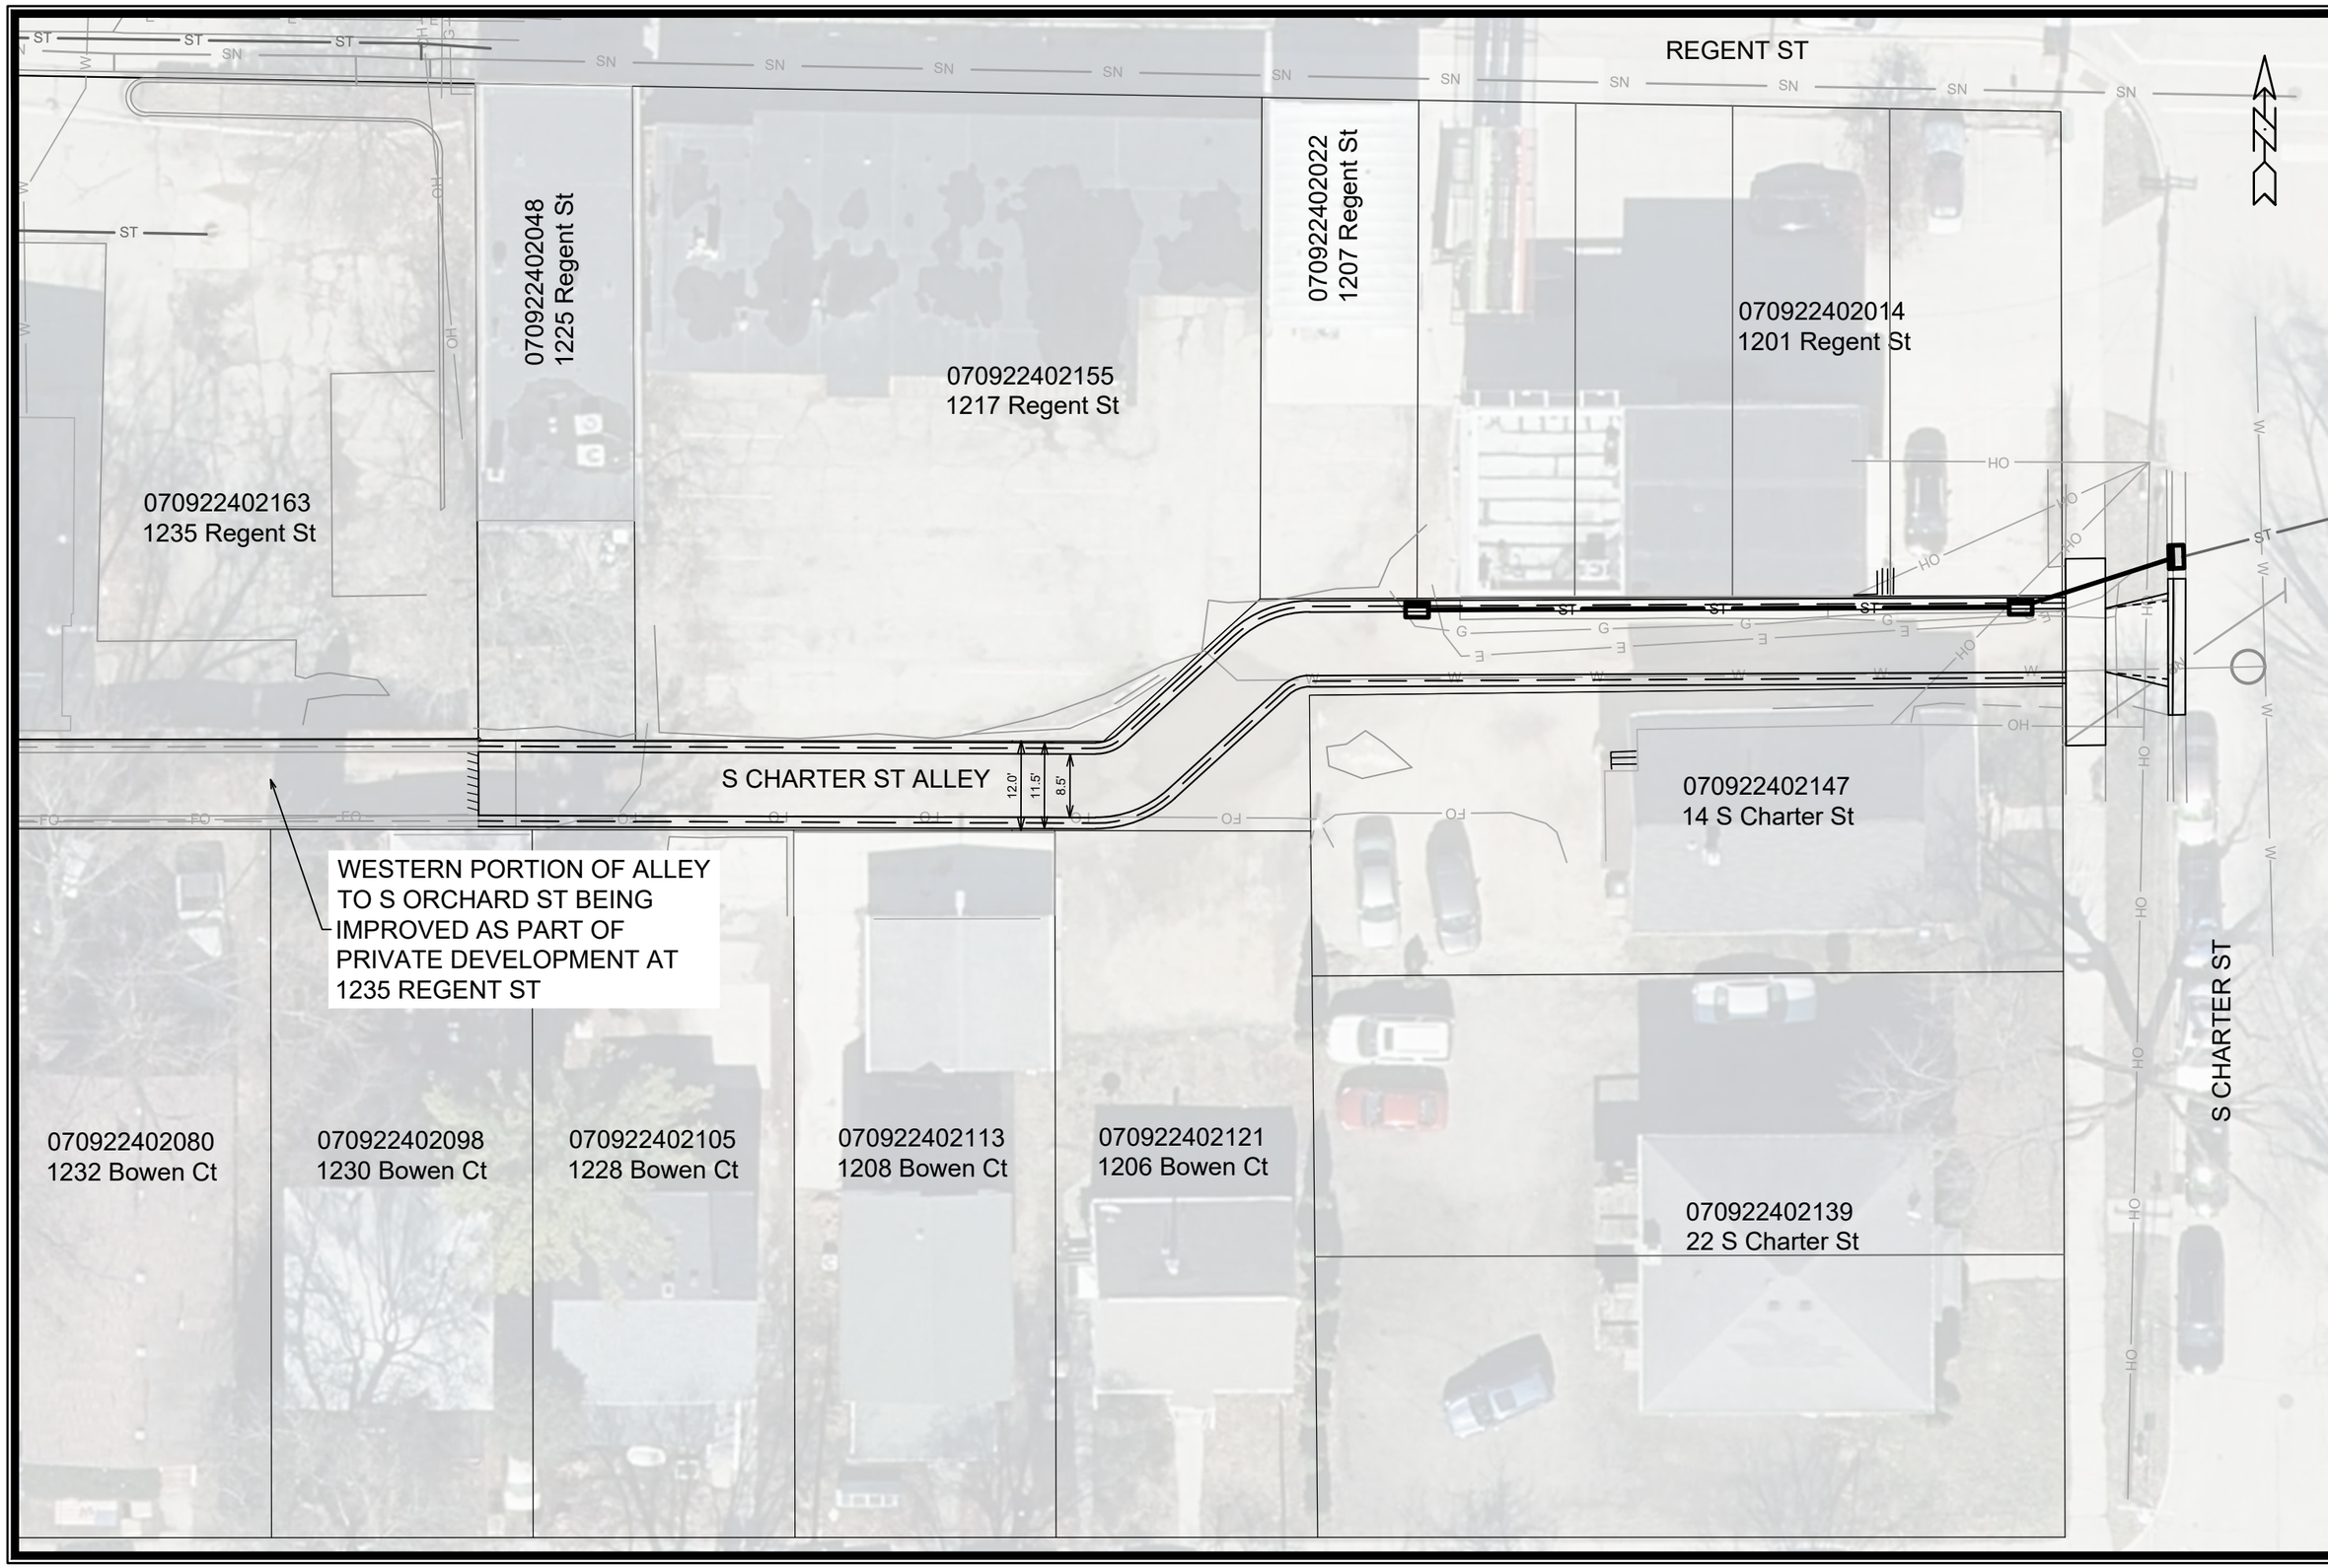

MARK	REVISION	DATE	BY
--	--	--	--
--	--	--	--
--	--	--	--
--	--	--	--

Designed By: NLJ | Date: 12/9/2025 2:52 PM | Scale: 1:20 | BPW

15486

MADISON, WI

8809

CONTRACT NO:

BPW EXHIBIT

SOUTH CHARTER STREET ALLEY

\\Gisserver\data\DESIGN\Projects\15486\CAD\Streets\15486EN-BPW_Exhibit.dwg

15486

BPW