SUGAR MAPLE LANE RECONSTRUCTION
CITY OF MADISON PROJECT ID:15417
SUGAR MAPLE LN
BLUE CRANE RN TO HAZY SKY PKWY
CITY OF MADISON
DANE COUNTY, WISCONSIN

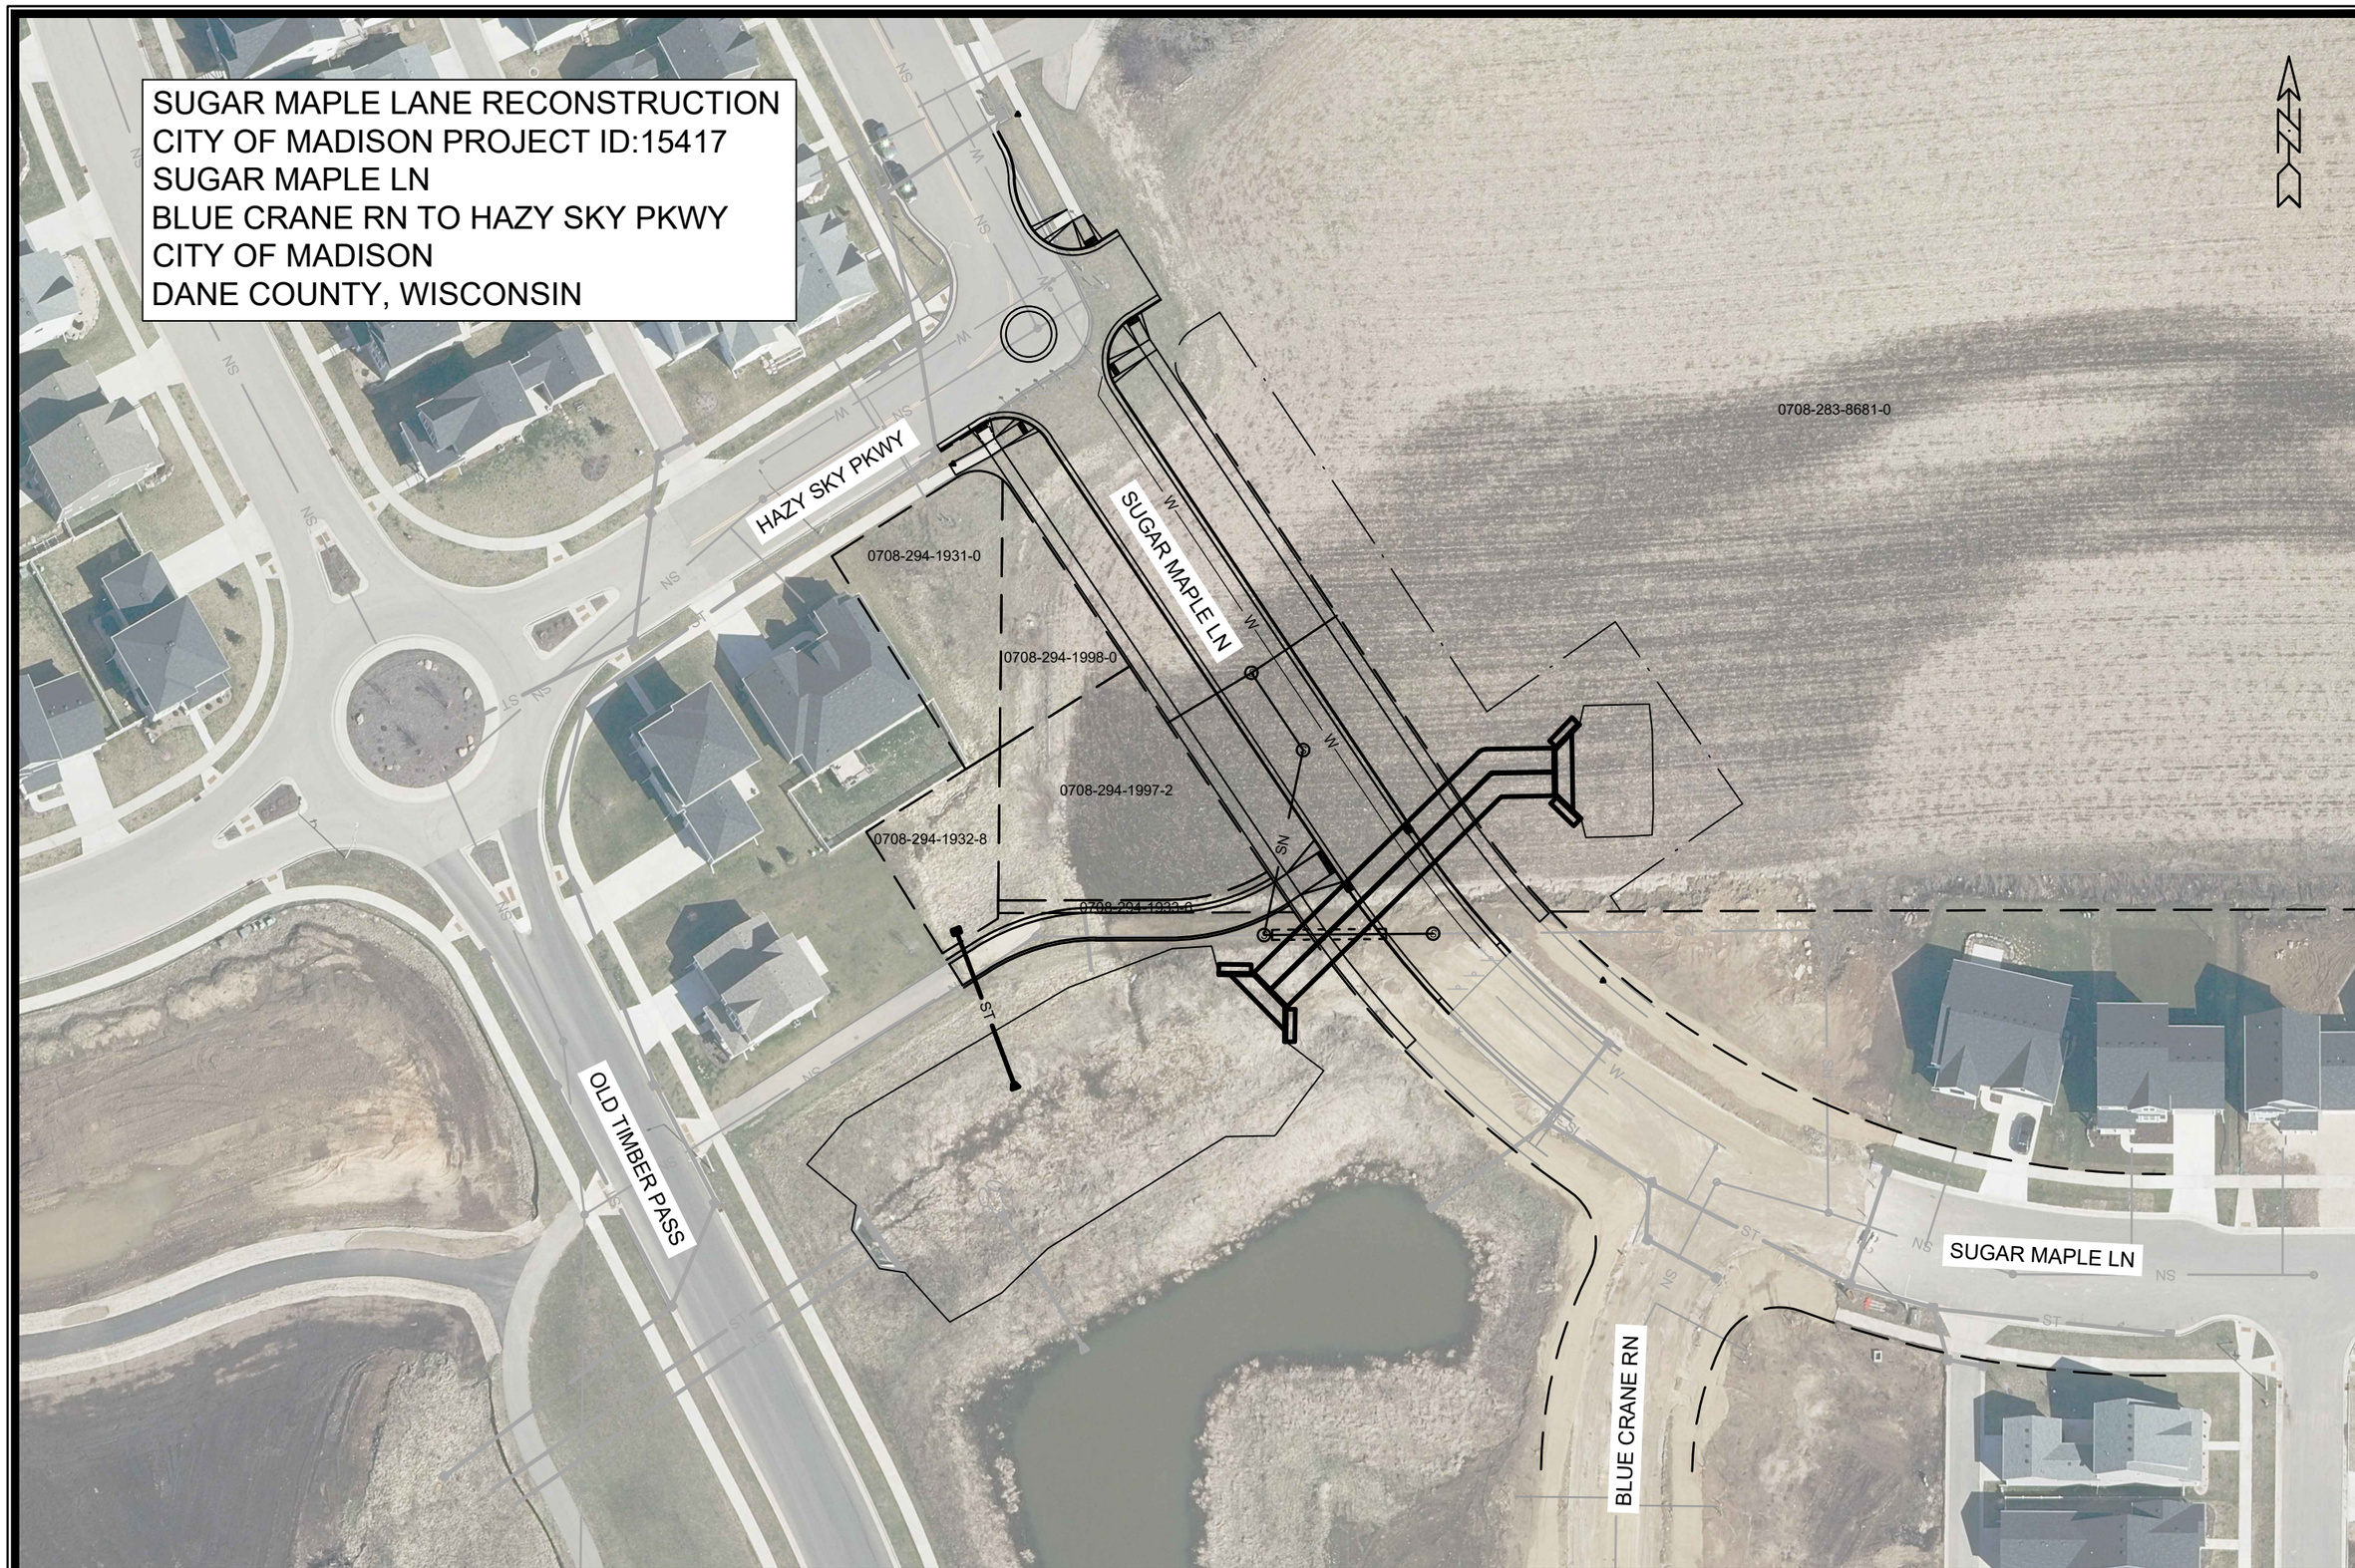

MARK	REVISION	DATE	BY
###	###	###	###
###	###	###	###
###	###	###	###
###	###	###	###

Designed By: ### Date: 6/10/2026 4:21 PM Scale: 1" = 60' #####

CONTRACT NO: ####

M:\DESIGN\Projects\15417\CAD\Streets\15417EN-Overview.dwg

CITY OF MADISON WISCONSIN

####

####