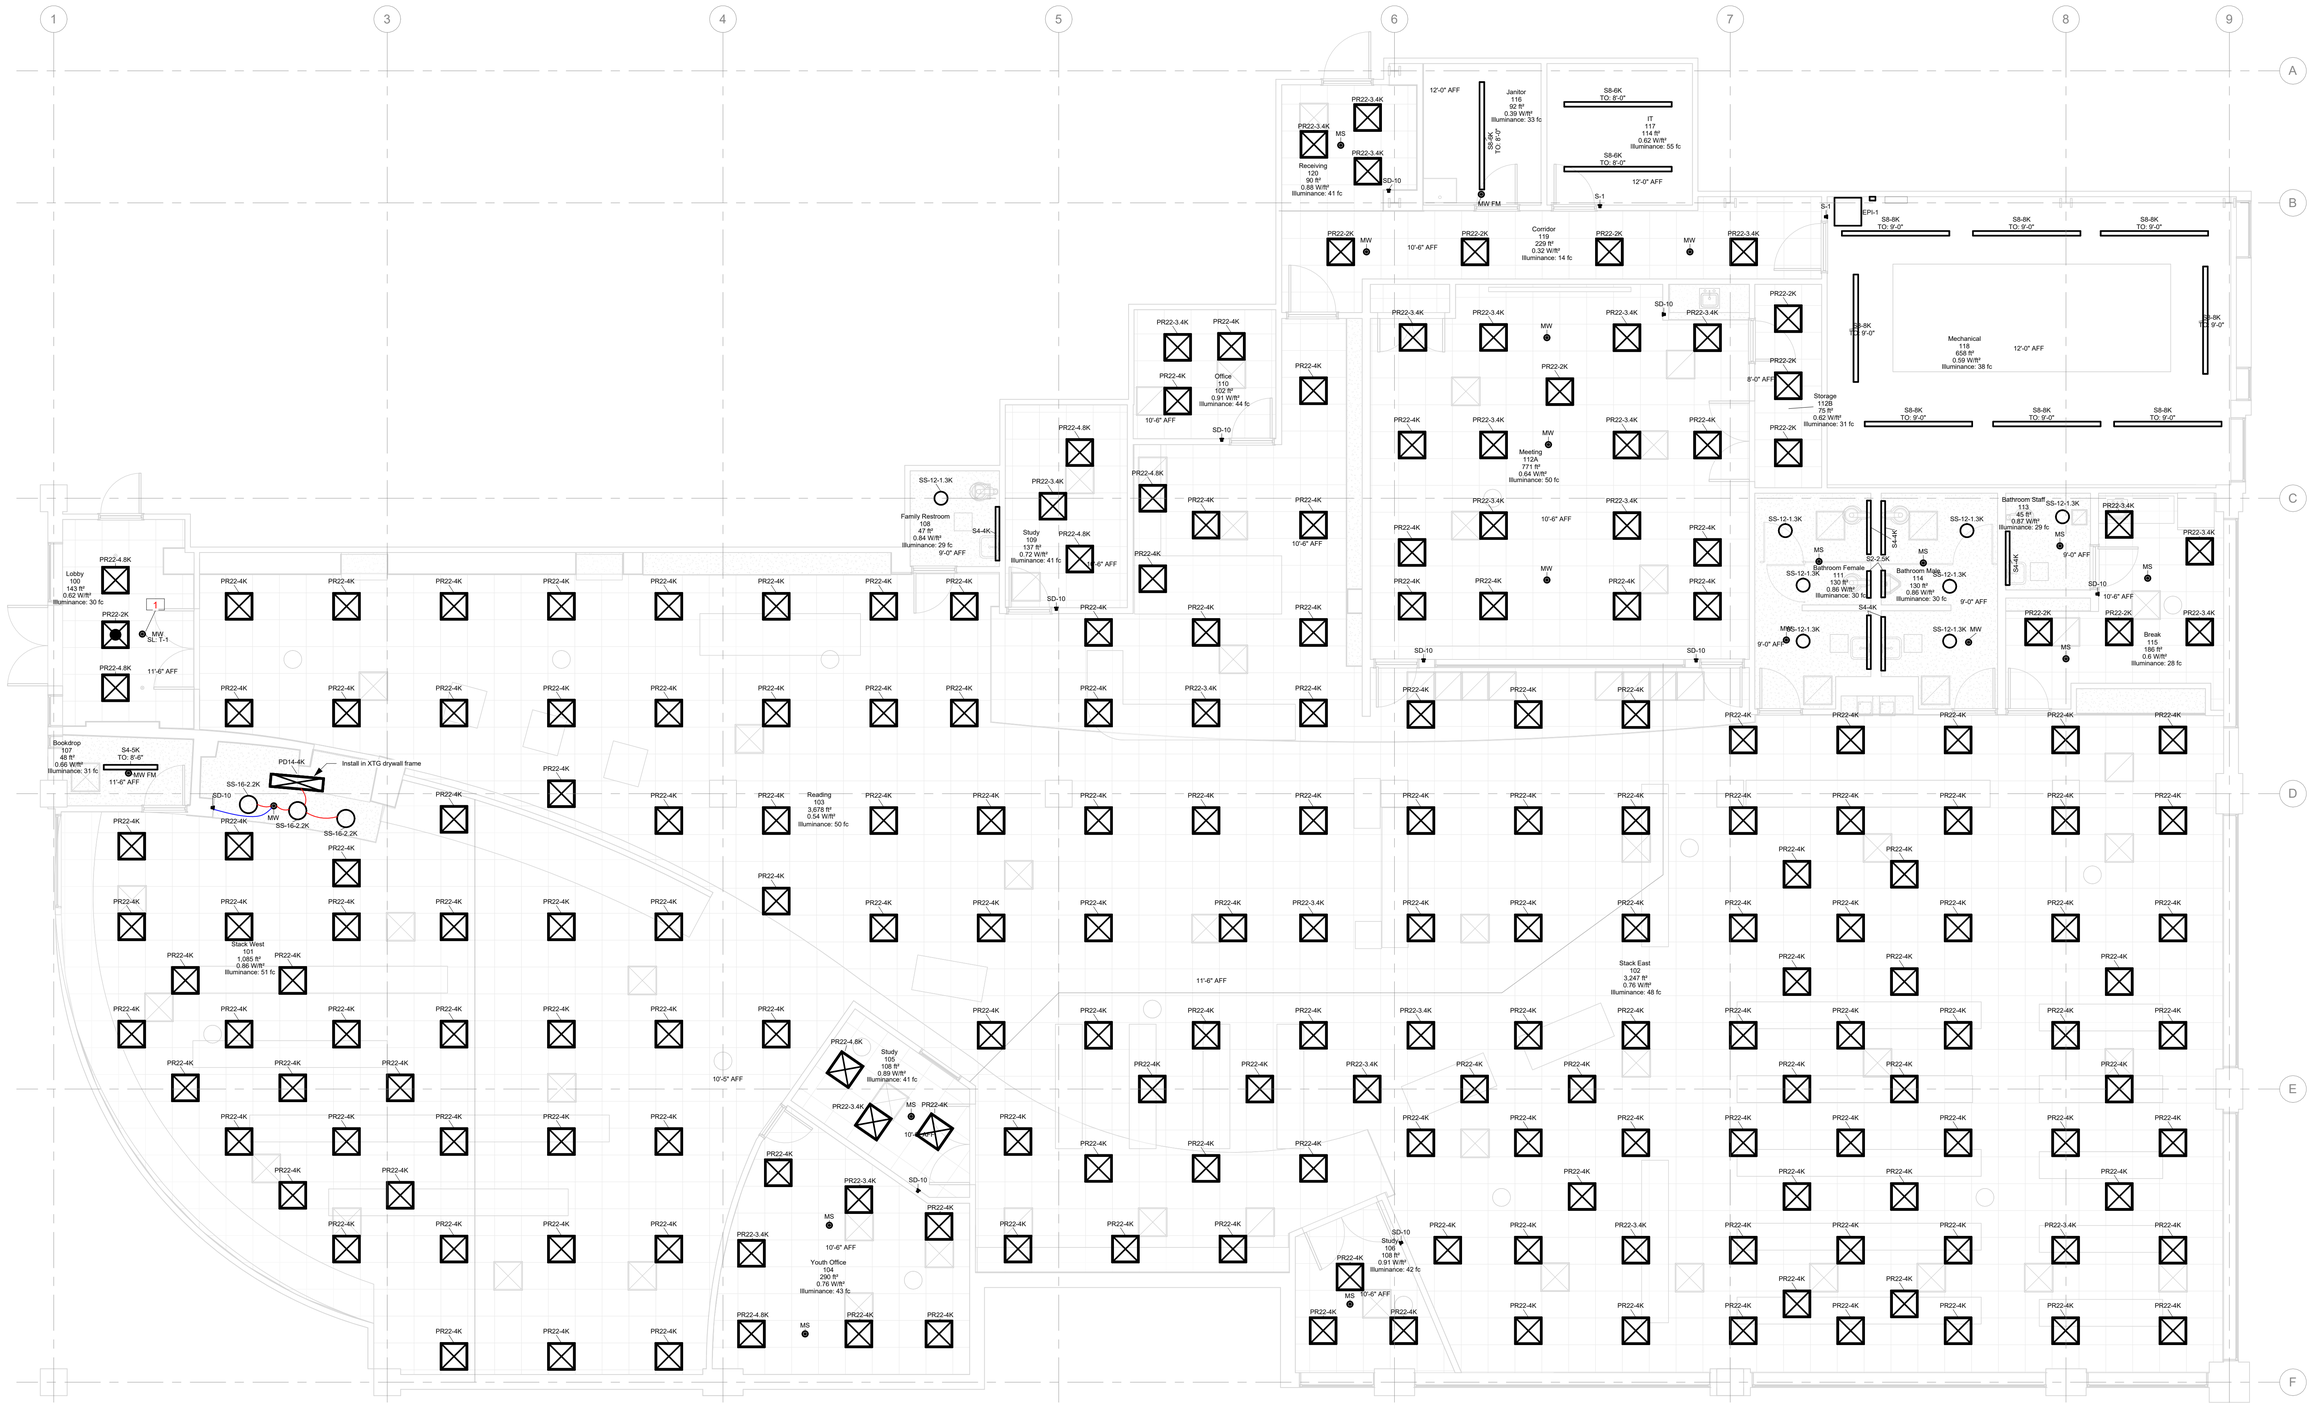

1 EL - Level 1 3/16" = 1'-0"

Keynote Legend

Key Value	Keynote Text
1	Provide override local control in this zone with programmable timer. See Detail "Local Lighting Control Override" detail.

1/4" = 1'-0" FEET | 3/16" = 1'-0" FEET | 1/8" = 1'-0" FEET | 3/32" = 1'-0" FEET | 1/16" = 1'-0" FEET | 1" = 20'-0" FEET

Designed by:
City of Madison
Facilities Management
City-County Building, Room 115
210 Martin Luther King Jr. Boulevard
Madison, WI 53703

Client:
Madison Library

Goodman Library Lighting Upgrade (Review Set)

Location:
2222 S Park St.
Madison, WI 53713

Contract: 9297
Project: 12410

Revisions

No.	Description

Project North
TRUE

Lighting

EL 210

Print Date:
4/11/2023 15:09:30
Print in color on 24" x 36"