EXHIBIT A
Plan

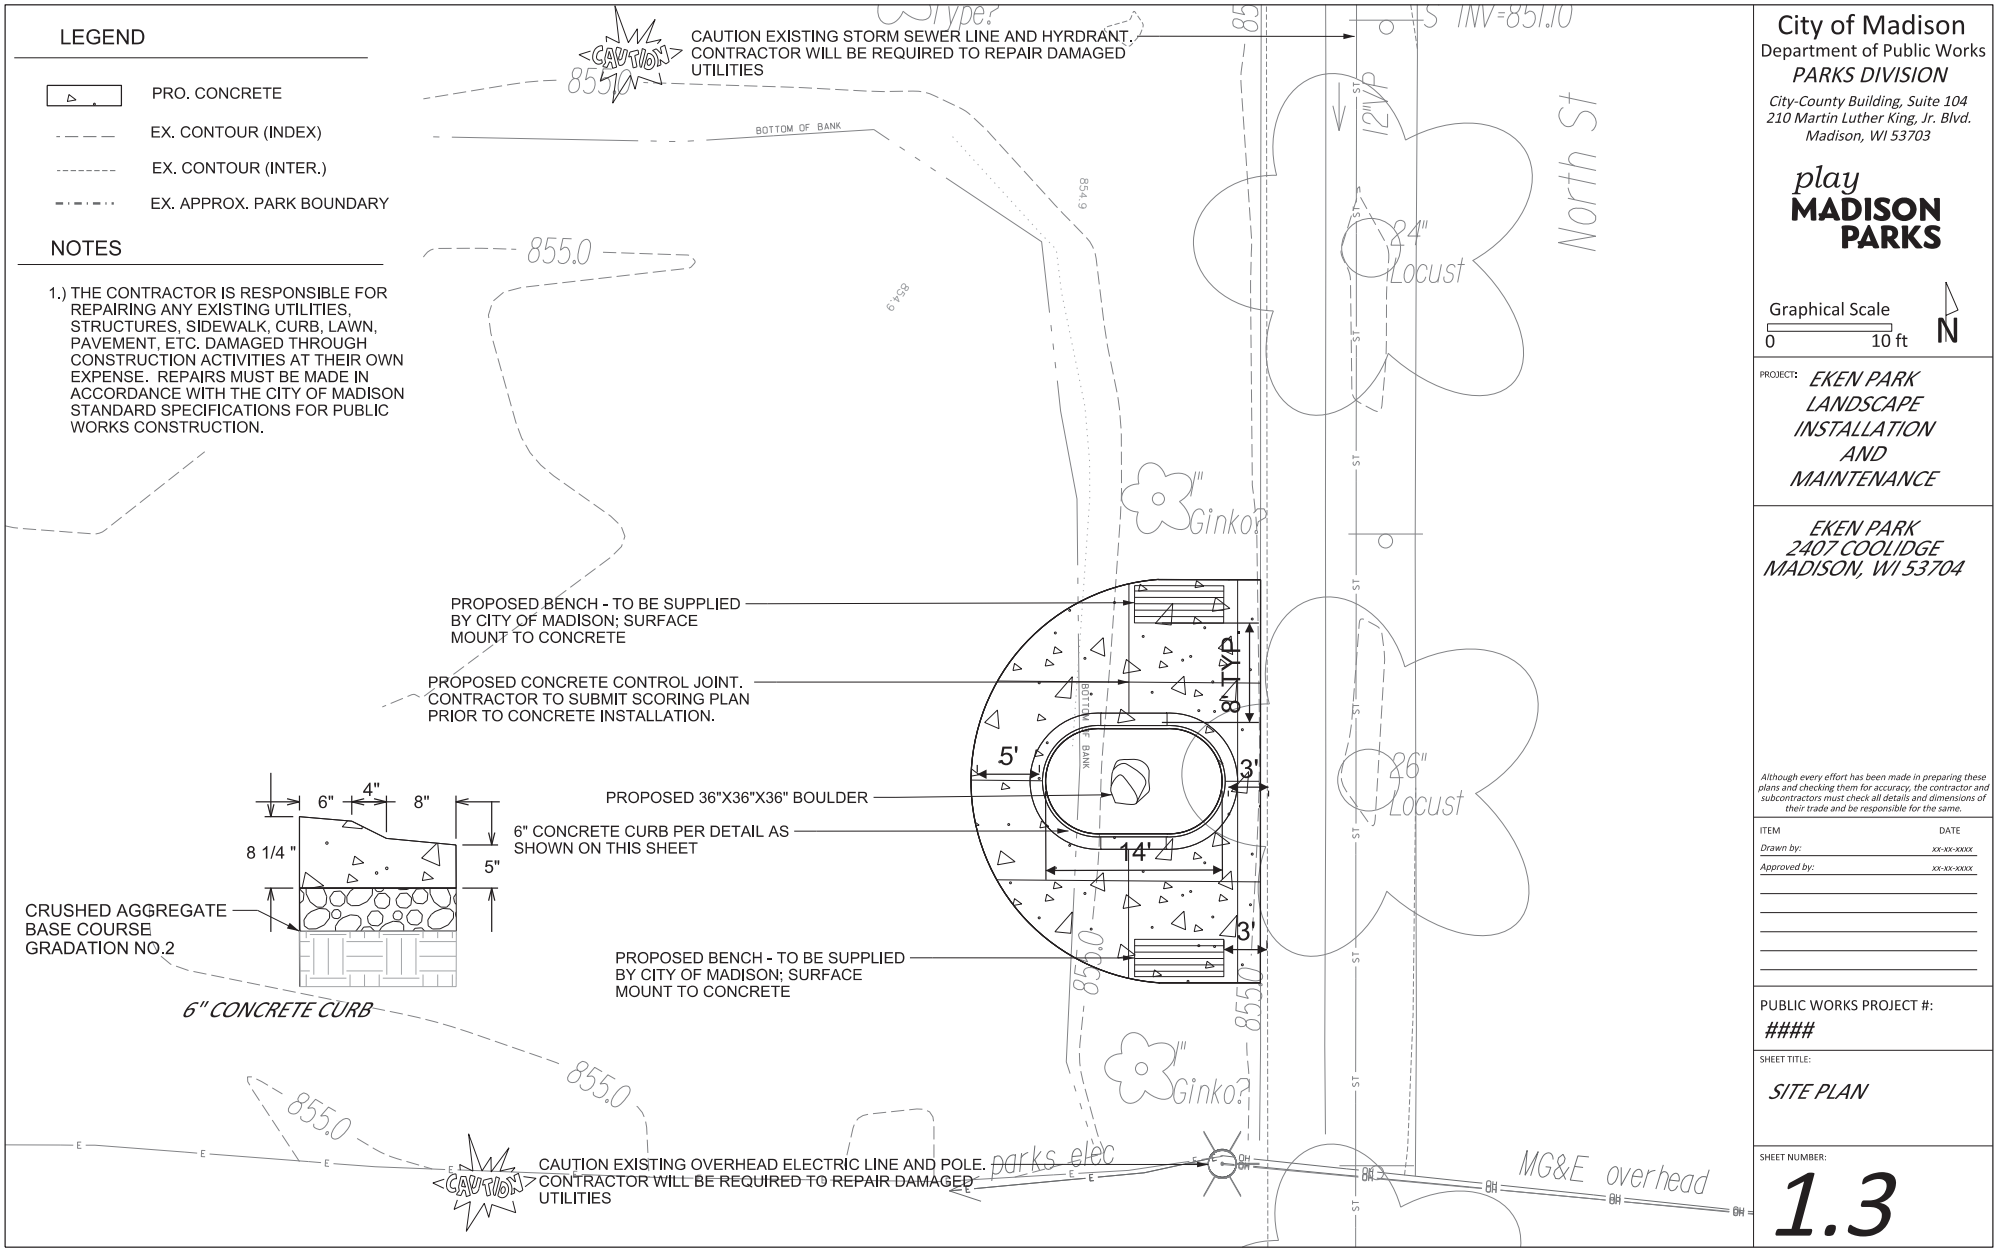

City of Madison
Department of Public Works
PARKS DIVISION
City-County Building, Suite 104
210 Martin Luther King, Jr. Blvd.
Madison, WI 53703

play MADISON PARKS

Graphical Scale
0 10 ft
N

PROJECT: *EKEN PARK LANDSCAPE INSTALLATION AND MAINTENANCE*

EKEN PARK
2407 COOLIDGE
MADISON, WI 53704

Although every effort has been made in preparing these plans and checking them for accuracy, the contractor and subcontractors must check all details and dimensions of their trade and be responsible for the same.

ITEM	DATE
Drawn by:	xx-xx-xxxx
Approved by:	xx-xx-xxxx

PUBLIC WORKS PROJECT #: ####

SHEET TITLE: *SITE PLAN*

SHEET NUMBER: 1.3

M:\Maps\parks\Eken\2017 Neighborhood Planning Grant\Eken Neighborhood Grant Proj.dgn

LEGEND

- PRO. HYDRANGEA PANICULATA 'BOBO'
- PRO. JUNIPERUS SQUAMATA 'BLUE STAR'
- PRO. SPIRAEA X BUMALDA 'FIRELIGHT'
- PRO. WEIGELA FLORIDA MY MONET 'SUNSET'
- PRO. PANICUM VIRGATUM 'SHENANDOAH'
- PRO. SCHIZACHRYIUM SCOPARIUM 'STANDING OVATION'
- PRO. THYMUS LANUGINOSUS
- EX. CONTOUR (INDEX)
- EX. CONTOUR (INTER.)
- EX. APPROX. PARK BOUNDARY

CAUTION EXISTING STORM SEWER LINE AND HYRDRANT. CONTRACTOR WILL BE REQUIRED TO REPAIR DAMAGED UTILITIES

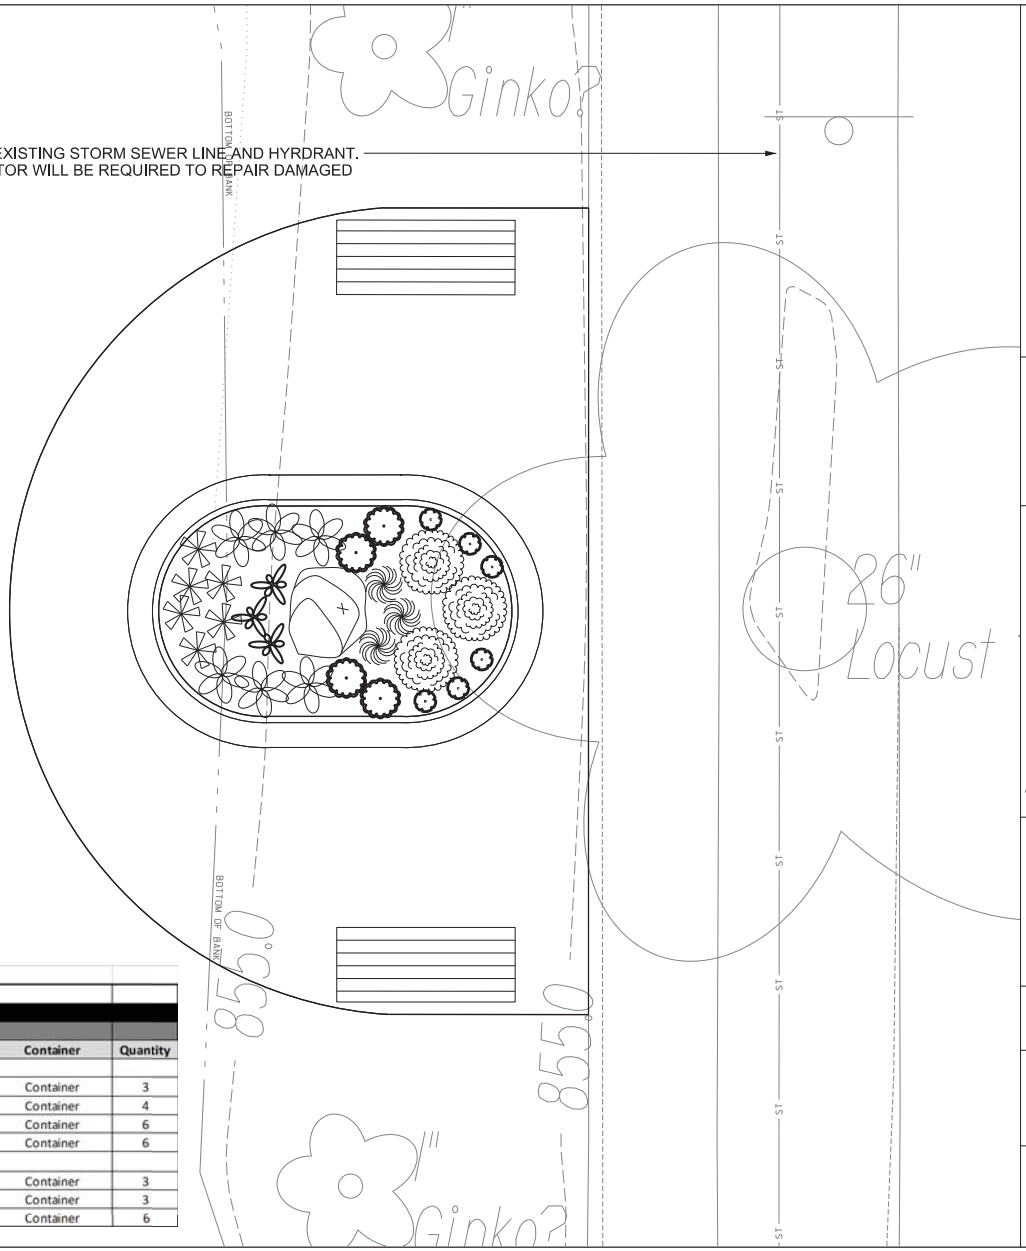

NOTES

1.) THE CONTRACTOR IS RESPONSIBLE FOR REPAIRING ANY EXISTING UTILITIES, STRUCTURES, SIDEWALK, CURB, LAWN, PAVEMENT, ETC. DAMAGED THROUGH CONSTRUCTION ACTIVITIES AT THEIR OWN EXPENSE. REPAIRS MUST BE MADE IN ACCORDANCE WITH THE CITY OF MADISON STANDARD SPECIFICATIONS FOR PUBLIC WORKS CONSTRUCTION.

Project: Eken Park				
PLANT SCHEDULE				
Item				
Plants				
Botanical Name	**Common Name**	**Size**	**Container**	**Quantity**
Shrubs				
Hydrangea paniculata 'Bobo'	BOBO Hardy Hydrangea	#3	Container	3
Juniperus squamata 'Blue Star'	Blue Star' Juniper	#3	Container	4
Spiraea x bumalda 'Firelight'	Firelight Spiraea	#3	Container	6
Weigela florida My Monet 'Sunset'	MY MONET Sunset Weigela	#3	Container	6
Perennials				
Panicum virgatum ' Shenandoah'	Shenandoah Switchgrass	#1	Container	3
Schizachryium scoparium 'Standing Ovation'	Standing Ovation Little Bluestem	#1	Container	3
Thymus lanuginosus	Wooly Thyme	#1	Container	6

City of Madison
Department of Public Works
PARKS DIVISION
City-County Building, Suite 104
210 Martin Luther King, Jr. Blvd.
Madison, WI 53703

play MADISON PARKS

Graphical Scale
0 10 ft
N

PROJECT: *EKEN PARK LANDSCAPE INSTALLATION AND MAINTENANCE*

EKEN PARK
2407 COOLIDGE
MADISON, WI 53704

Although every effort has been made in preparing these plans and checking them for accuracy, the contractor and subcontractors must check all details and dimensions of their trade and be responsible for the same.

ITEM	DATE
Drawn by:	*xx-xx-xxxx*
Approved by:	*xx-xx-xxxx*

PUBLIC WORKS PROJECT #: *####*

SHEET TITLE: *PLANTING PLAN*

SHEET NUMBER: *1.5*

M:\Maps\parks\Eken\2017 Neighborhood Planning Grant\Eken Neighborhood Grant Proj.dgn