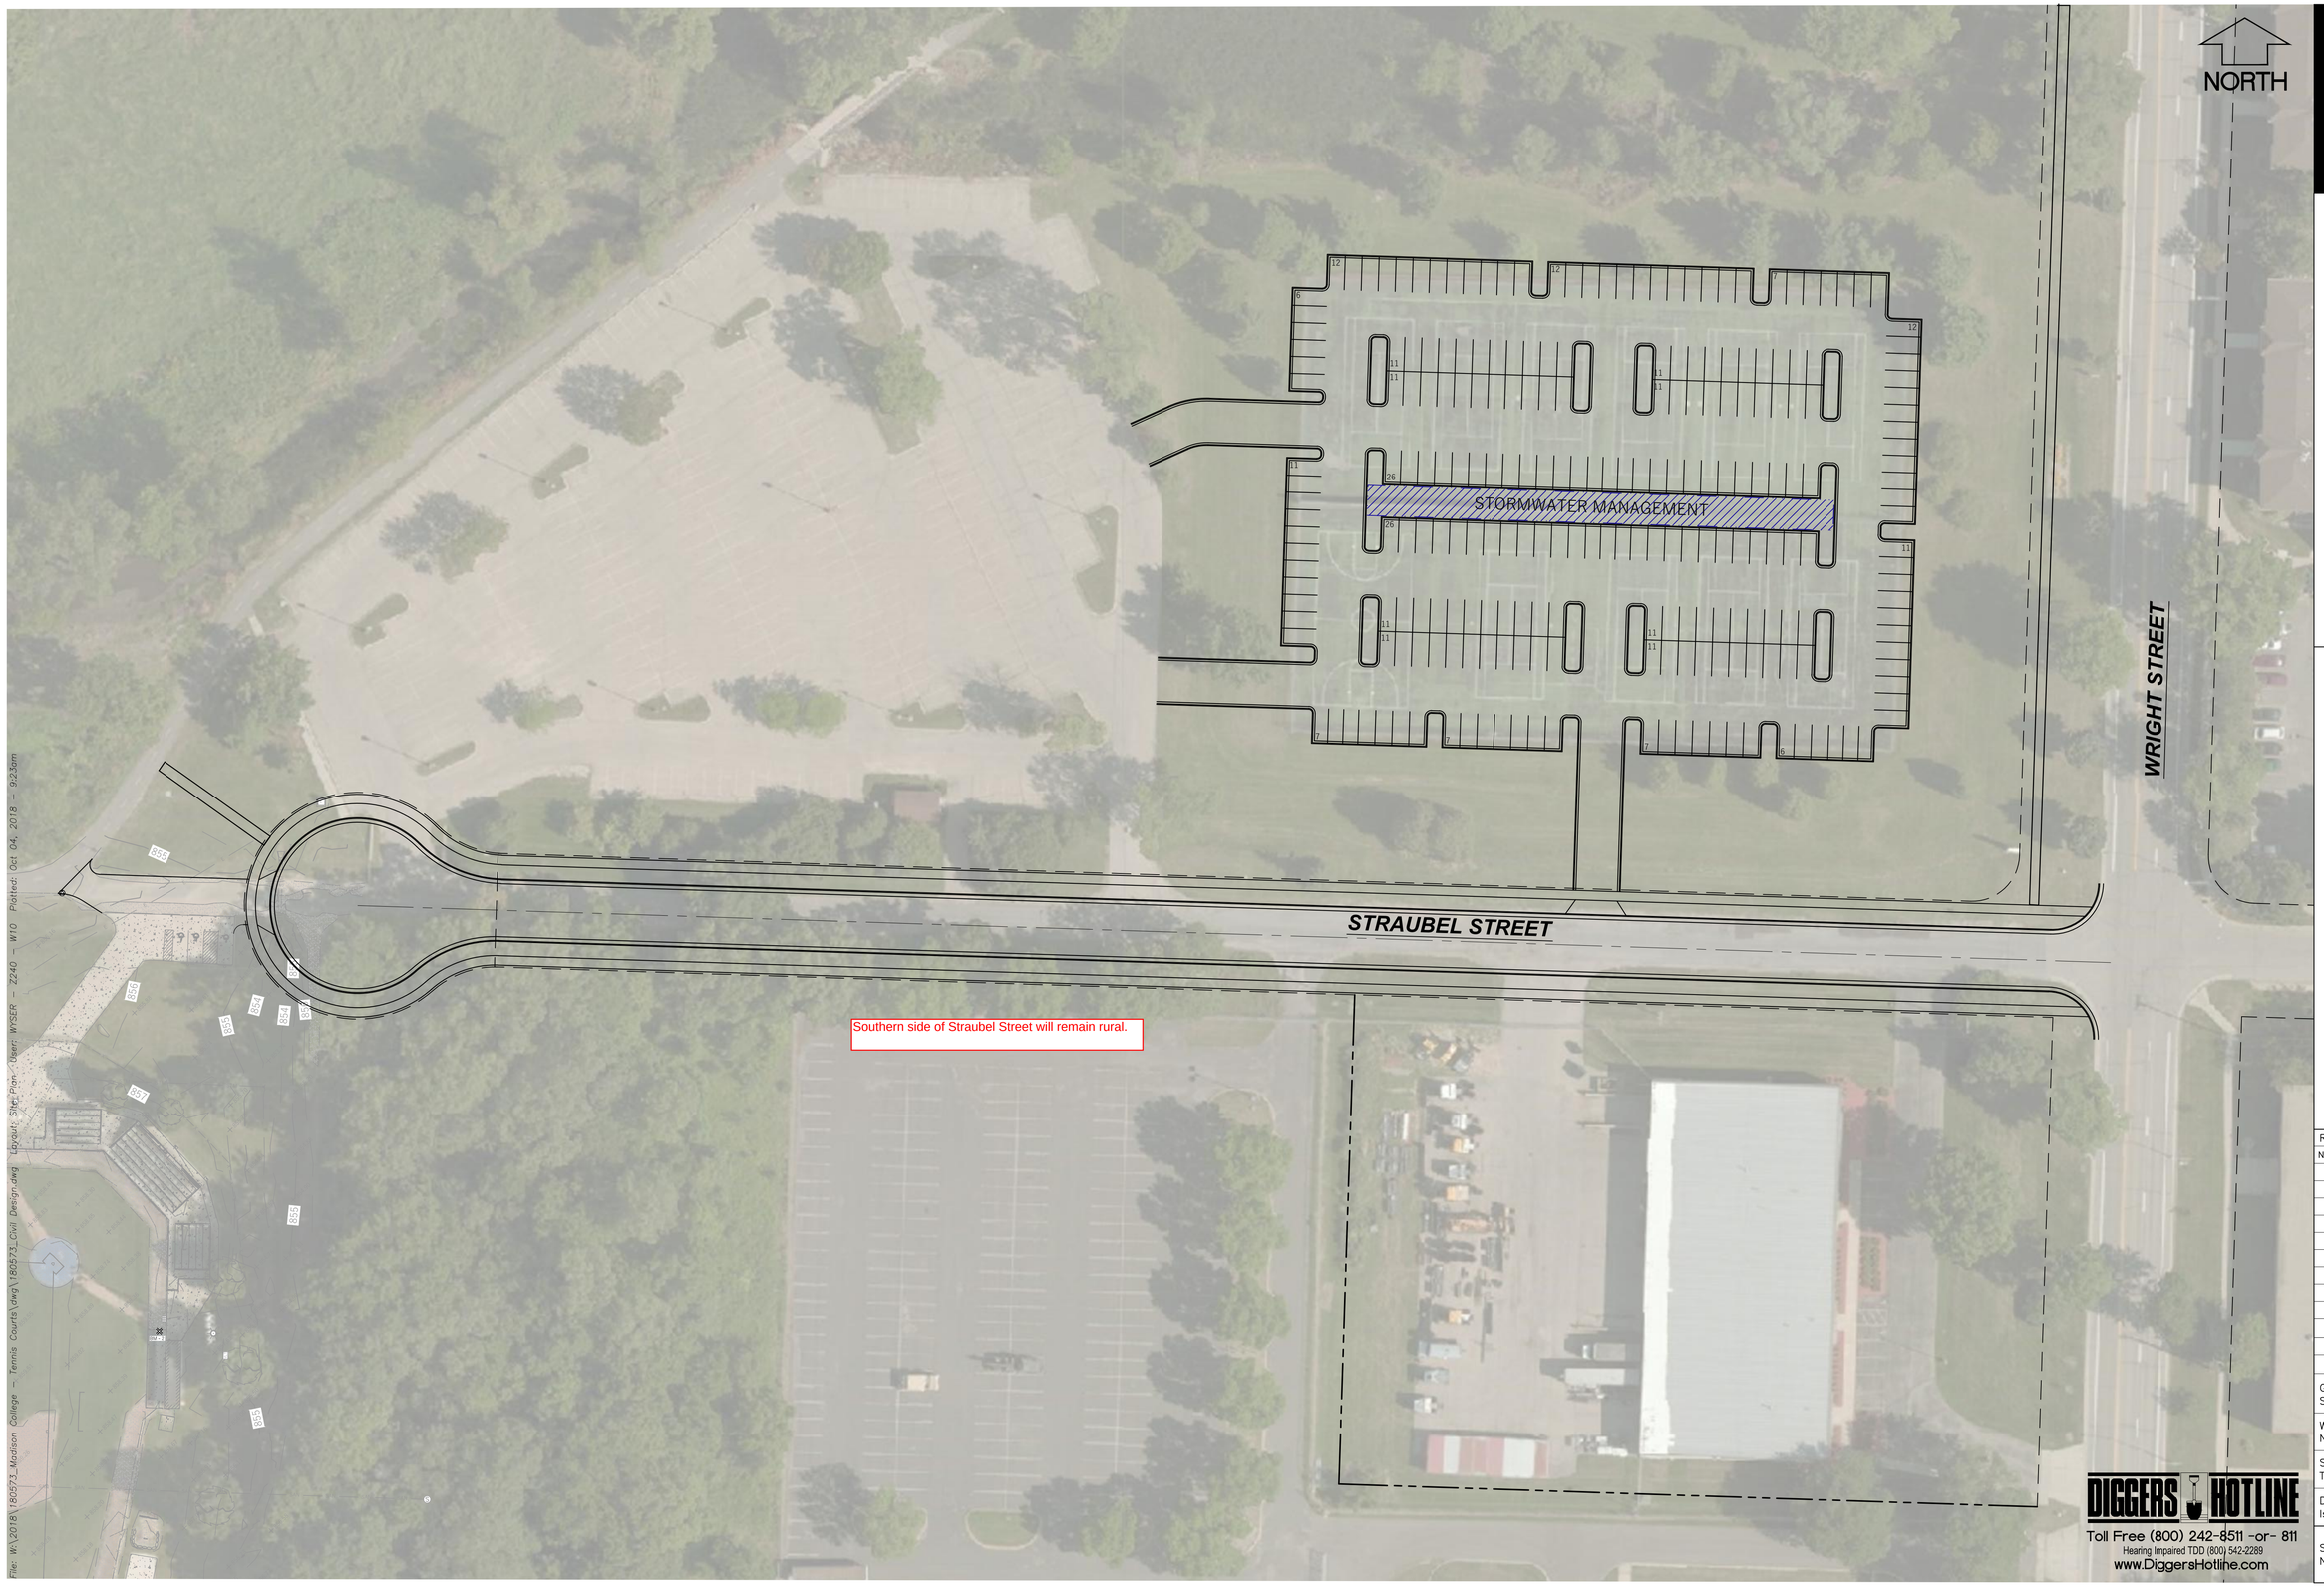

File: W:\2018\180573_Madison College - Tennis Courts\dwg\180573_Civil Design.dwg Layout: Site Plan User: WYSER Z240 - W10 Plotted: Oct 04, 2018 - 9:23am

WYSER ENGINEERING

MADISON AREA TECHNICAL COLLEGE

3100 STRAUBEL STREET
MADISON, WI 53704

MADISON COLLEGE STRAUBEL STREET
TENNIS COURT REDEVELOPMENT

CITY OF MADISON, DANE COUNTY, WI

Sheet Title:
SITE PLAN

Revisions:

No.	Date:	Description:

Graphic Scale	0' 10' 20' 40' 60'
Wyser Number	18-0573
Set Type	CONCEPTUAL
Date Issued	10/04/2018
Sheet Number	C100