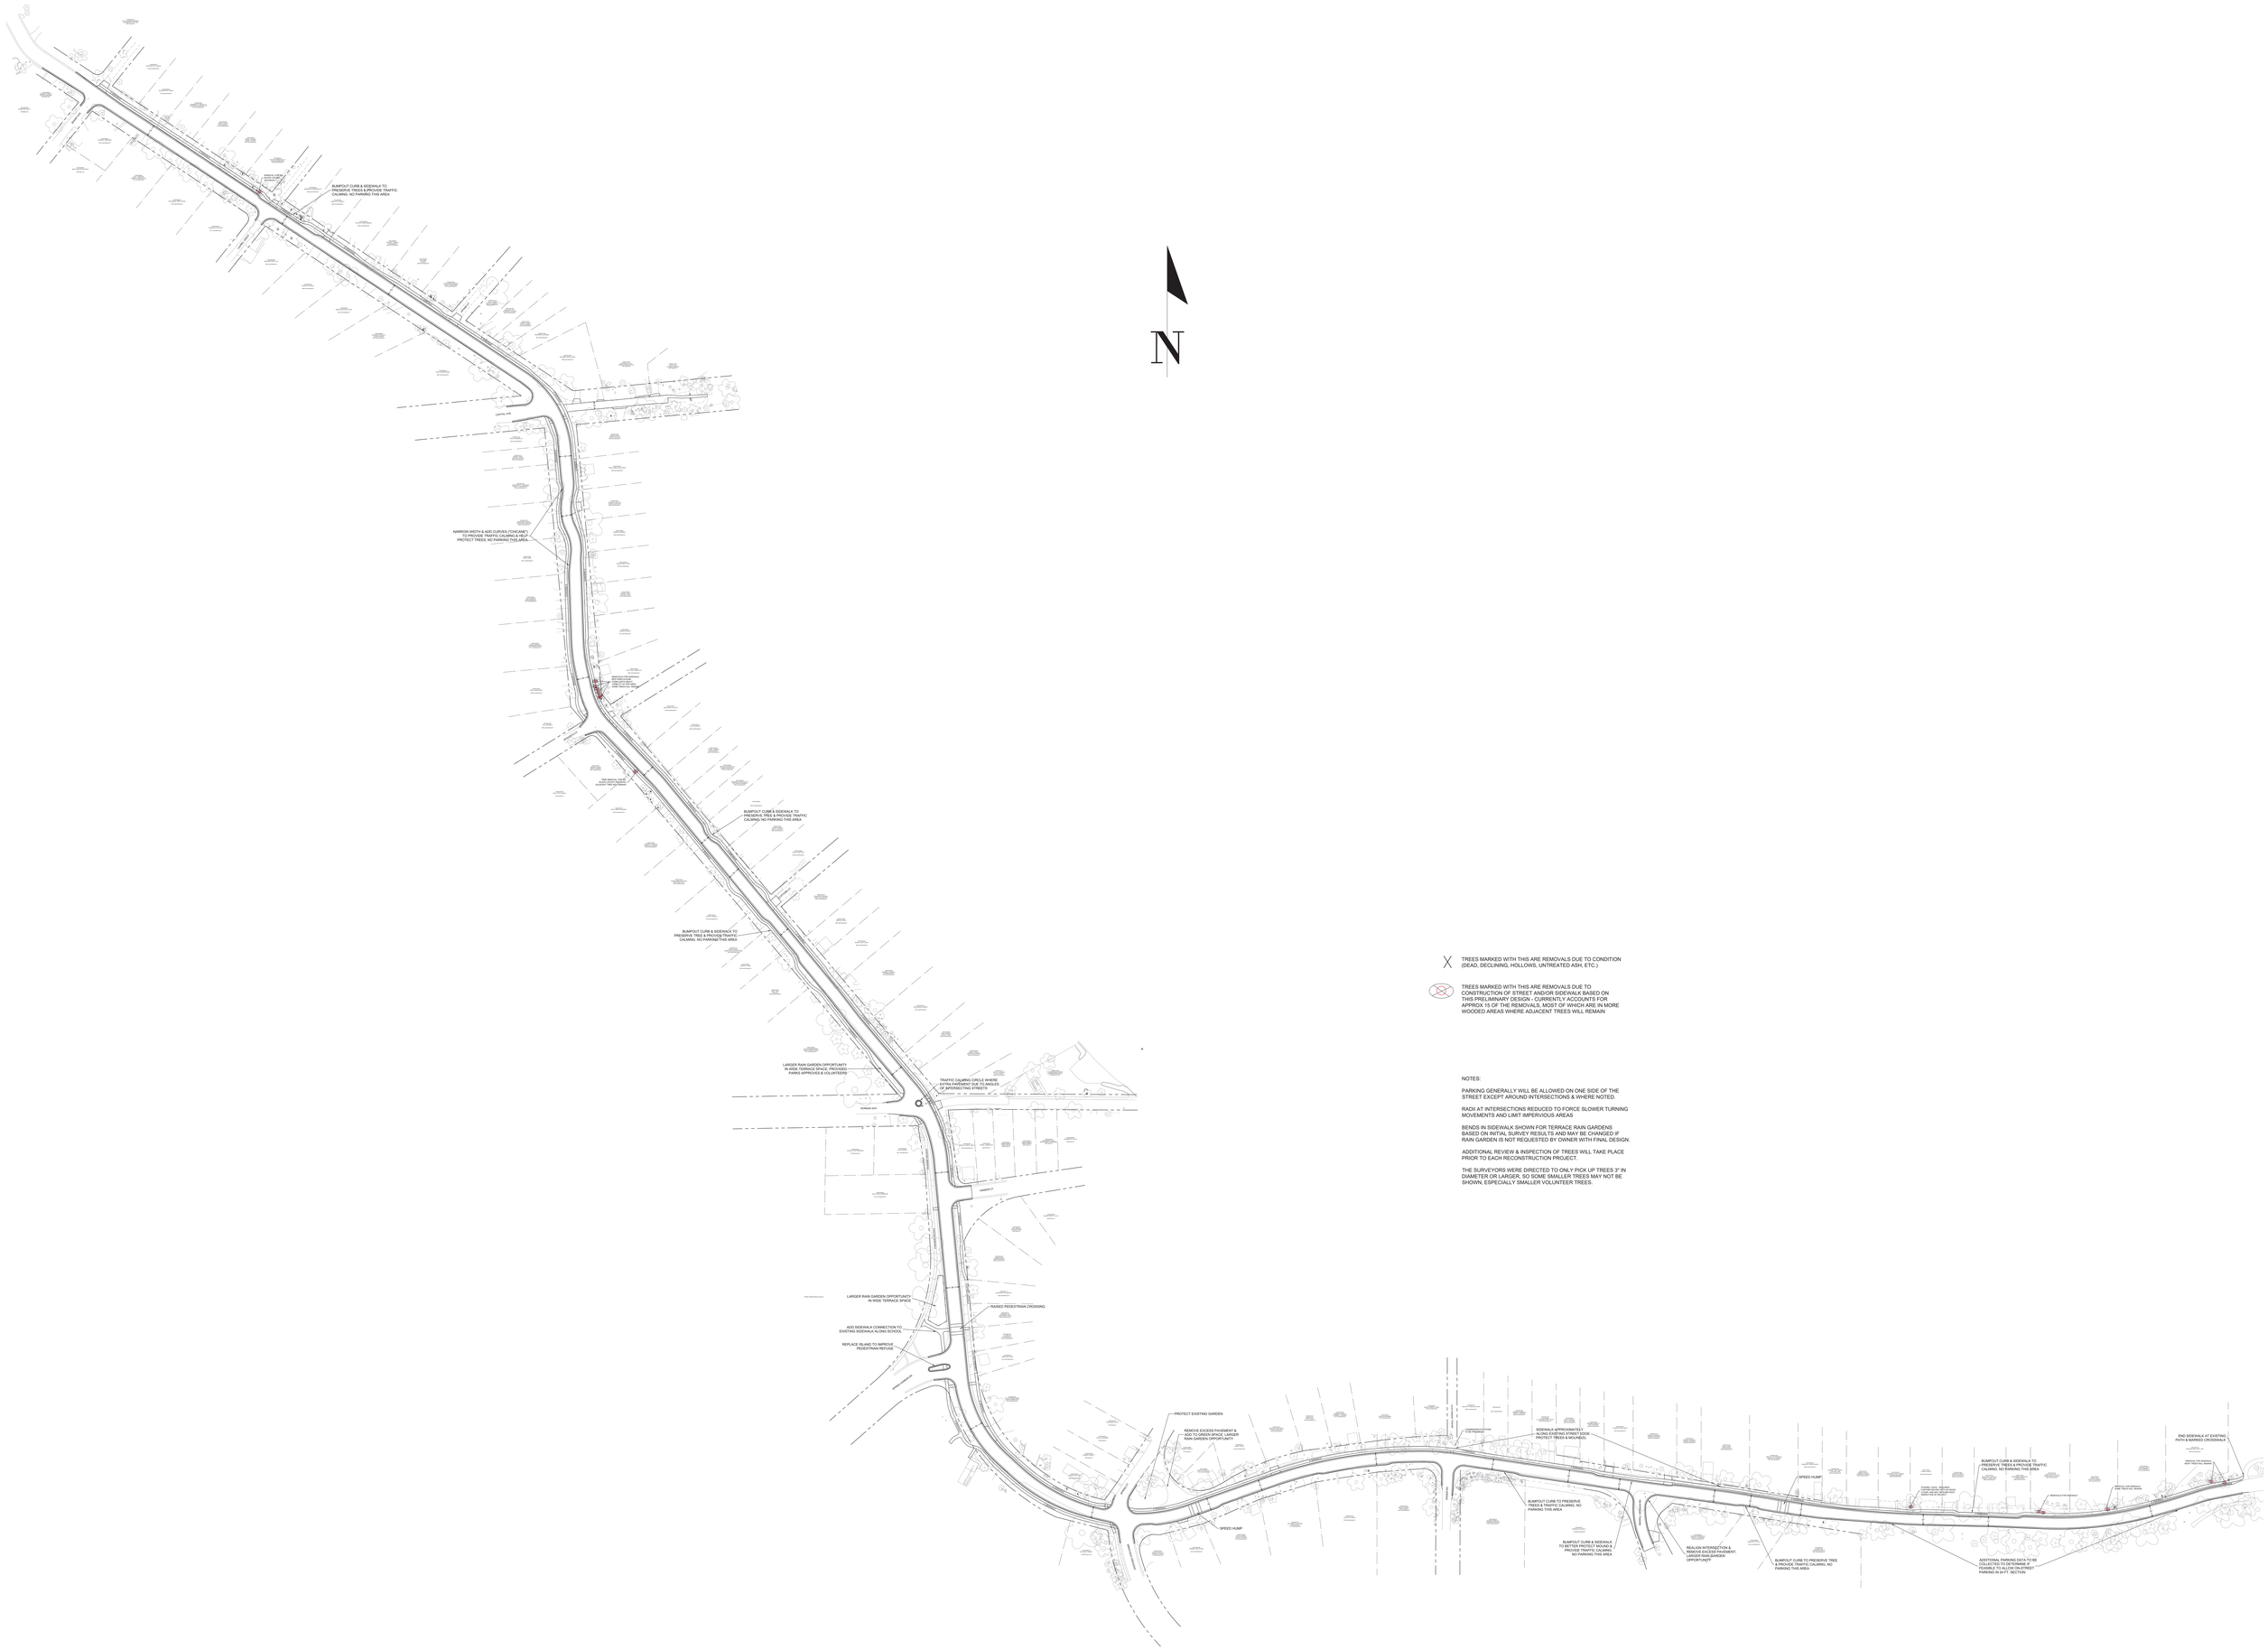

TREES MARKED WITH THIS ARE REMOVALS DUE TO CONDITION (DEAD, DECLINING, HOLLOWS, UNTREATED ASH, ETC.)

TREES MARKED WITH THIS ARE REMOVALS DUE TO CONSTRUCTION OF STREET AND/OR SIDEWALK BASED ON THIS PRELIMINARY DESIGN - CURRENTLY ACCOUNTS FOR APPROX 15 OF THE REMOVALS, MOST OF WHICH ARE IN MORE WOODED AREAS WHERE ADJACENT TREES WILL REMAIN

NOTES:

PARKING GENERALLY WILL BE ALLOWED ON ONE SIDE OF THE STREET EXCEPT AROUND INTERSECTIONS & WHERE NOTED.

RADII AT INTERSECTIONS REDUCED TO FORCE SLOWER TURNING MOVEMENTS AND LIMIT IMPERVIOUS AREAS

BENDS IN SIDEWALK SHOWN FOR TERRACE RAIN GARDENS BASED ON INITIAL SURVEY RESULTS AND MAY BE CHANGED IF RAIN GARDEN IS NOT REQUESTED BY OWNER WITH FINAL DESIGN.

ADDITIONAL REVIEW & INSPECTION OF TREES WILL TAKE PLACE PRIOR TO EACH RECONSTRUCTION PROJECT.

THE SURVEYORS WERE DIRECTED TO ONLY PICK UP TREES 3" IN DIAMETER OR LARGER, SO SOME SMALLER TREES MAY NOT BE SHOWN, ESPECIALLY SMALLER VOLUNTEER TREES.