GENERAL NOTES

1. Parking lot dimensions are from face of curb to face of curb unless noted othewise
2. It shall be the responsibility of the subcontractors to notify all applicable utility companies who may be affected by the proposed work. The subcontractor shall make every effort to protect existing utility lines and shall repair any damages at their own expense. The subcontractors shall also coordinate their activities with other subcontractors to ensure compliance with the project schedule.
3. All site concrete shall have a minimum 28 day compressive strength of 4000 psi, a slump of 4", an air content of 6% and a maximum water to cement ratio of 0.48

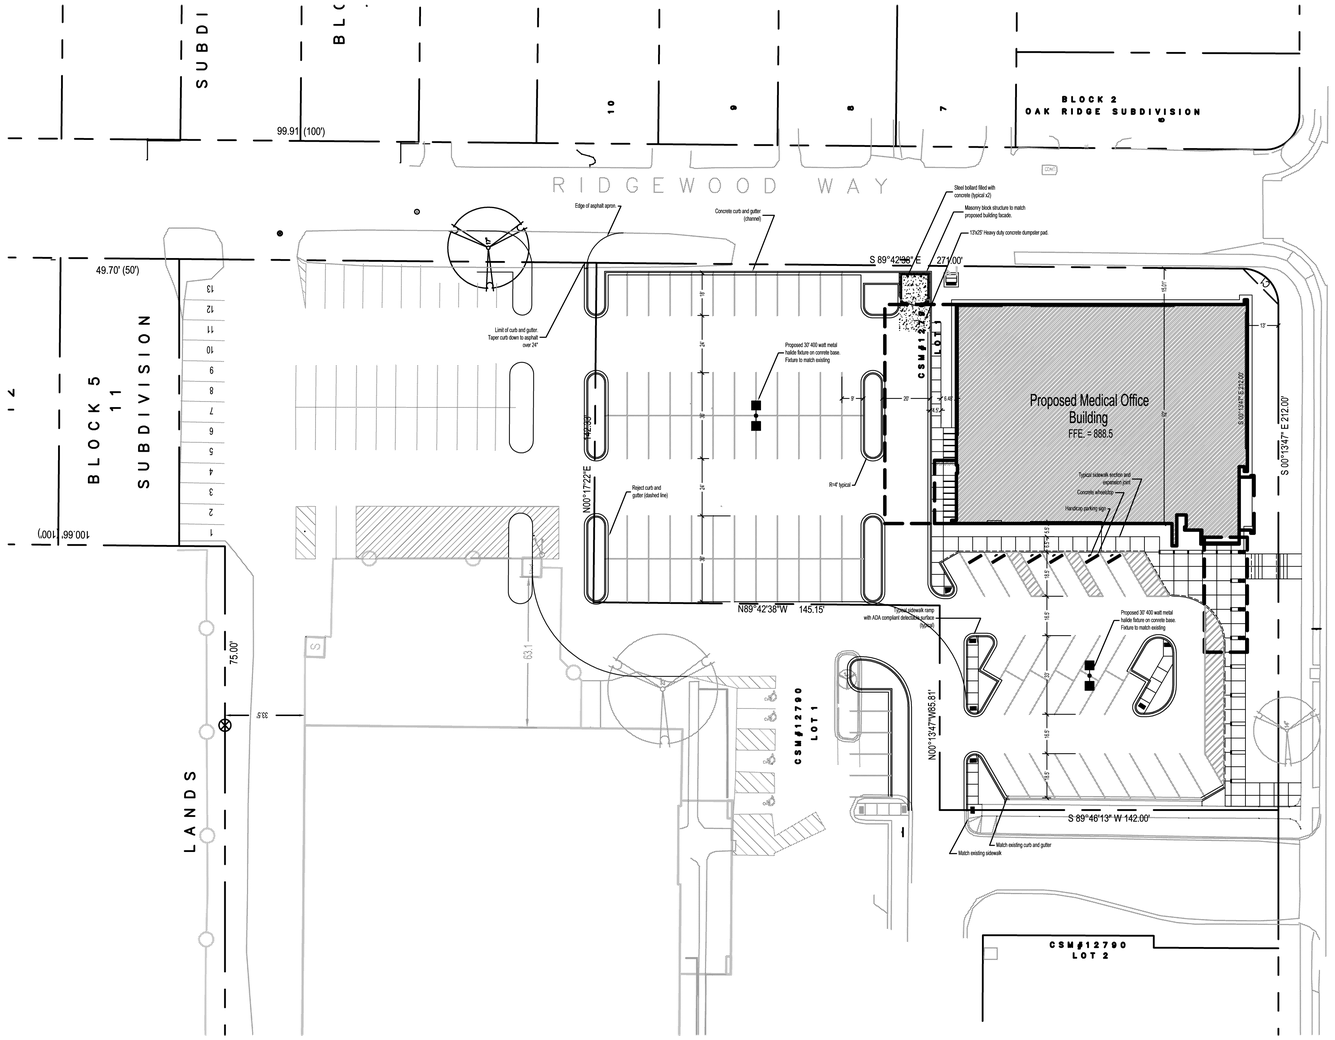

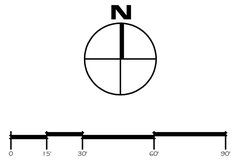

SITE LEGEND

EXISTING

- Contours — 100
- Spot elevations — 100.0
- Trees to be saved
- Trees to be removed
- Storm sewer main / lateral — 12 ST — 12 ST
- Sanitary sewer main / lateral — 6 SA — 6 SA
- Water main / lateral — 4 W — 4 W
- Gas main / lateral — GAS — GAS
- Overhead Electrical service — OH/E — OH/E
- Underground electric service — UG/E — UG/E
- Overhead Telephone service — OH/T — OH/T
- Underground Telephone service — UG/T — UG/T

PROPOSED:

- Contours — 100
- Spot elevations — 100.0
- Trees
- Shrubs
- Storm sewer main / lateral — 12 ST
- Sanitary sewer main / lateral — 6 SA
- Water main / lateral — 4 W — 4 W
- Gas main / lateral — GAS — GAS
- Overhead Electrical service — OH/ E
- Underground Electric service — UG/ E
- Overhead Telephone service — OH/ T
- Underground Telephone service — UG/ T
- Cable Television service — COMM

MISCELLANEOUS:

- Property line — N 90° 0' 0" E 11.32'
- Setback line
- Silt fence — SF
- Site Phasing line
- Water line
- 100 Yr. Flood line
- Contract Limit line

LANDSCAPING

- Construction fence — X — X — X
- Irrigation Area Zone line
- Landscape Edging line
- Mowing line
- Planting code symbol (Base Bid Plant) — Plant Qty. / Plant Code
- Planting code symbol (Add Alternate Plant) — Plant Qty. / Plant Code

SYMBOLS

- Existing Parking lights
- Proposed Parking lights
- Soil boring location & Number — B1

EXISTING	PROPOSED	
		Precast Flaired end section
		Concrete Headwall
		Storm Catchbasins
		Sanitary & Storm Manhole
C.O.	C.O.	Storm gooseneck
		Cleanout
		Storm inlet protection
		Fire Hydrant
W.V.	W.V.	Siamese Connection
		Water Valve
W	W	Water Meter
G	G	Gas Meter
		Power pole
		Handicap signs
		Flag pole
		Concrete Bollard
		Conc. filled Pipe Bollard
		Light Bollard
		Flood light
		Concrete pavement Slope Arrow

ERDMAN
healthcare real estate solutions

ERDMAN COMPANY
One Erdman Place | P.O. Box 44975
Madison, Wisconsin 53744-4975
Phone 608.410.8000 | Fax 608.410.8500

Access Community Health Centers

Document Release

11-16-12	UDC REVIEW

Drn: KJL Chk: TMA

Sheet Name

SITE LAYOUT PLAN

Scale: 1" = 30'

Sheet Number

C102

Madison, WI
6102

©2012 ERDMAN COMPANY