30 NOB HILL

FORCE MAIN ROUTING

NORTH

0' 30' 60' 90'

1" = 60' ON 24X36

1" = 120' ON 11X17

WYSER ENGINEERING

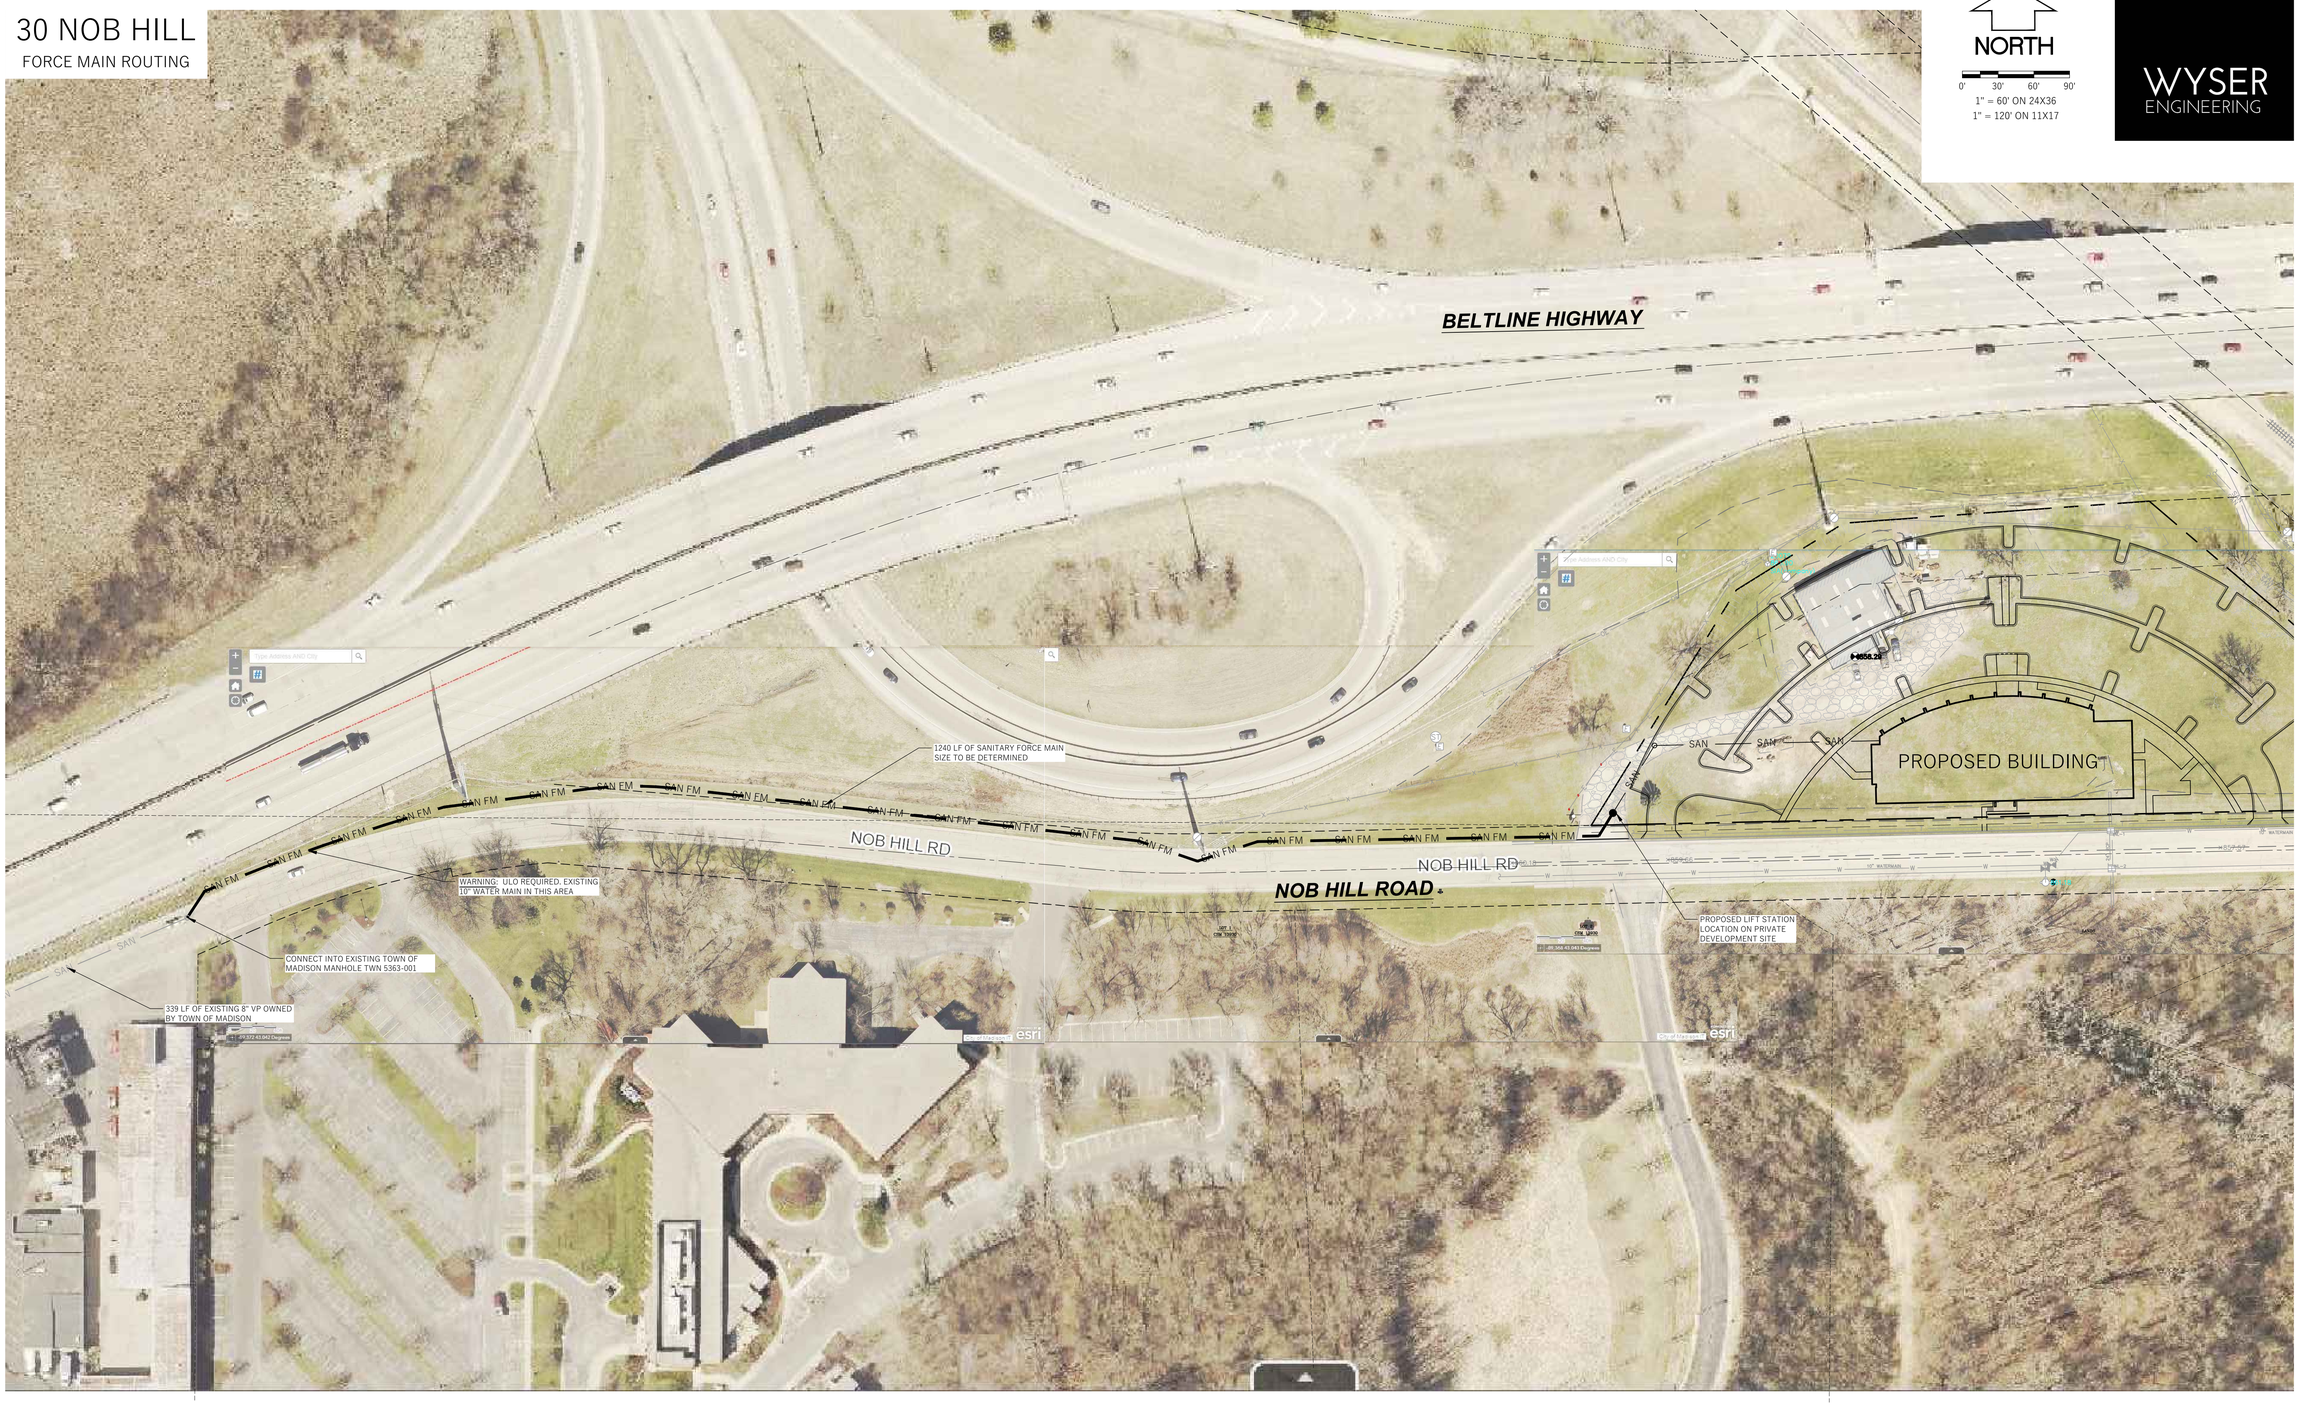

EXHIBIT B

File: W:\2019\190603_Kee - 30 Nob Hill\DWG\19-0603_Civil Design_Site with Larger Storm Basin.dwg Layout: FM Exhibit User: Admin Plotted: Jul 16, 2019 - 3:30pm