City of Madison

Demolition, Conditional Use & Certified Survey Map Referral

Location
1303-1323 Williamson St & 409 S Baldwin St

Project Name
St. Vincent de Paul

Applicant
Ernest Stetenfeld, Soc. of St. Vincent de Paul
Ron Siggelkow, Dimension IV Madison

Requests:
- Demolition of three commercial buildings
- Conditional Use parking reduction to allow construction of 29,100 sq. ft. commercial building
- CSM to create one lot.

Public Hearing Dates
Plan Commission
August 29, 2022
Common Council
September 6, 2022 (CSM Only)

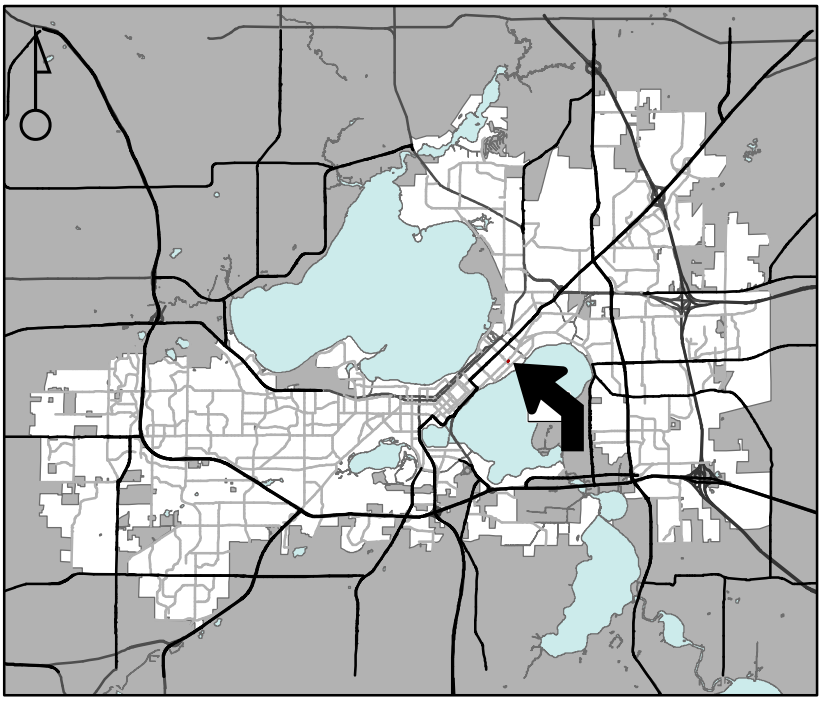

For Questions Contact: Chris Wells at: 261-9135 or cwells@cityofmadison.com or City Planning at 266-4635

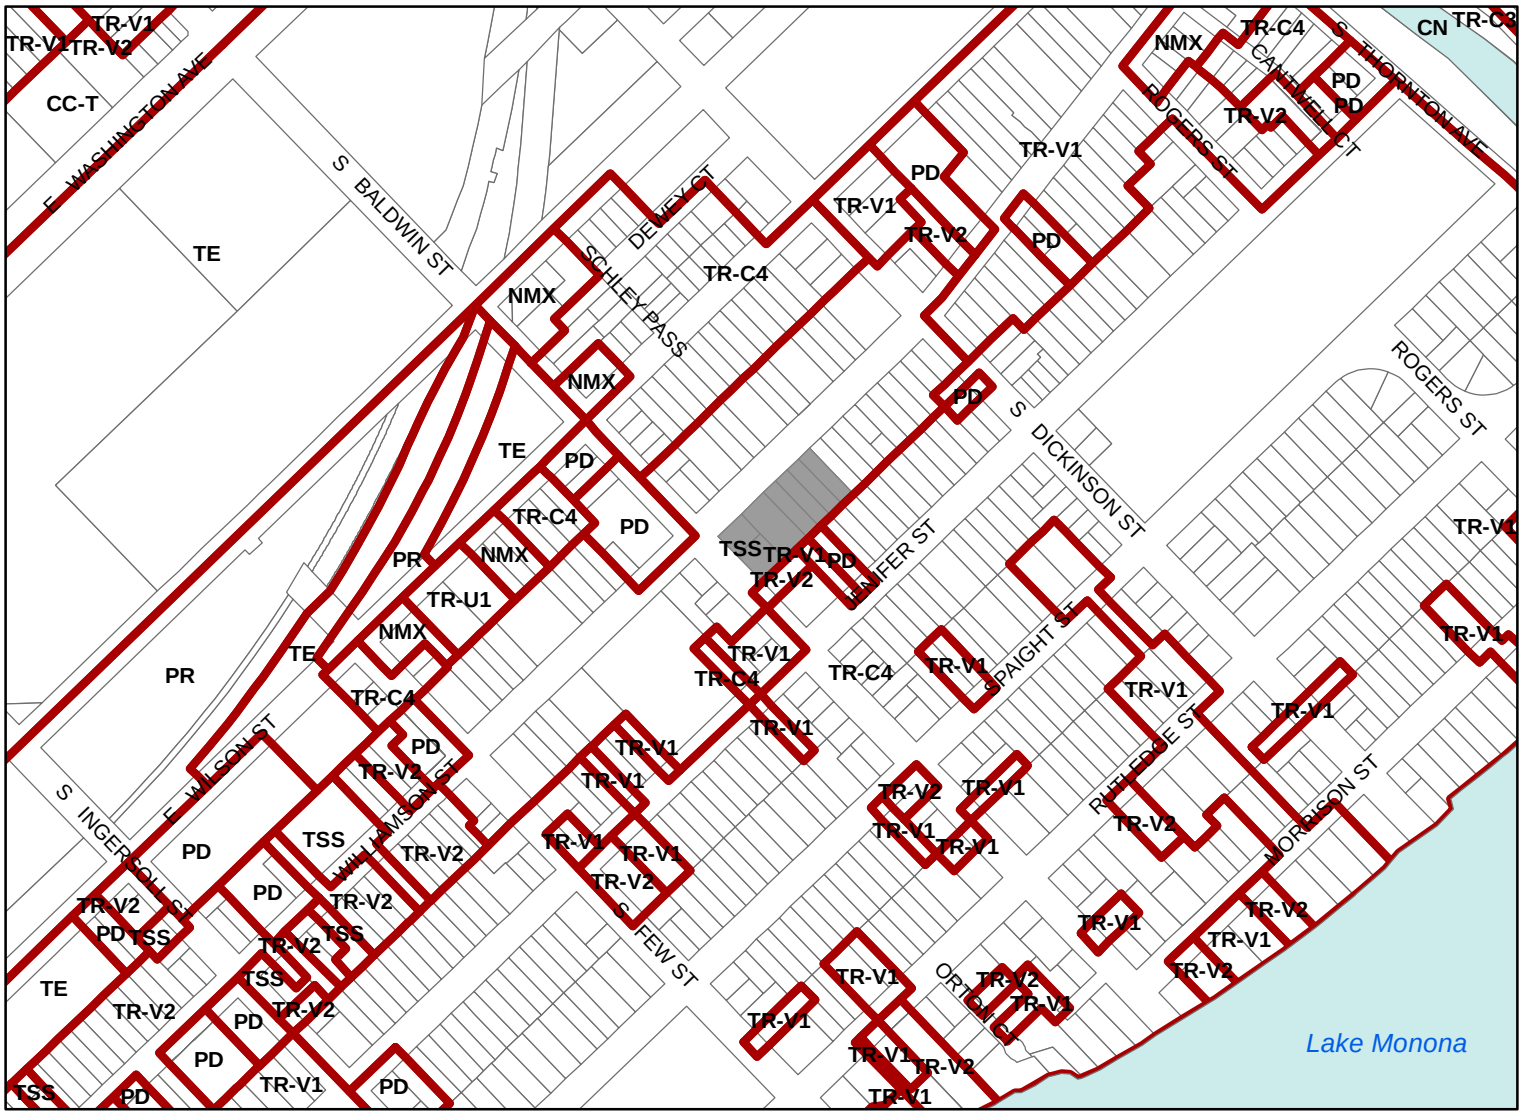

Scale : 1" = 400'

City of Madison, Planning Division : JC : Date : 7-25-22

City of Madison

1303-1323 Williamson Street & 401-409 S Baldwin Street

Date of Aerial Photography : Spring 2020