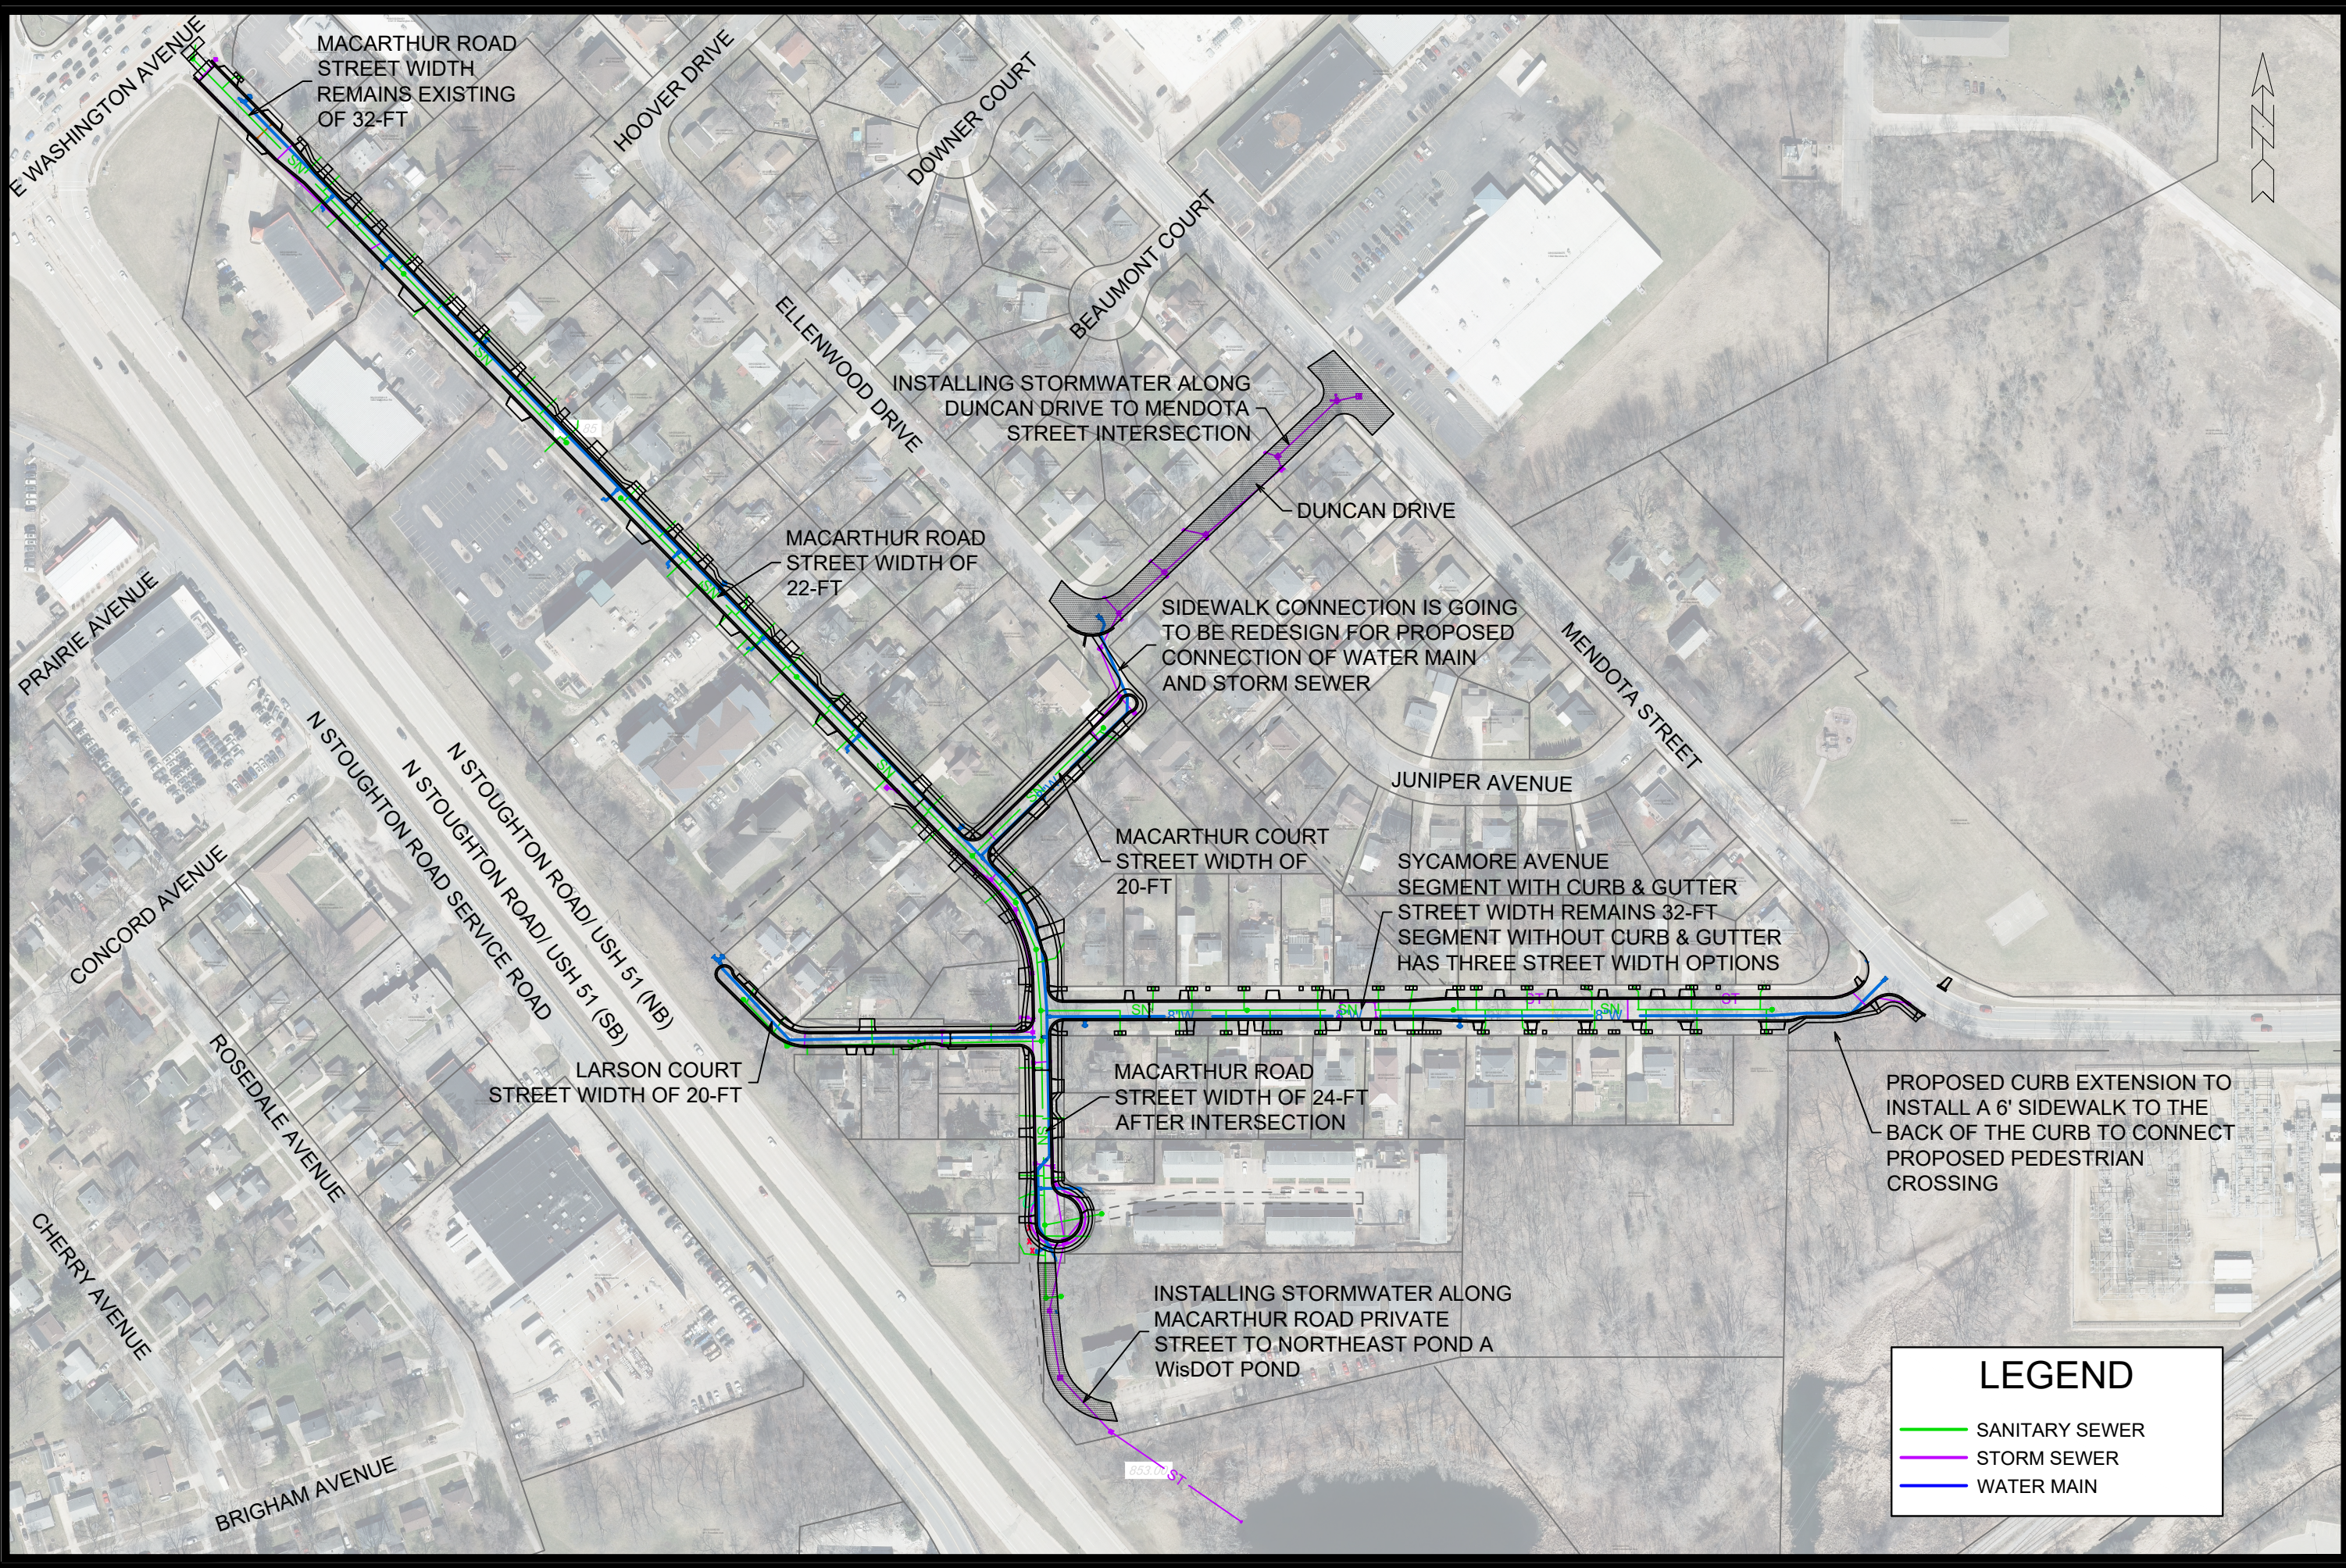




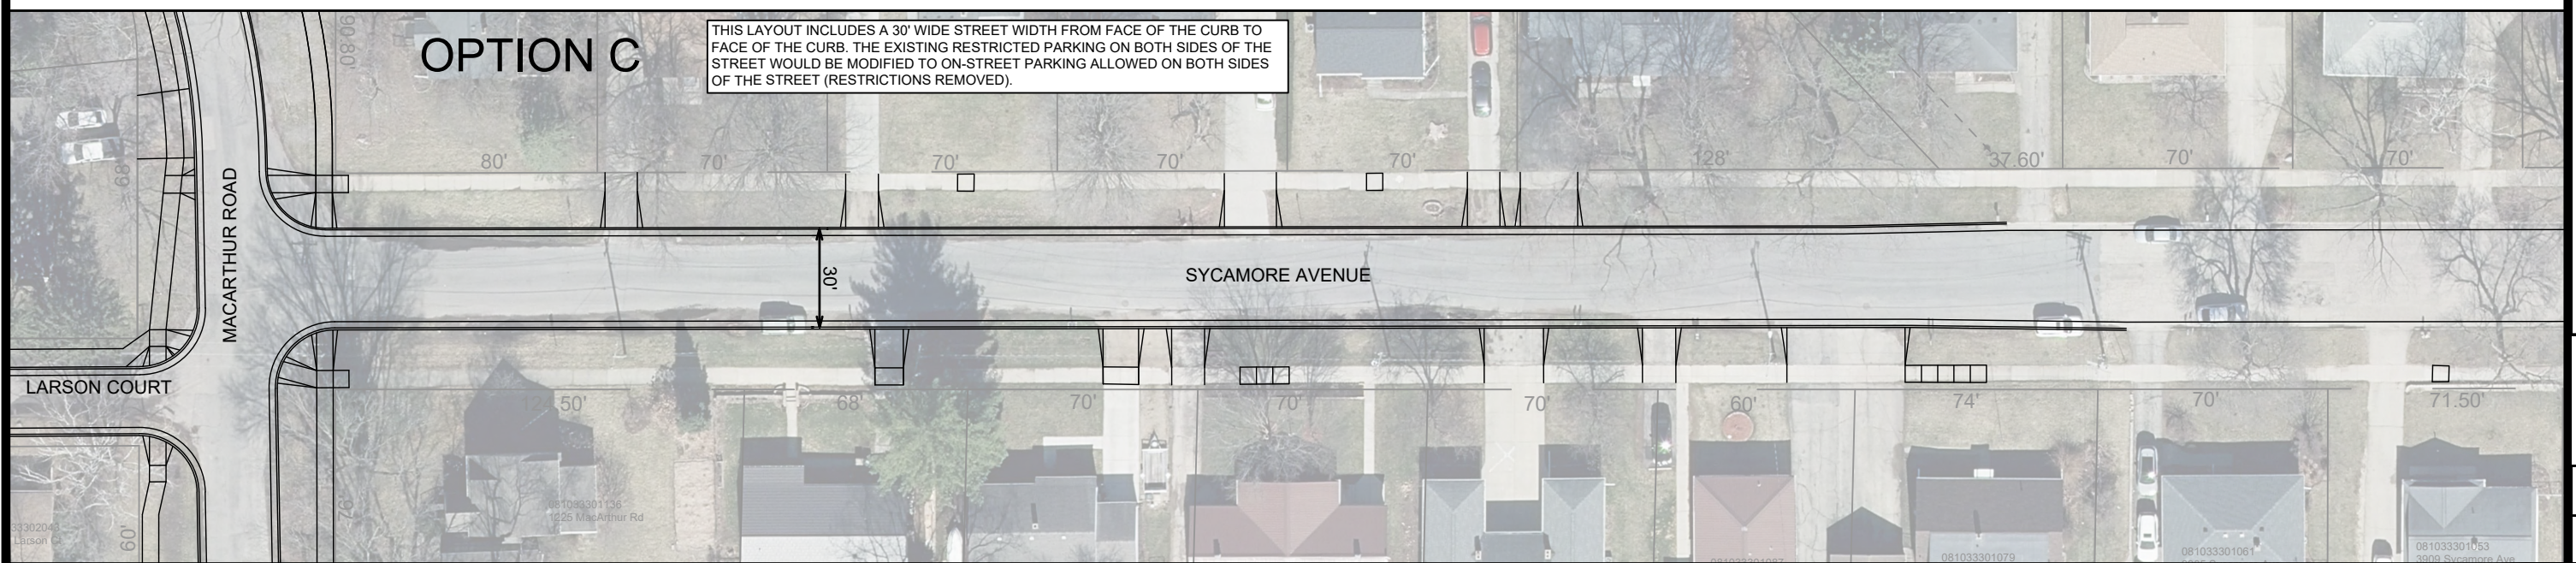
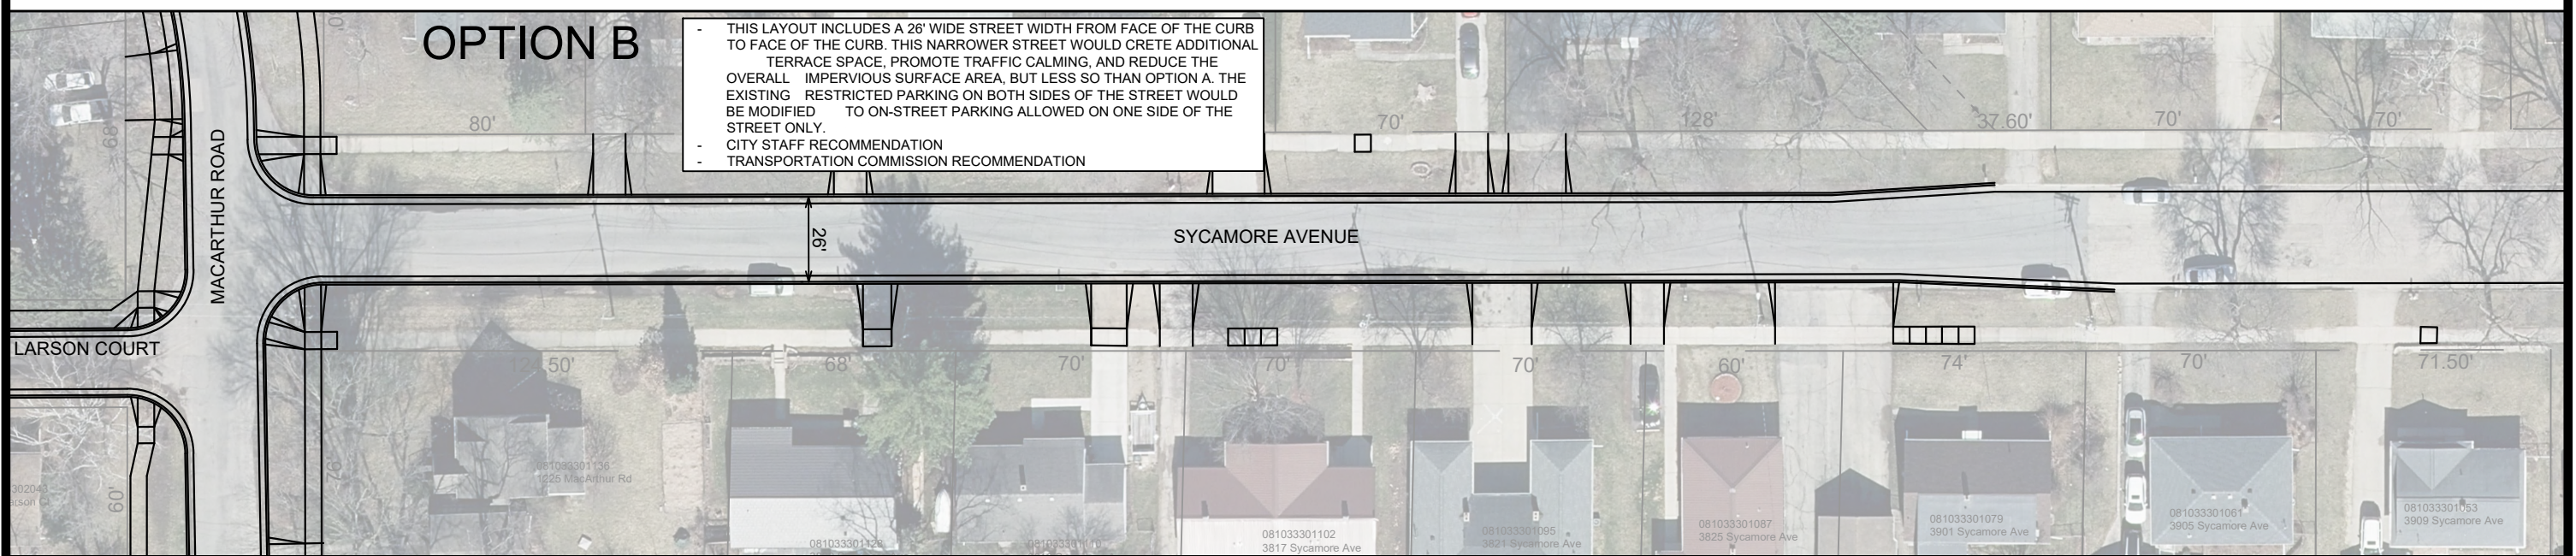
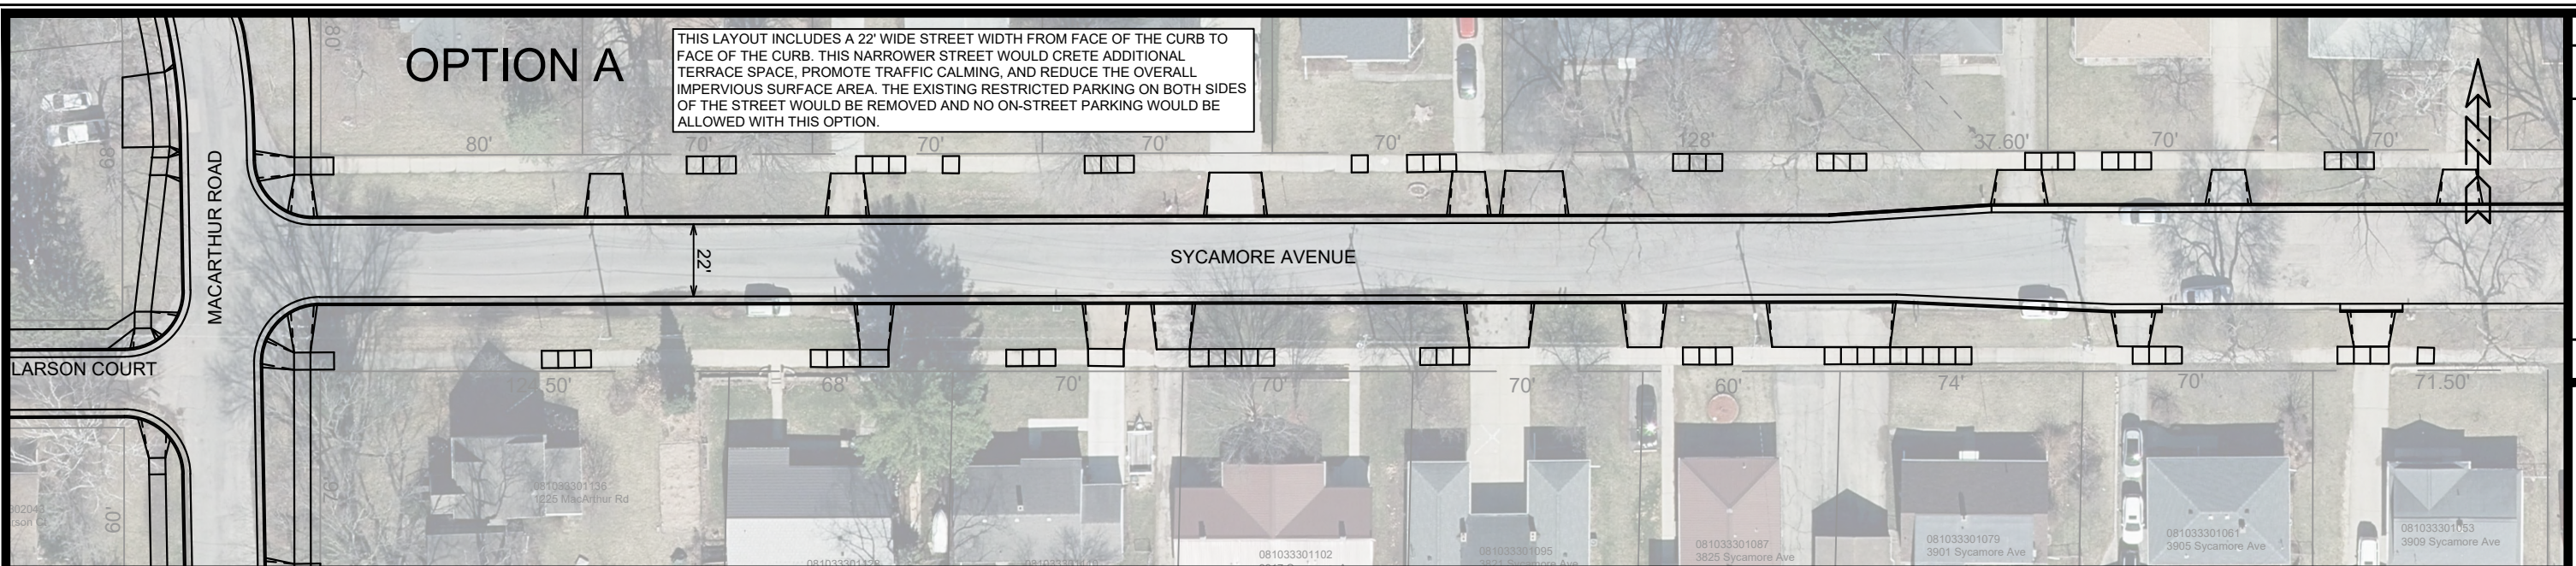
LEGEND

SANITARY SEWER

STORM SEWER

WATER MAIN

PROJECT OVERVIEW			
15120			
MACARTHUR ROAD, MACARTHUR COURT, LARSON COURT, AND SYCAMORE AVENUE ASSESSMENT DISTRICT - 2026			
MADISON, WI			
M:\DESIGN\Projects\15120\CAD\Streets\15120EN-Exhibits.dwg			
CONTRACT NO: 8786			
1			
15120			
BY			
DATE			
REVISION			
Designed By: NGV			
Date: 10/22/2025 3:33 PM			
Scale: 1:200			

[illegible]

15120

MADISON, WI

8786

CONTRACT NO:

PROJECT OVERVIEW - SYCAMORE DESIGN OPTIONS

MACARTHUR ROAD, MACARTHUR COURT, LARSON COURT, AND SYCAMORE AVENUE ASSESSMENT DISTRICT - 2026

M:\DESIGN\Projects\15120\CAD\Streets\15120EN-Exhibits.dwg



15120

2