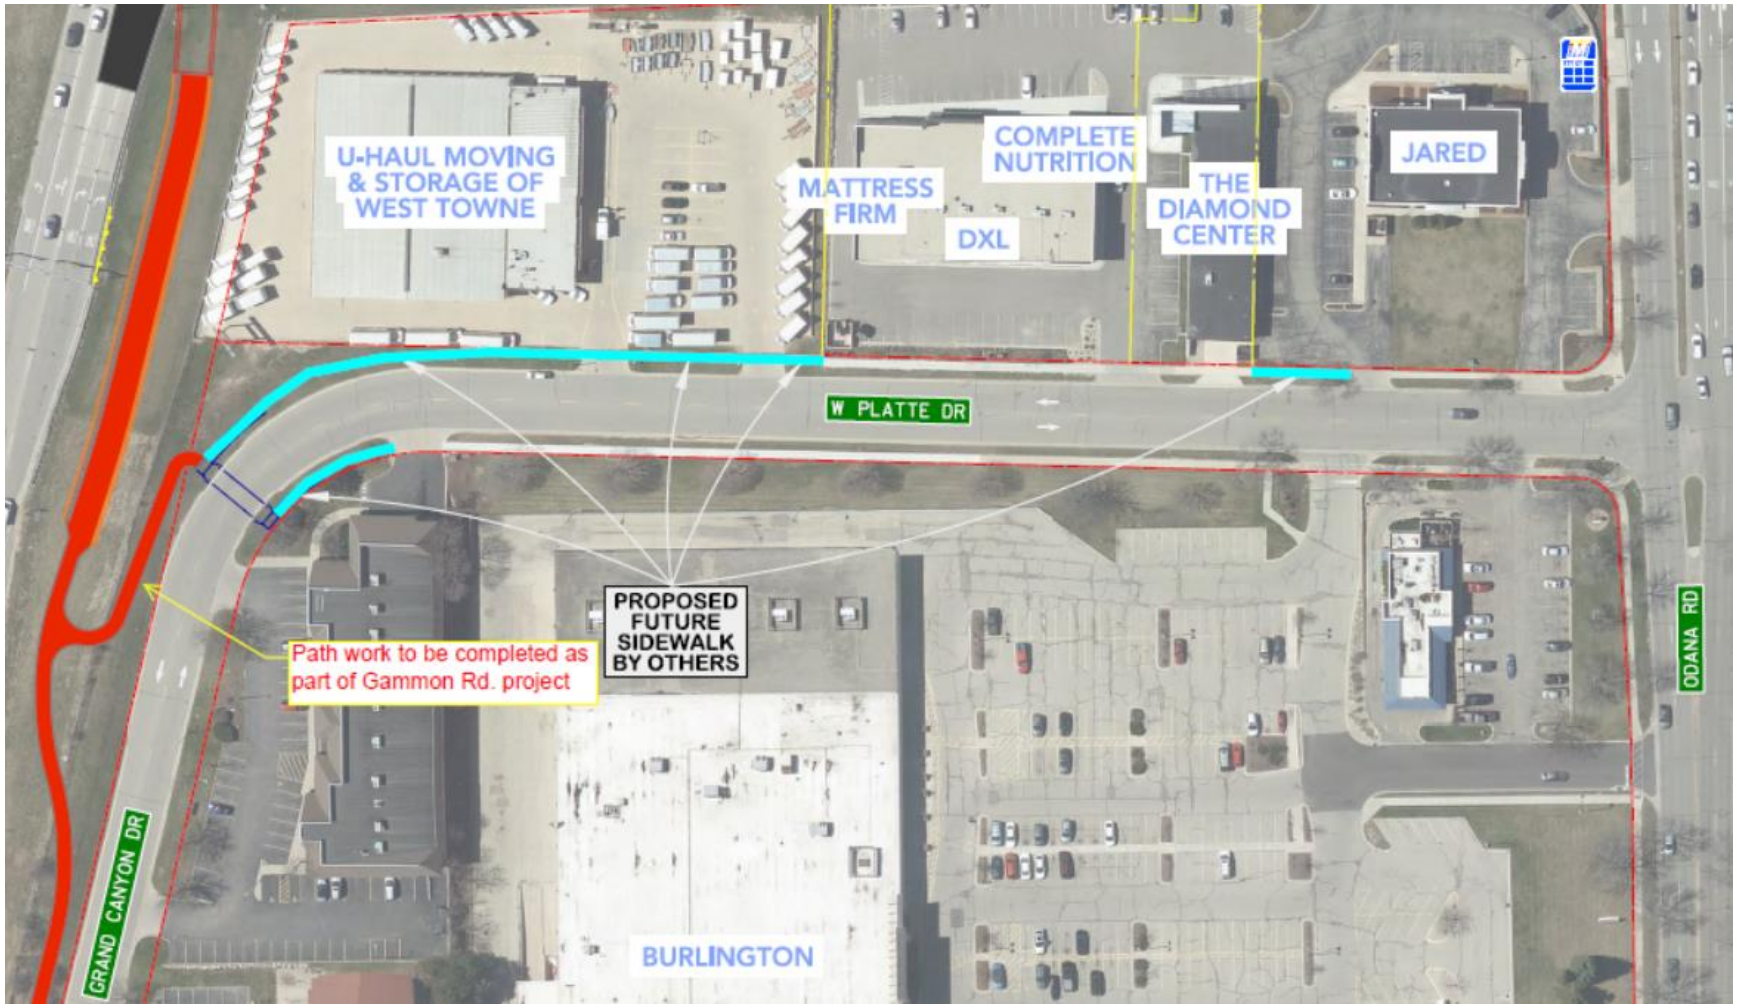
U-HAUL MOVING & STORAGE OF WEST TOWNE
MATTRESS FIRM
COMPLETE NUTRITION
DXL
THE DIAMOND CENTER
JARED
W PLATTE DR
PROPOSED FUTURE SIDEWALK BY OTHERS
Path work to be completed as part of Gammon Rd. project
GRAND CANYON DR
BURLINGTON
ODANA RD

NOTE: * PED CURB MAY BE INSTALLED MONOLITHIC WITH ADJACENT SIDEWALK OR TO A DEPTH OF 24" AND TIED TO THE ADJACENT SIDEWALK WITH #4 BARS AT 3 FT.

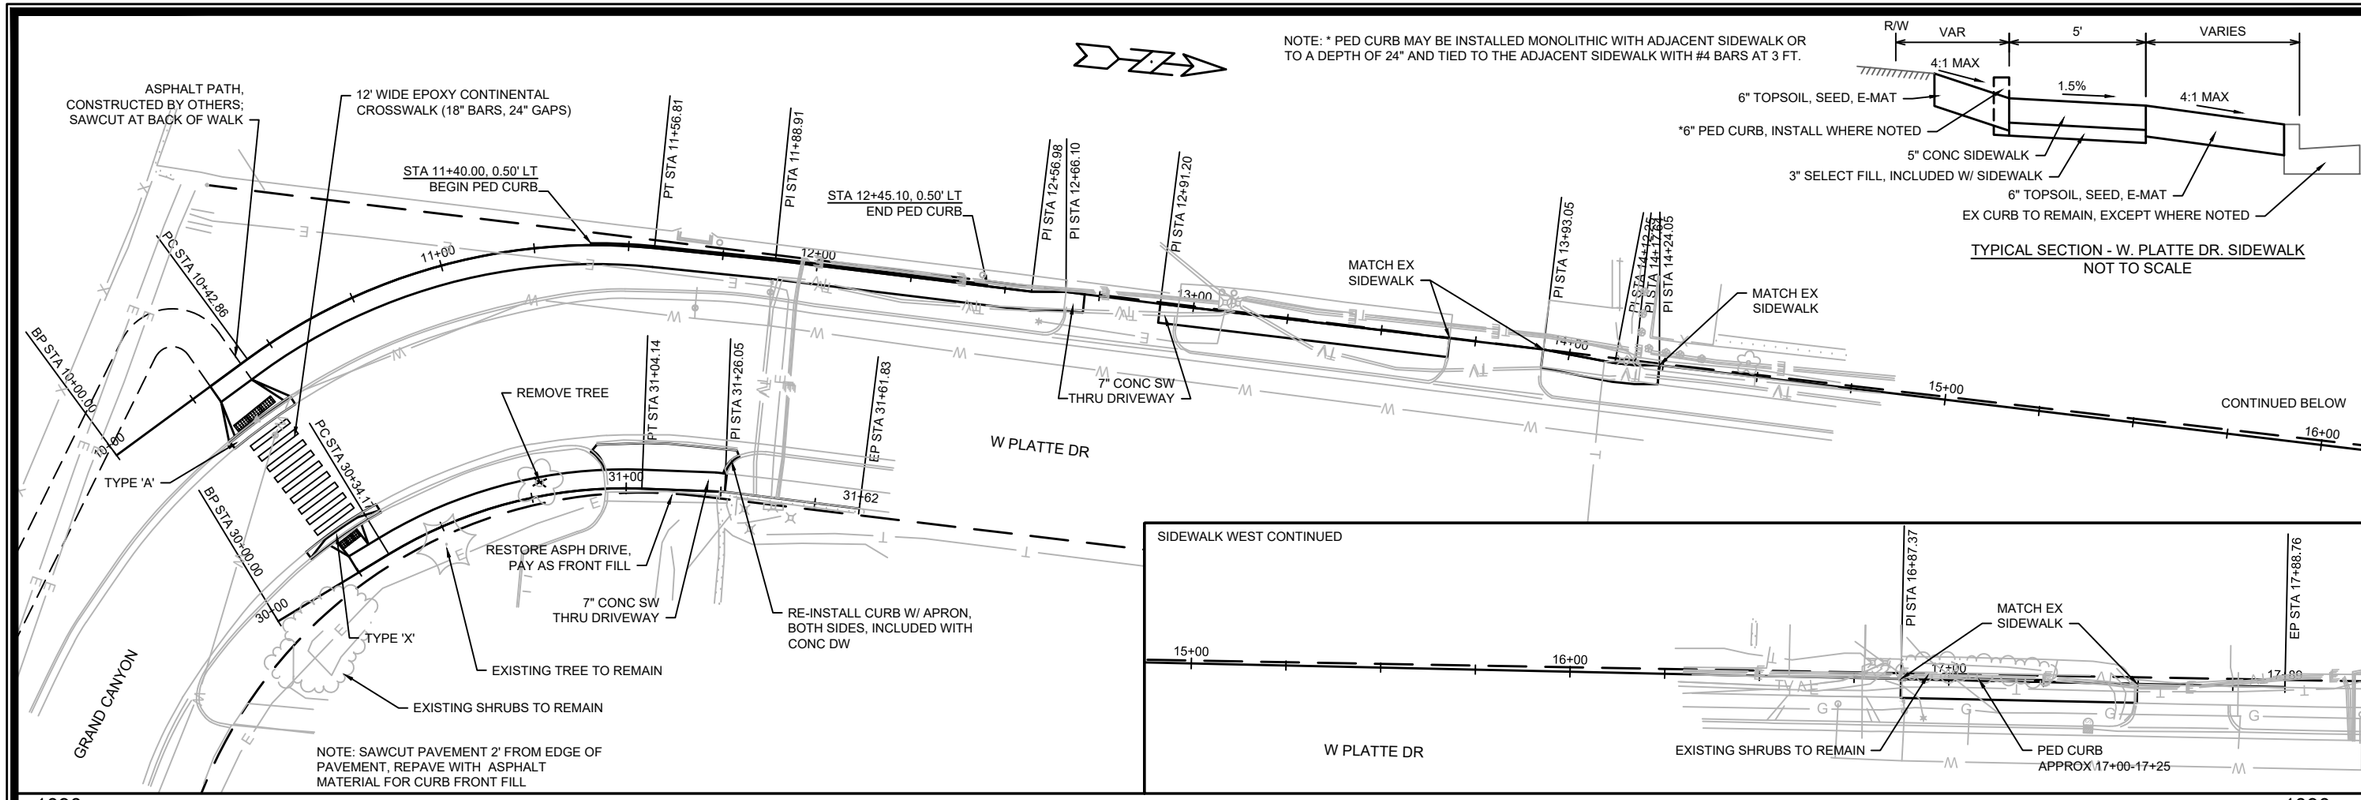

MARK	REVISION	DATE	BY
---	---	---	---

Designed By: JMW | Date: 5/19/2020 11:04 AM | Scale: 1" = 40'

12688 | WP-1

12688

MADISON, WI

CONTRACT NO: 8515

W. PLATTE DR. SIDEWALK PLAN & PROFILE

TRAFFIC CALMING & ARTERIAL PED ENHANCEMENTS - 2020

M:\DESIGN\Projects\12689\CAD\Streets\WPlatteSheets.dwg

CITY OF MADISON WISCONSIN

12688

WP-1