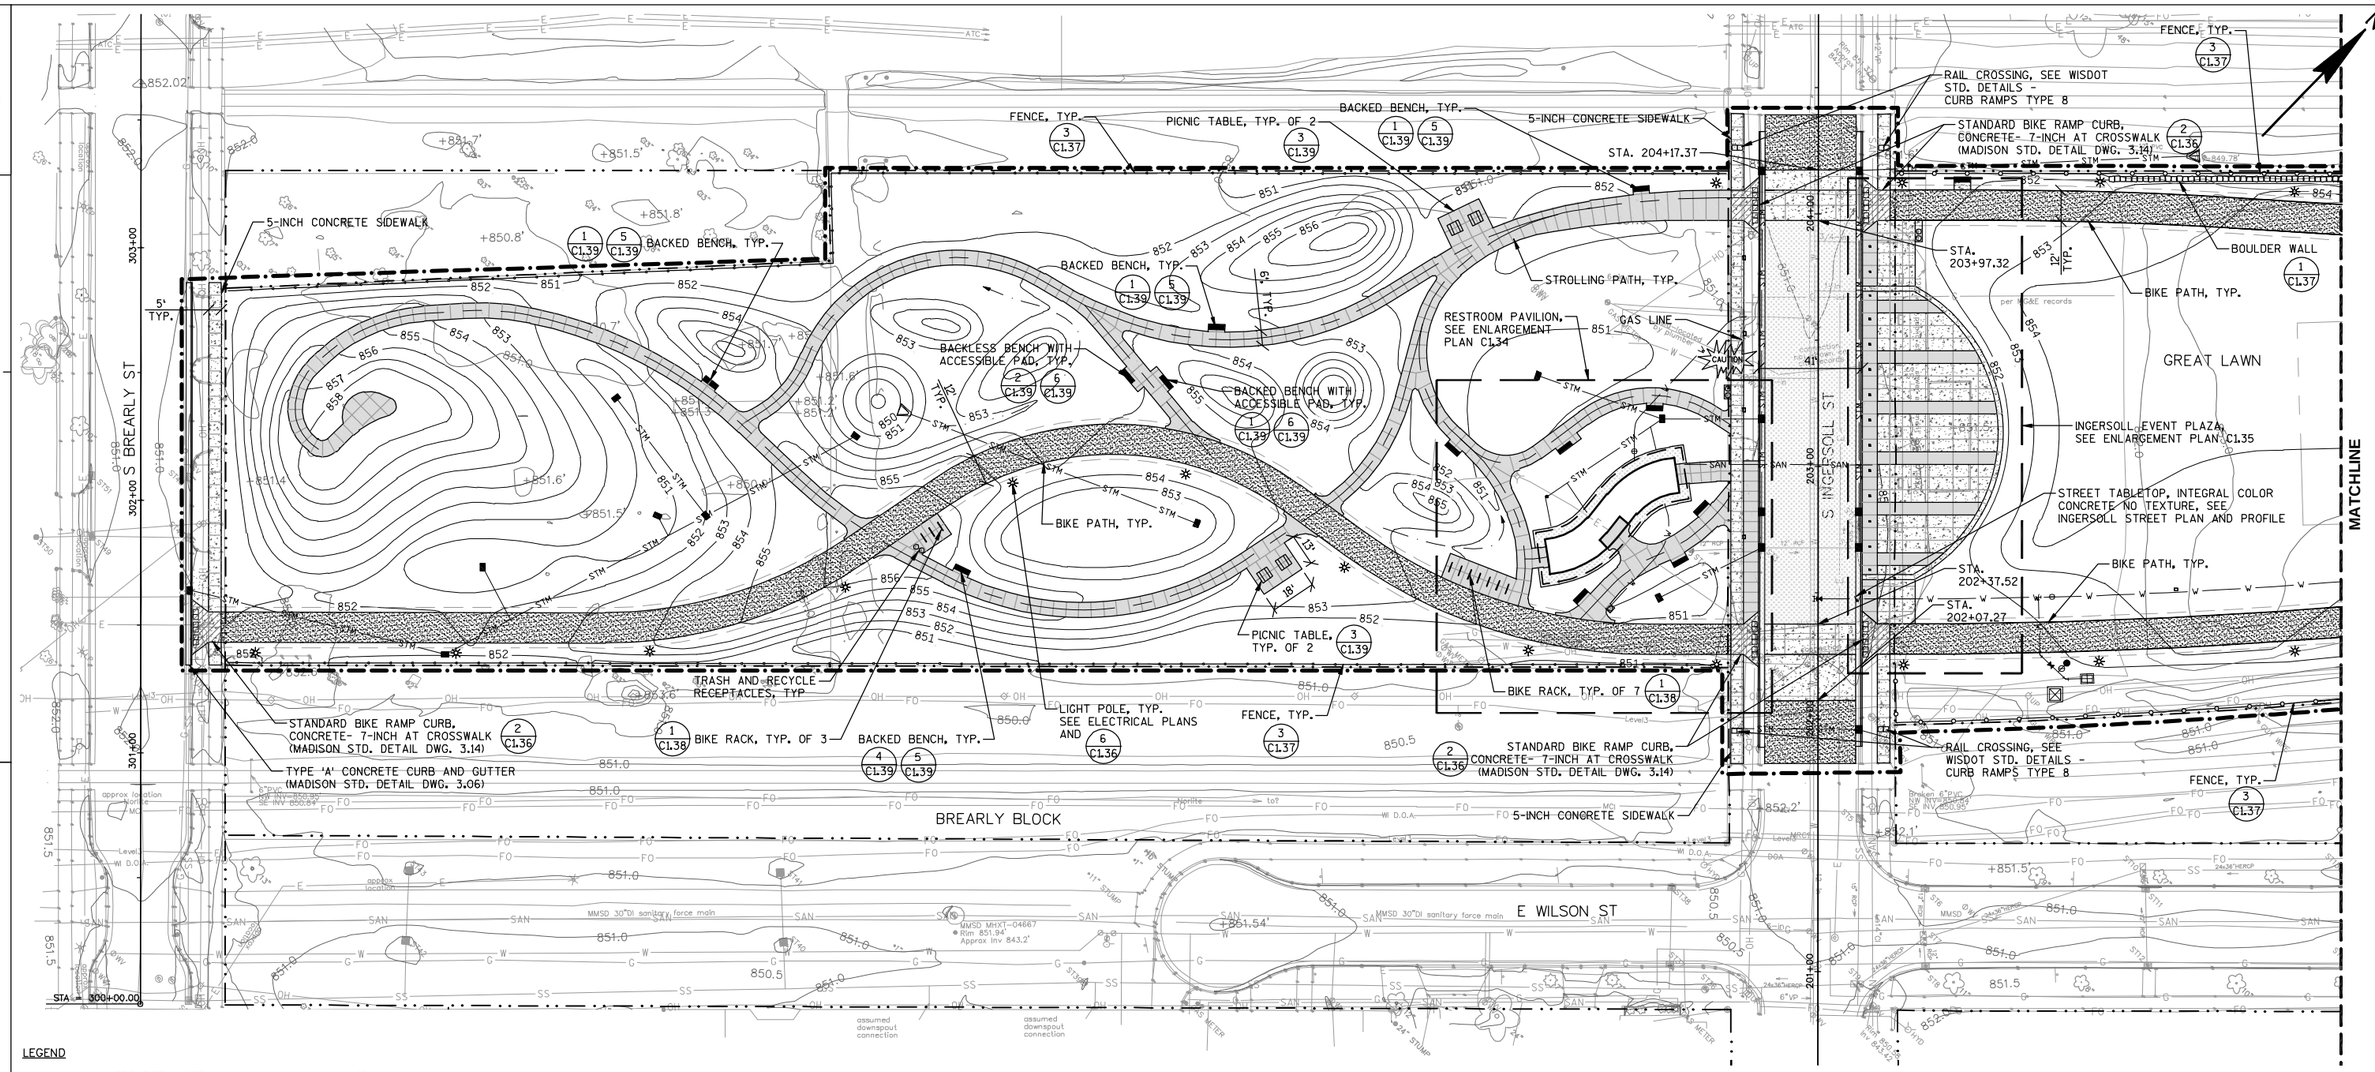

LEGEND

- PROJECT LIMITS
- PROPERTY LINE
- STANDARD CONCRETE PAVEMENT
- ASPHALT PAVEMENT
- CONCRETE PAVEMENT, INTEGRAL COLOR WITH TEXTURE
- CONCRETE PAVEMENT, INTEGRAL COLOR
- LIGHT POLE
- PICNIC TABLE
- CONCRETE CURB AND GUTTER
- BENCH
- DRINKING FOUNTAIN (4/C1.37)
- TRASH RECEPTACLE (2/C1.38)
- RECYCLE RECEPTACLE (2/C1.38)
- BOLLARD
- STM — PROPOSED STORM SEWER
- PROPOSED STORM STRUCTURE
- SAN — PROPOSED SANITARY STRUCTURE
- W — PROPOSED WATER SERVICE

NOTES

1. CONTRACTOR SHALL CONTACT DIGGERS HOTLINE AND APPROPRIATE UTILITY COMPANIES TO FIELD VERIFY UTILITIES PRIOR TO ANY CONSTRUCTION.
2. LAYOUT INFORMATION WILL BE PROVIDED TO CONTRACTOR IN ELECTRONIC FORMAT FOR CONSTRUCTION LAYOUT. ALL DIMENSIONS SHOWN ARE FOR INFORMATIONAL PURPOSES ONLY. ANY DISCREPANCIES BETWEEN INFORMATION SHOWN AND CAD FILE SHALL BE BROUGHT TO ENGINEER/LANDSCAPE ARCHITECTS ATTENTION PRIOR TO CONSTRUCTION.
3. HORIZONTAL DATUM IS DANE COUNTY COORDINATES, U.S. SURVEY FEET, NAD83(2007).
4. VERTICAL DATUM IS NAVD88, PRE-2007 ADJUSTMENT.

ART WORKS.
arts.gov

Lorna Jordan Studio
Brearly Block
S. Ingersoll to S. Brearly

811 Know what's below. Call before you dig.

0 15' 30'
SCALE

PROJECT NO:5992-01-97	HWY:NON HIGHWAY	COUNTY:DANE	LAYOUT AND MATERIALS PLAN	SHEET C1.16	E

FILE NAME : P:\50134\003\CAD\SHEET\50134-LAYO.DWG PLOT DATE : PLOT BY : JJR PLOT NAME : PLOT SCALE : 1:30