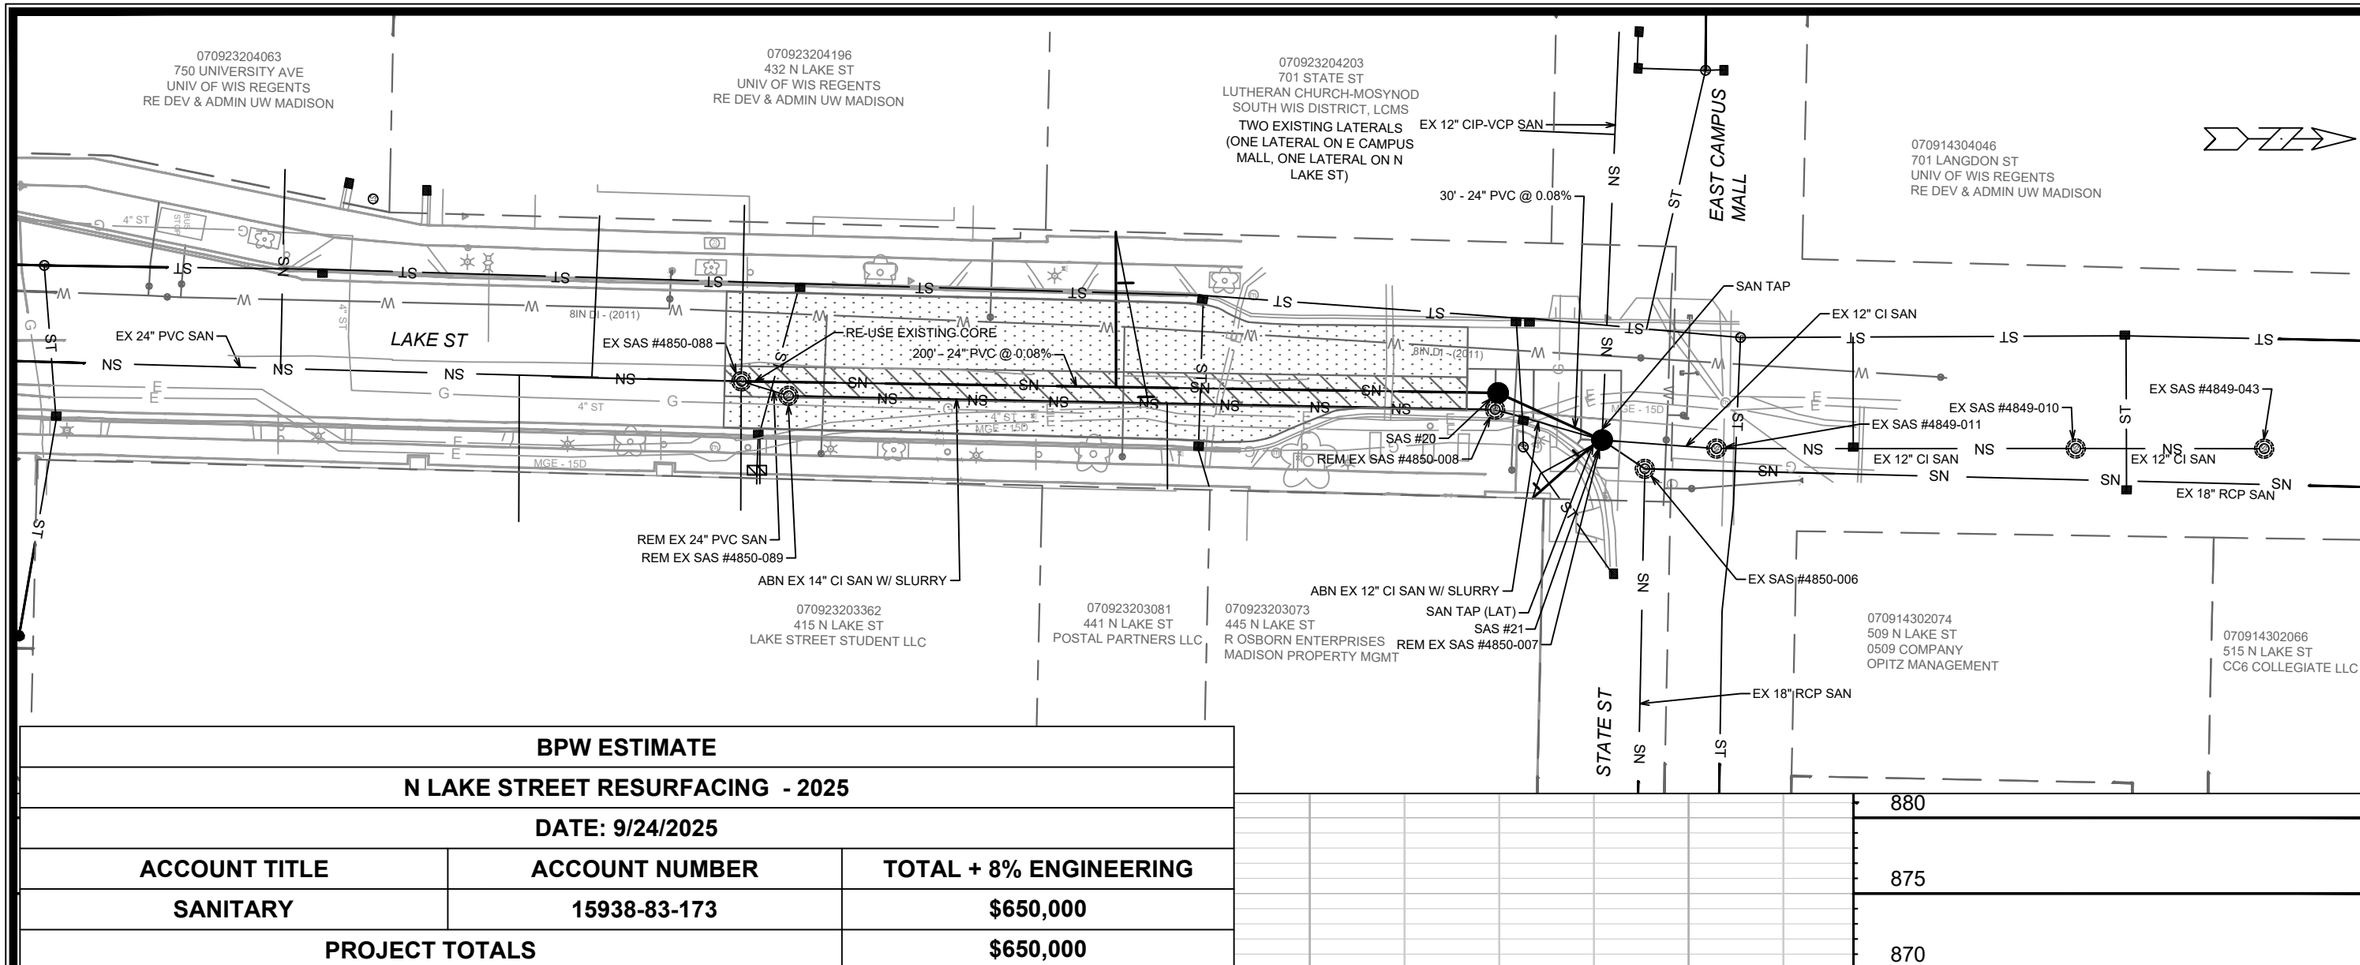

BPW ESTIMATE		
N LAKE STREET RESURFACING - 2025		
DATE: 9/24/2025		
ACCOUNT TITLE	ACCOUNT NUMBER	TOTAL + 8% ENGINEERING
SANITARY	15938-83-173	$650,000
PROJECT TOTALS		$650,000

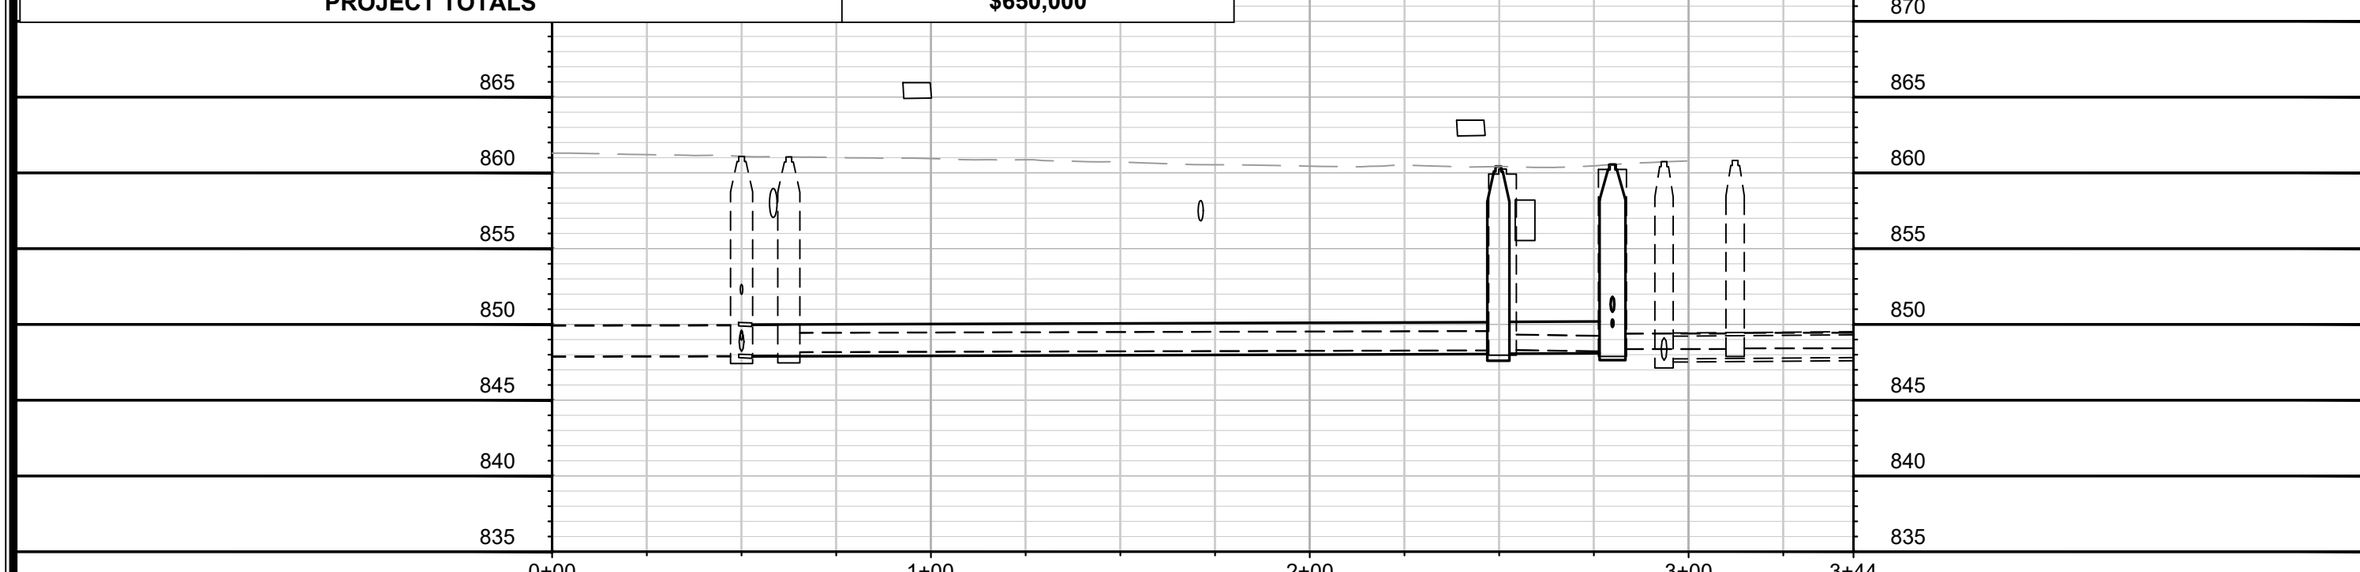

MARK	REVISION	DATE	BY
---	---	---	---
---	---	---	---
---	---	---	---
---	---	---	---
---	---	---	---

Designed By: #### Date: 9/25/2025 11:12 AM Scale: 1" = 40'

15938

MADISON, WI

CONTRACT NO: 8733

SEWER PLAN & PROFILE - NORTH LAKE ST

WEST DAYTON ST & NORTH LAKE ST RESURFACING

M:\DESIGN\Projects\14636\CAD\Sewers\15938SWR-PipeNetwork_BPW EXHIBIT.dwg

15938

U-2