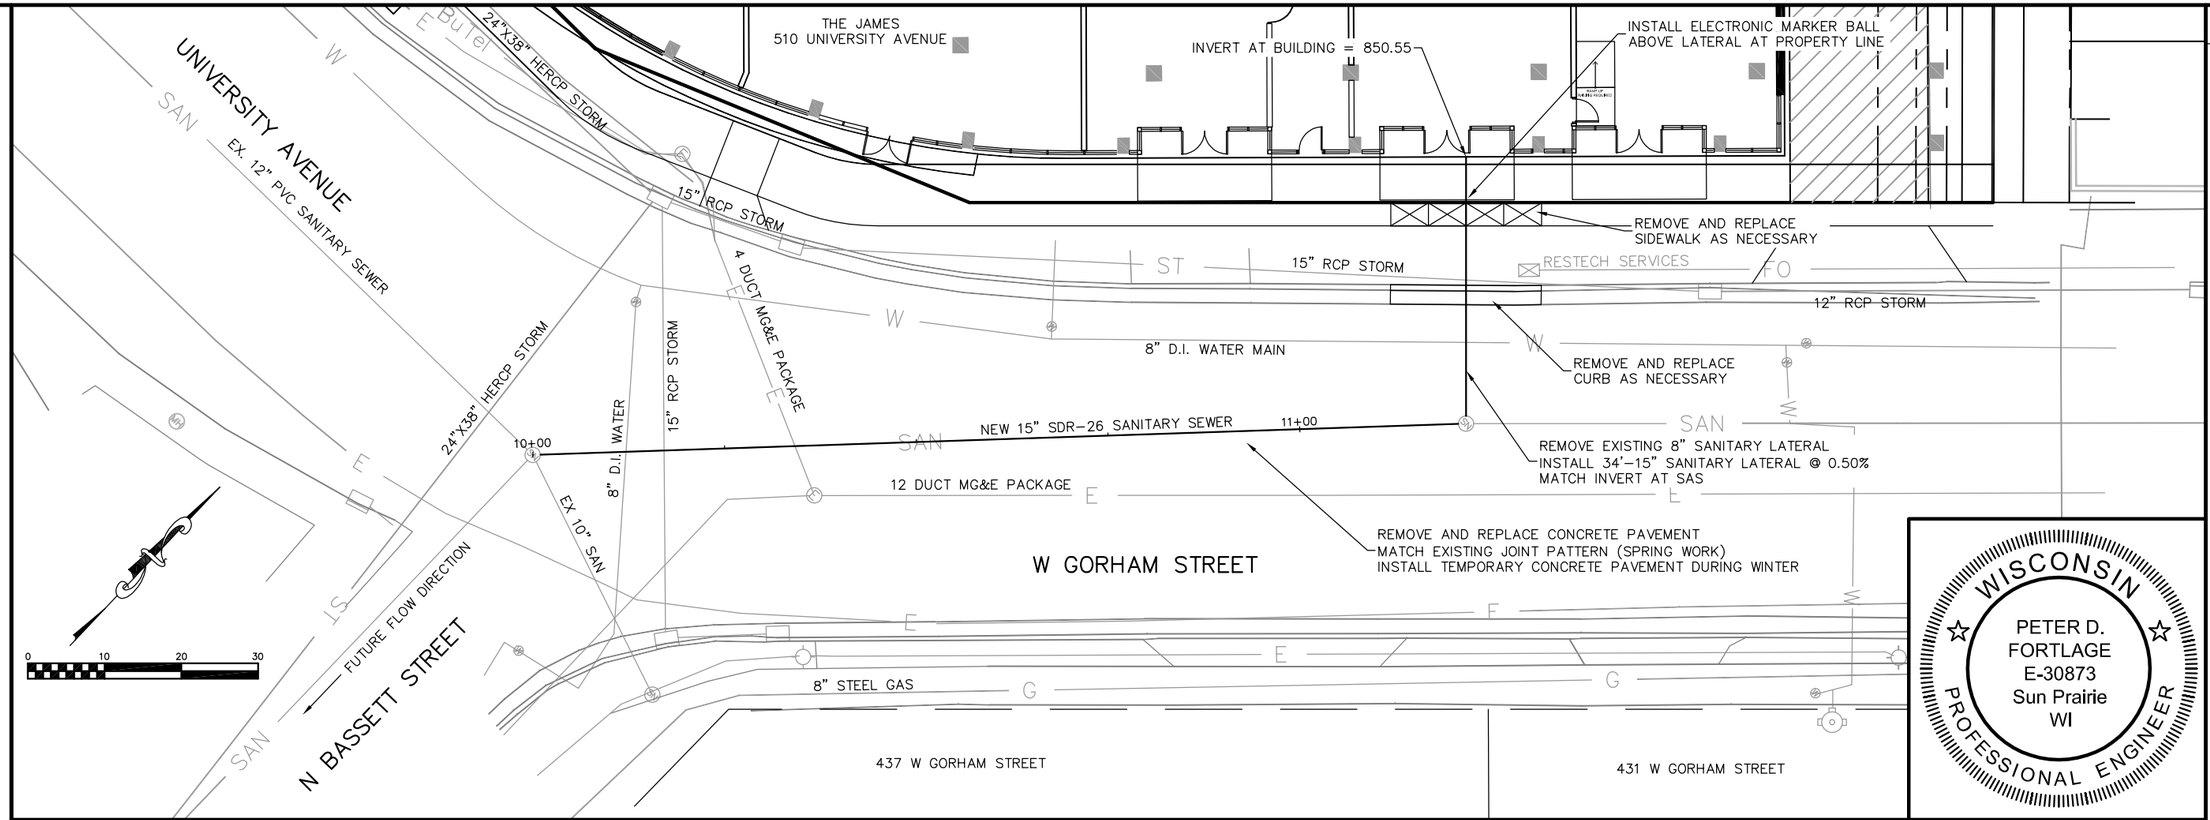

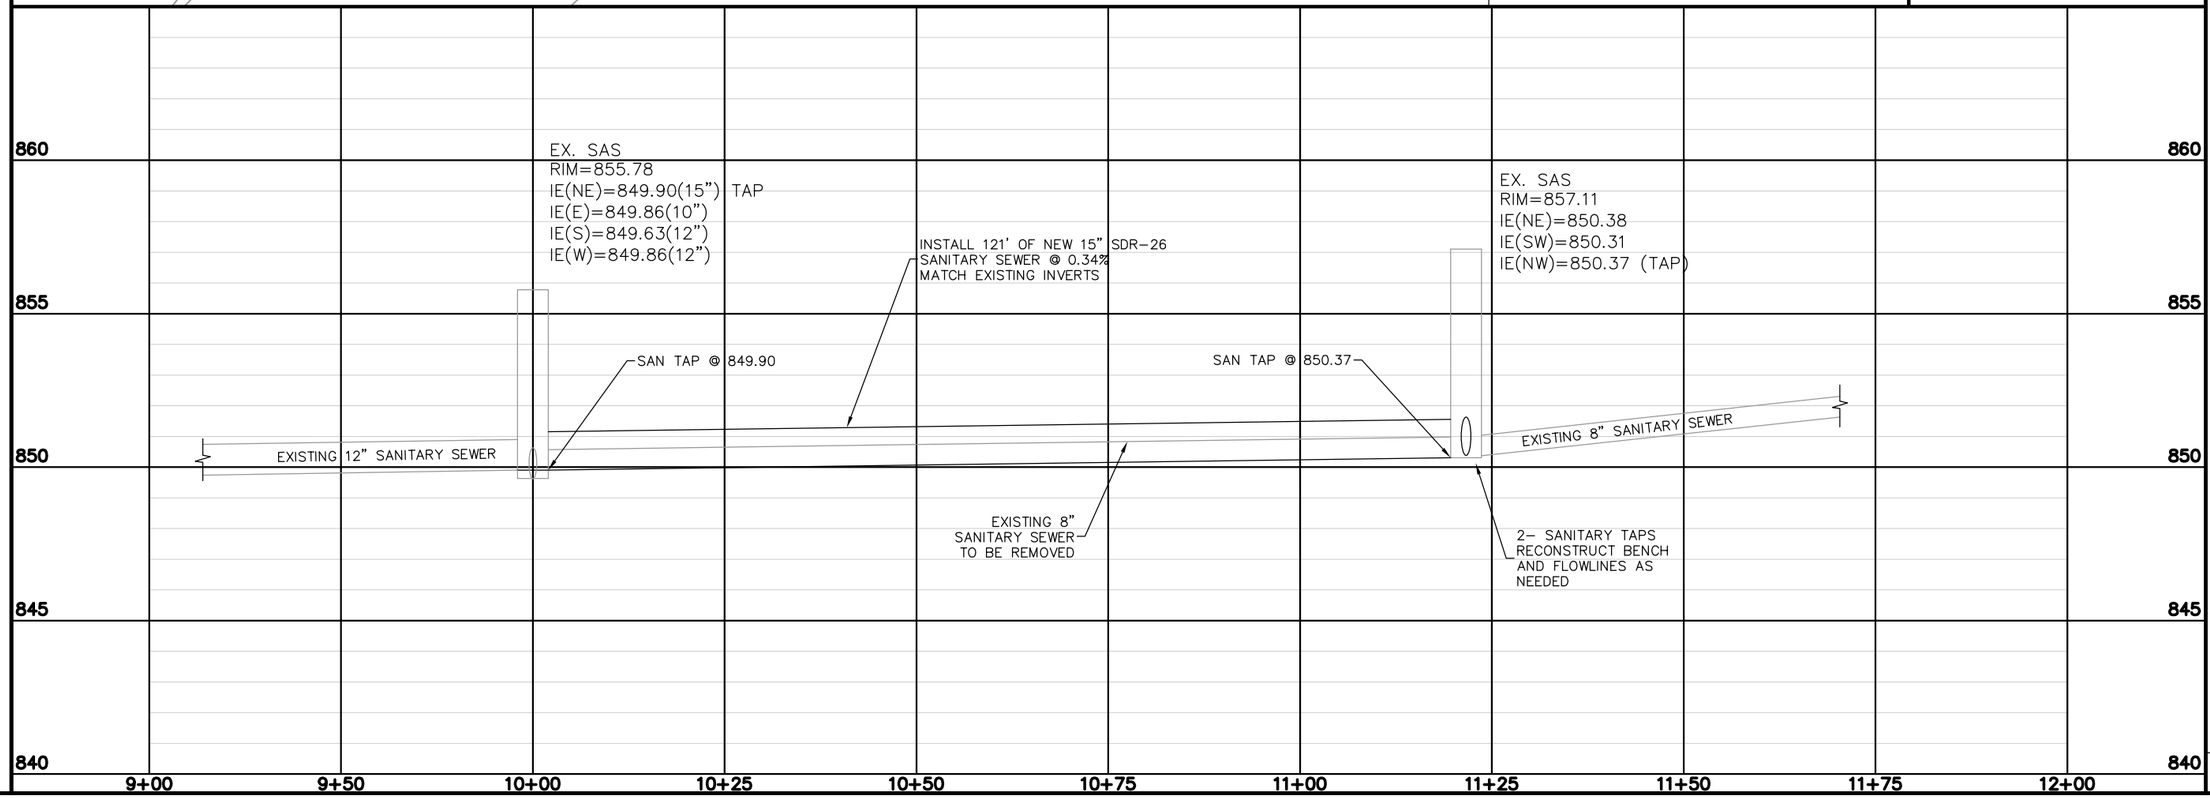

WISCONSIN
PETER D. FORTLAGE
E-30873
Sun Prairie
WI
PROFESSIONAL ENGINEER

Burse
Surveying and Engineering, Inc.
1400 E. Washington Ave, Suite 158
Madison, WI 53703
Phone: 608-250-9283
Fax: 608-250-9286
e-mail: Mburse@BSE-INC.net
www.bursesurveyengr.com

APPROVALS		
PROJECT ENG:	PDF	
DESIGNED BY:	PDF	
DRAWN BY:	PDF	MLB
CHECKED BY:		MLB
APPROVED:		

THE JAMES
510 University Avenue
Madison, Wisconsin, 53703

Core Campus Madison II LLC
2234 W. North Avenue
Chicago, IL 60647

PROJECT #: BSE1802-15
PLOT DATE: 11/09/2015
REVISION DATES:

ISSUE DATES:

SANITARY SEWER
PLAN AND PROFILE

Burse
Surveying and Engineering, Inc.

This document contains confidential or proprietary information of Burse Surveying and Engineering, Inc. Neither the document nor the information herein is to be reproduced, distributed, used or disclosed, either in whole or in part, except as specifically authorized by Burse Surveying and Engineering, Inc.

DRAWING NUMBER
C-401

Printed: Nov 09, 2015 - 1:06pm Printed By: Peter
M:\BSE1802\Engineering\BSE1802Eng.DWG