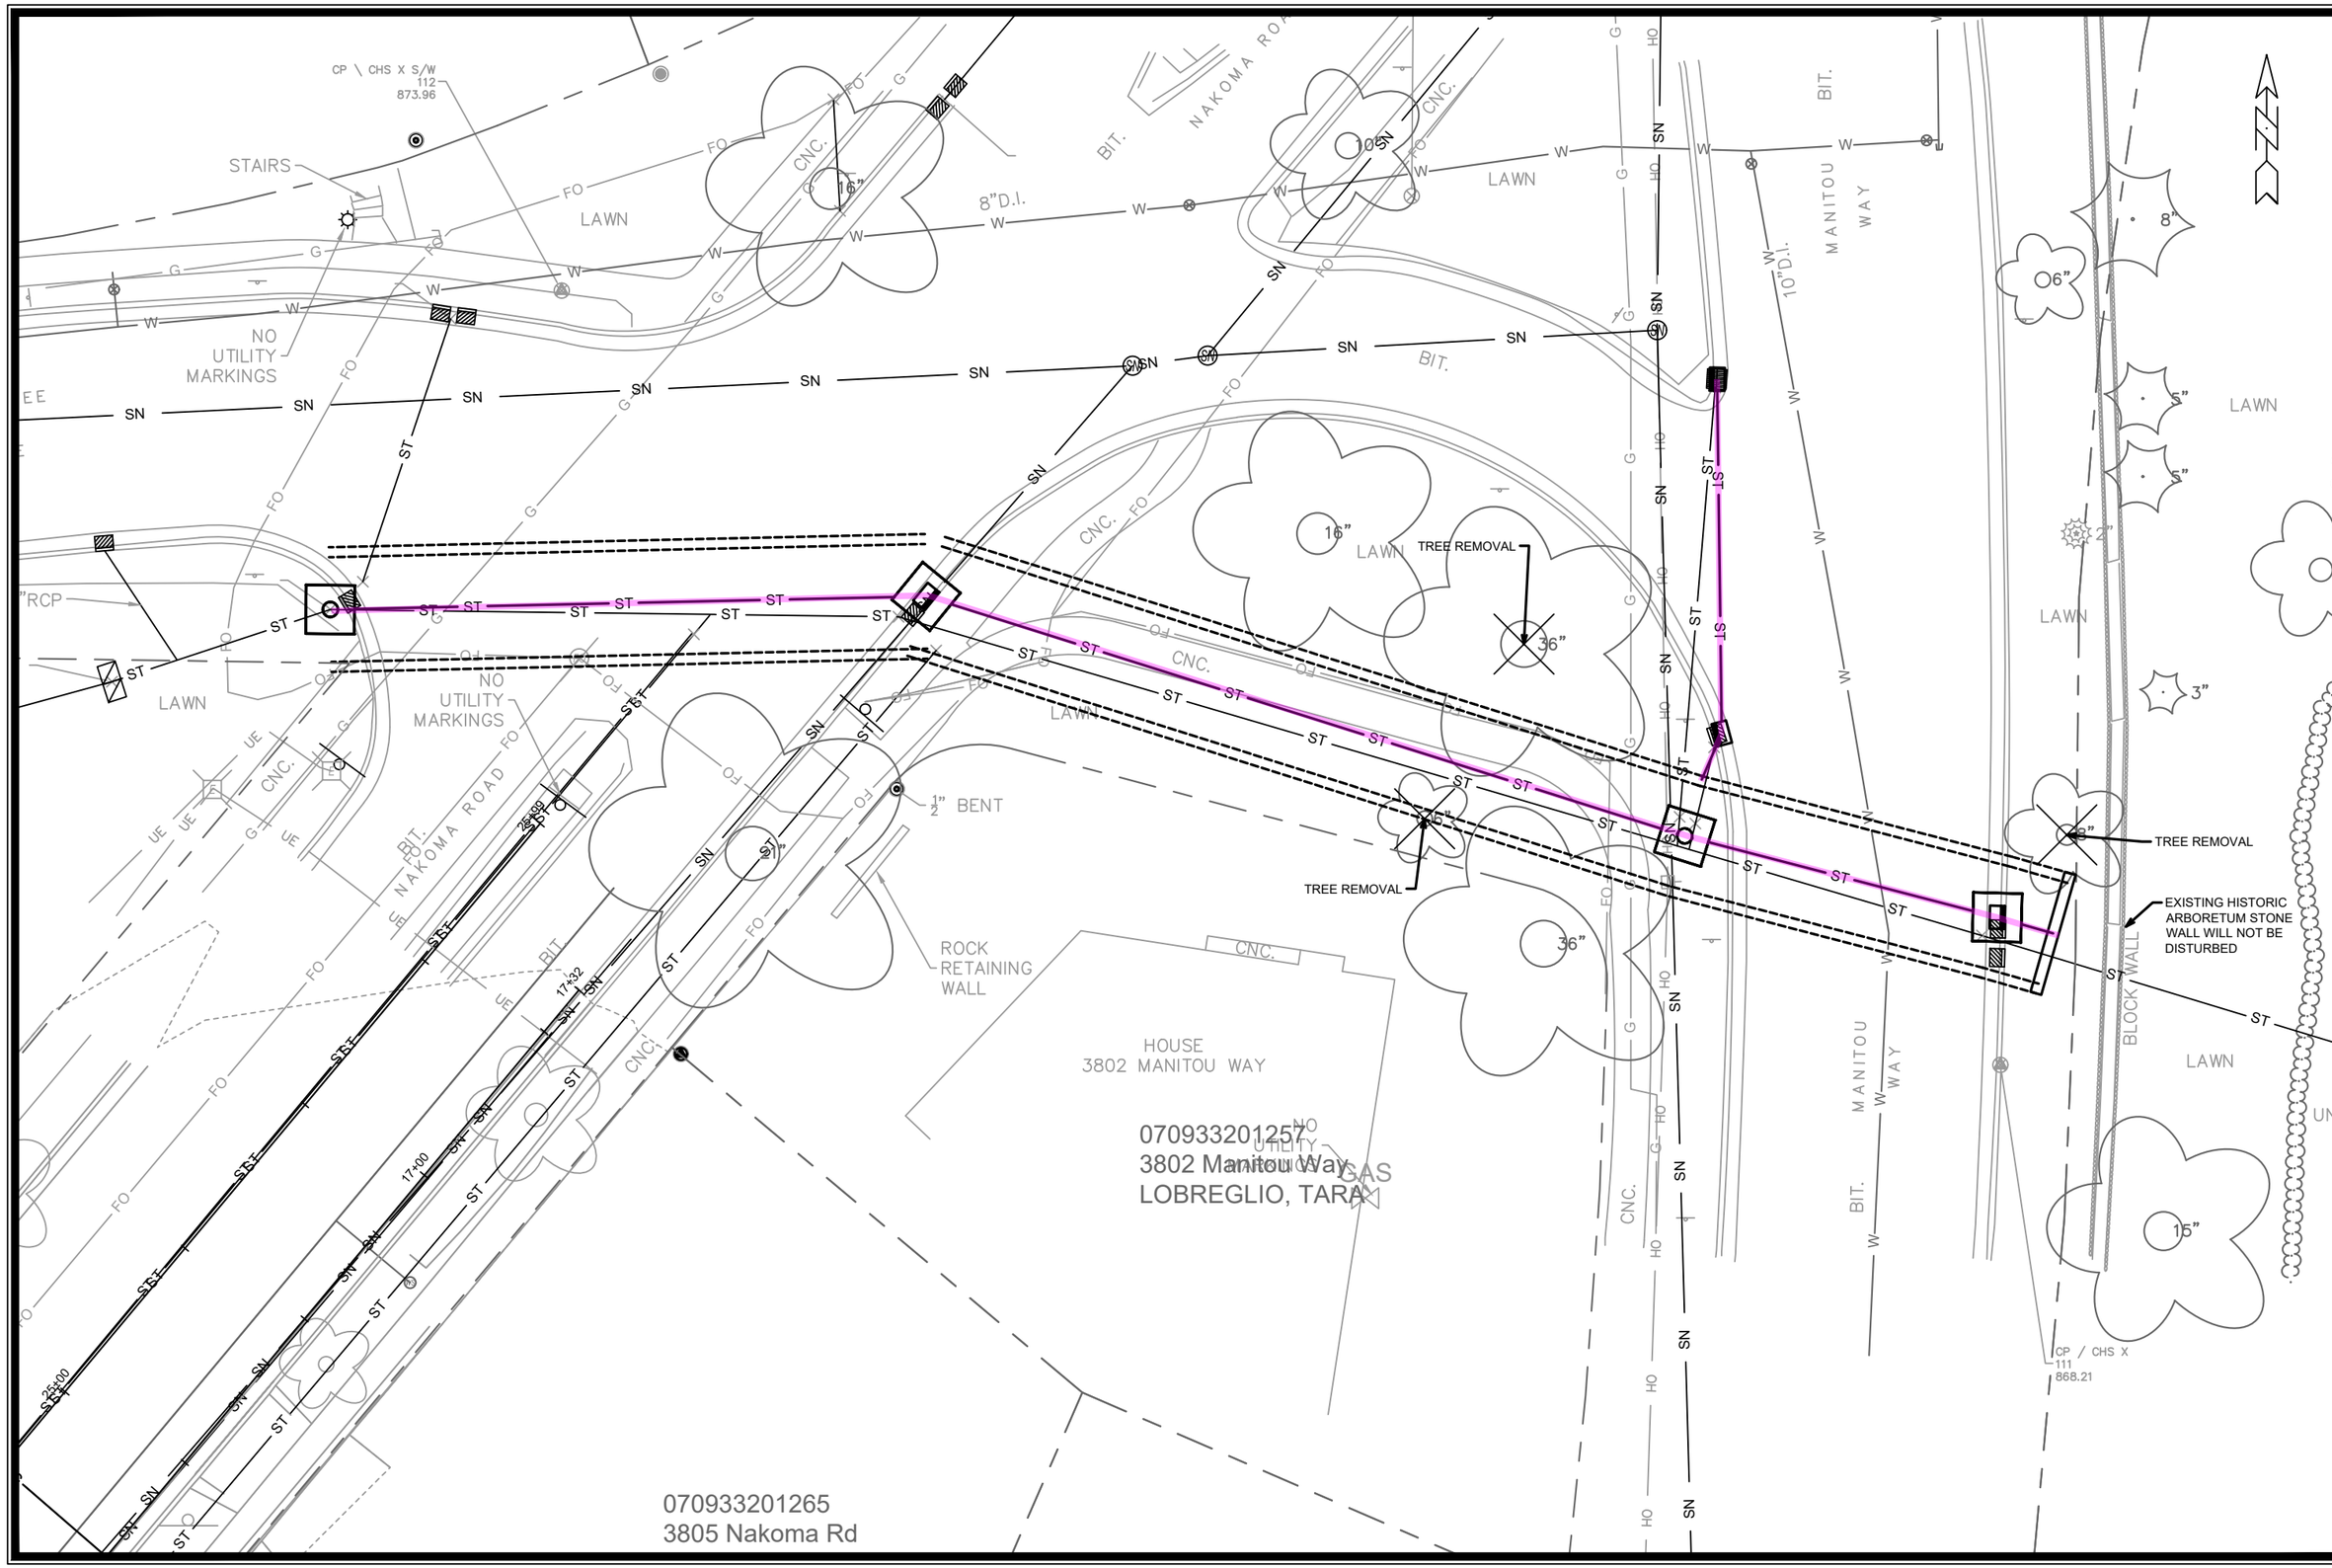

MARK	REVISION	DATE	BY
###	###	###	###
###	###	###	###
###	###	###	###
###	###	###	###

Designed By: ### Date: 1/23/2025 10:51 AM Scale: 1:20 #####

CONTRACT NO: #### #### ####

M:\DESIGN\Projects\11822\CAD\Sewers\11822SWR-PipeNetwork.dwg

CITY OF MADISON WISCONSIN

####