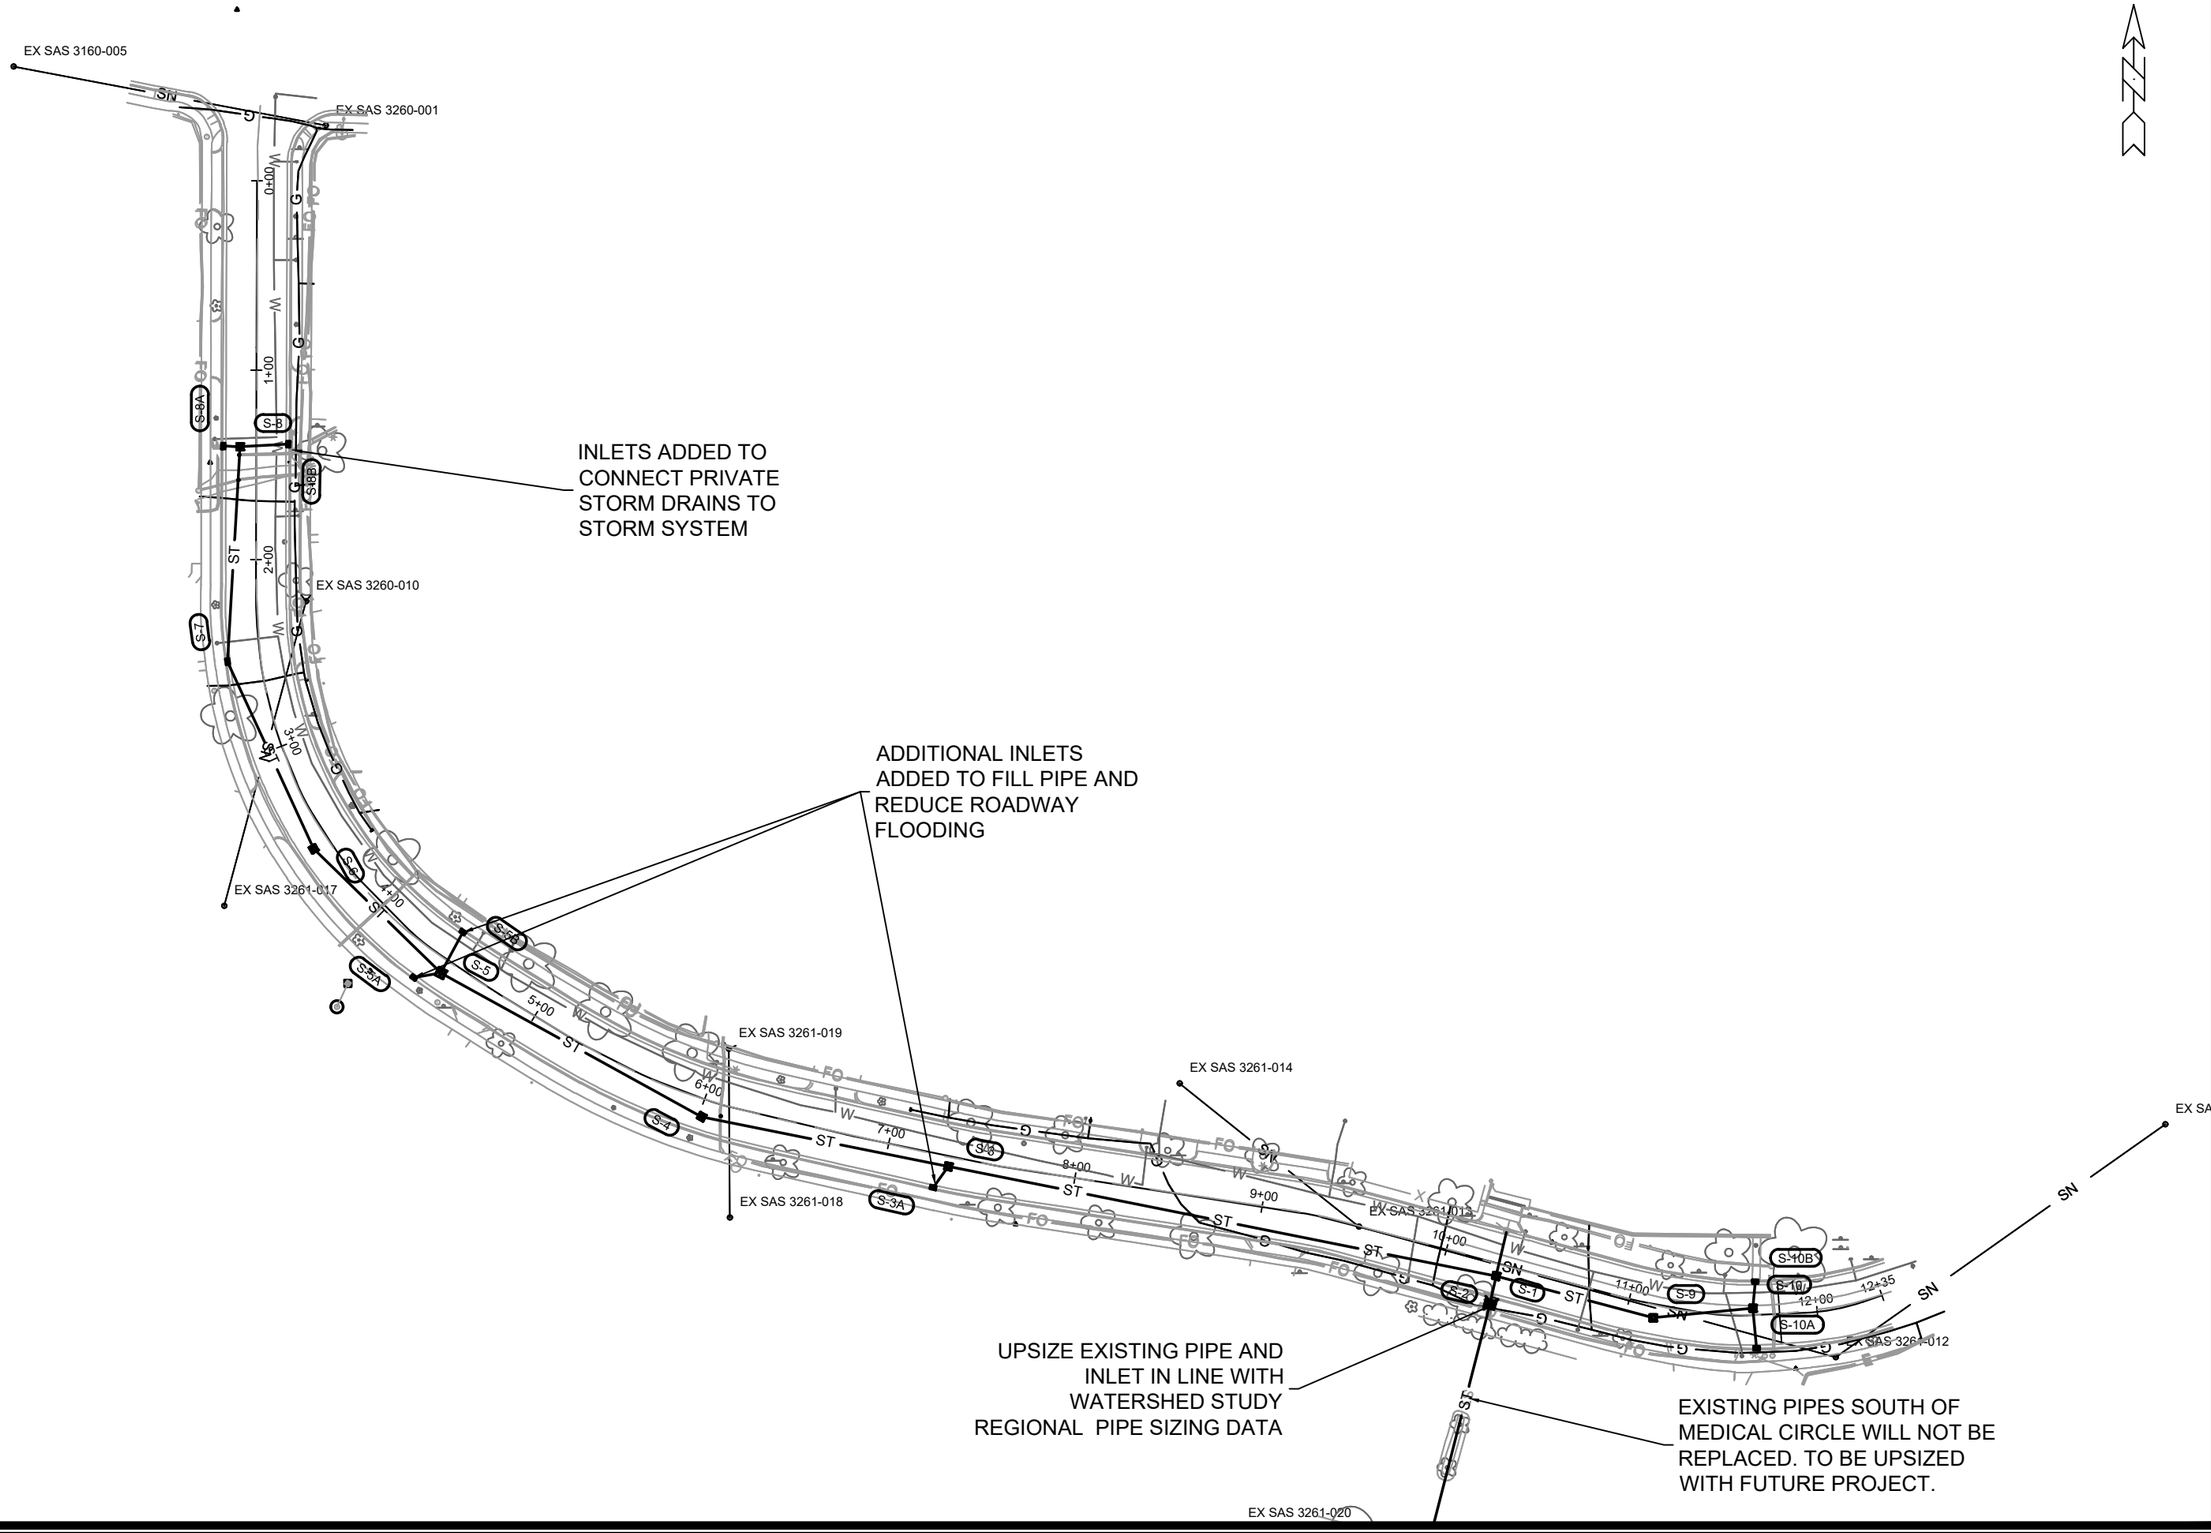

MARK	REVISION	DATE	BY
###	###	###	###
###	###	###	###
###	###	###	###
###	###	###	###

Designed By: LAW | Date: 1/11/2022 4:40 PM | Scale: 1=80

13703

MEDICAL CIRCLE STORM - BPW PROJECT INFO AND MAP

STORM W/ RESURFACING 2022

M:\DESIGN\Projects\13703\CAD\Sewers\13703 Pipe Network.dwg

MADISON, WI

CONTRACT NO: ######

13703

BPW