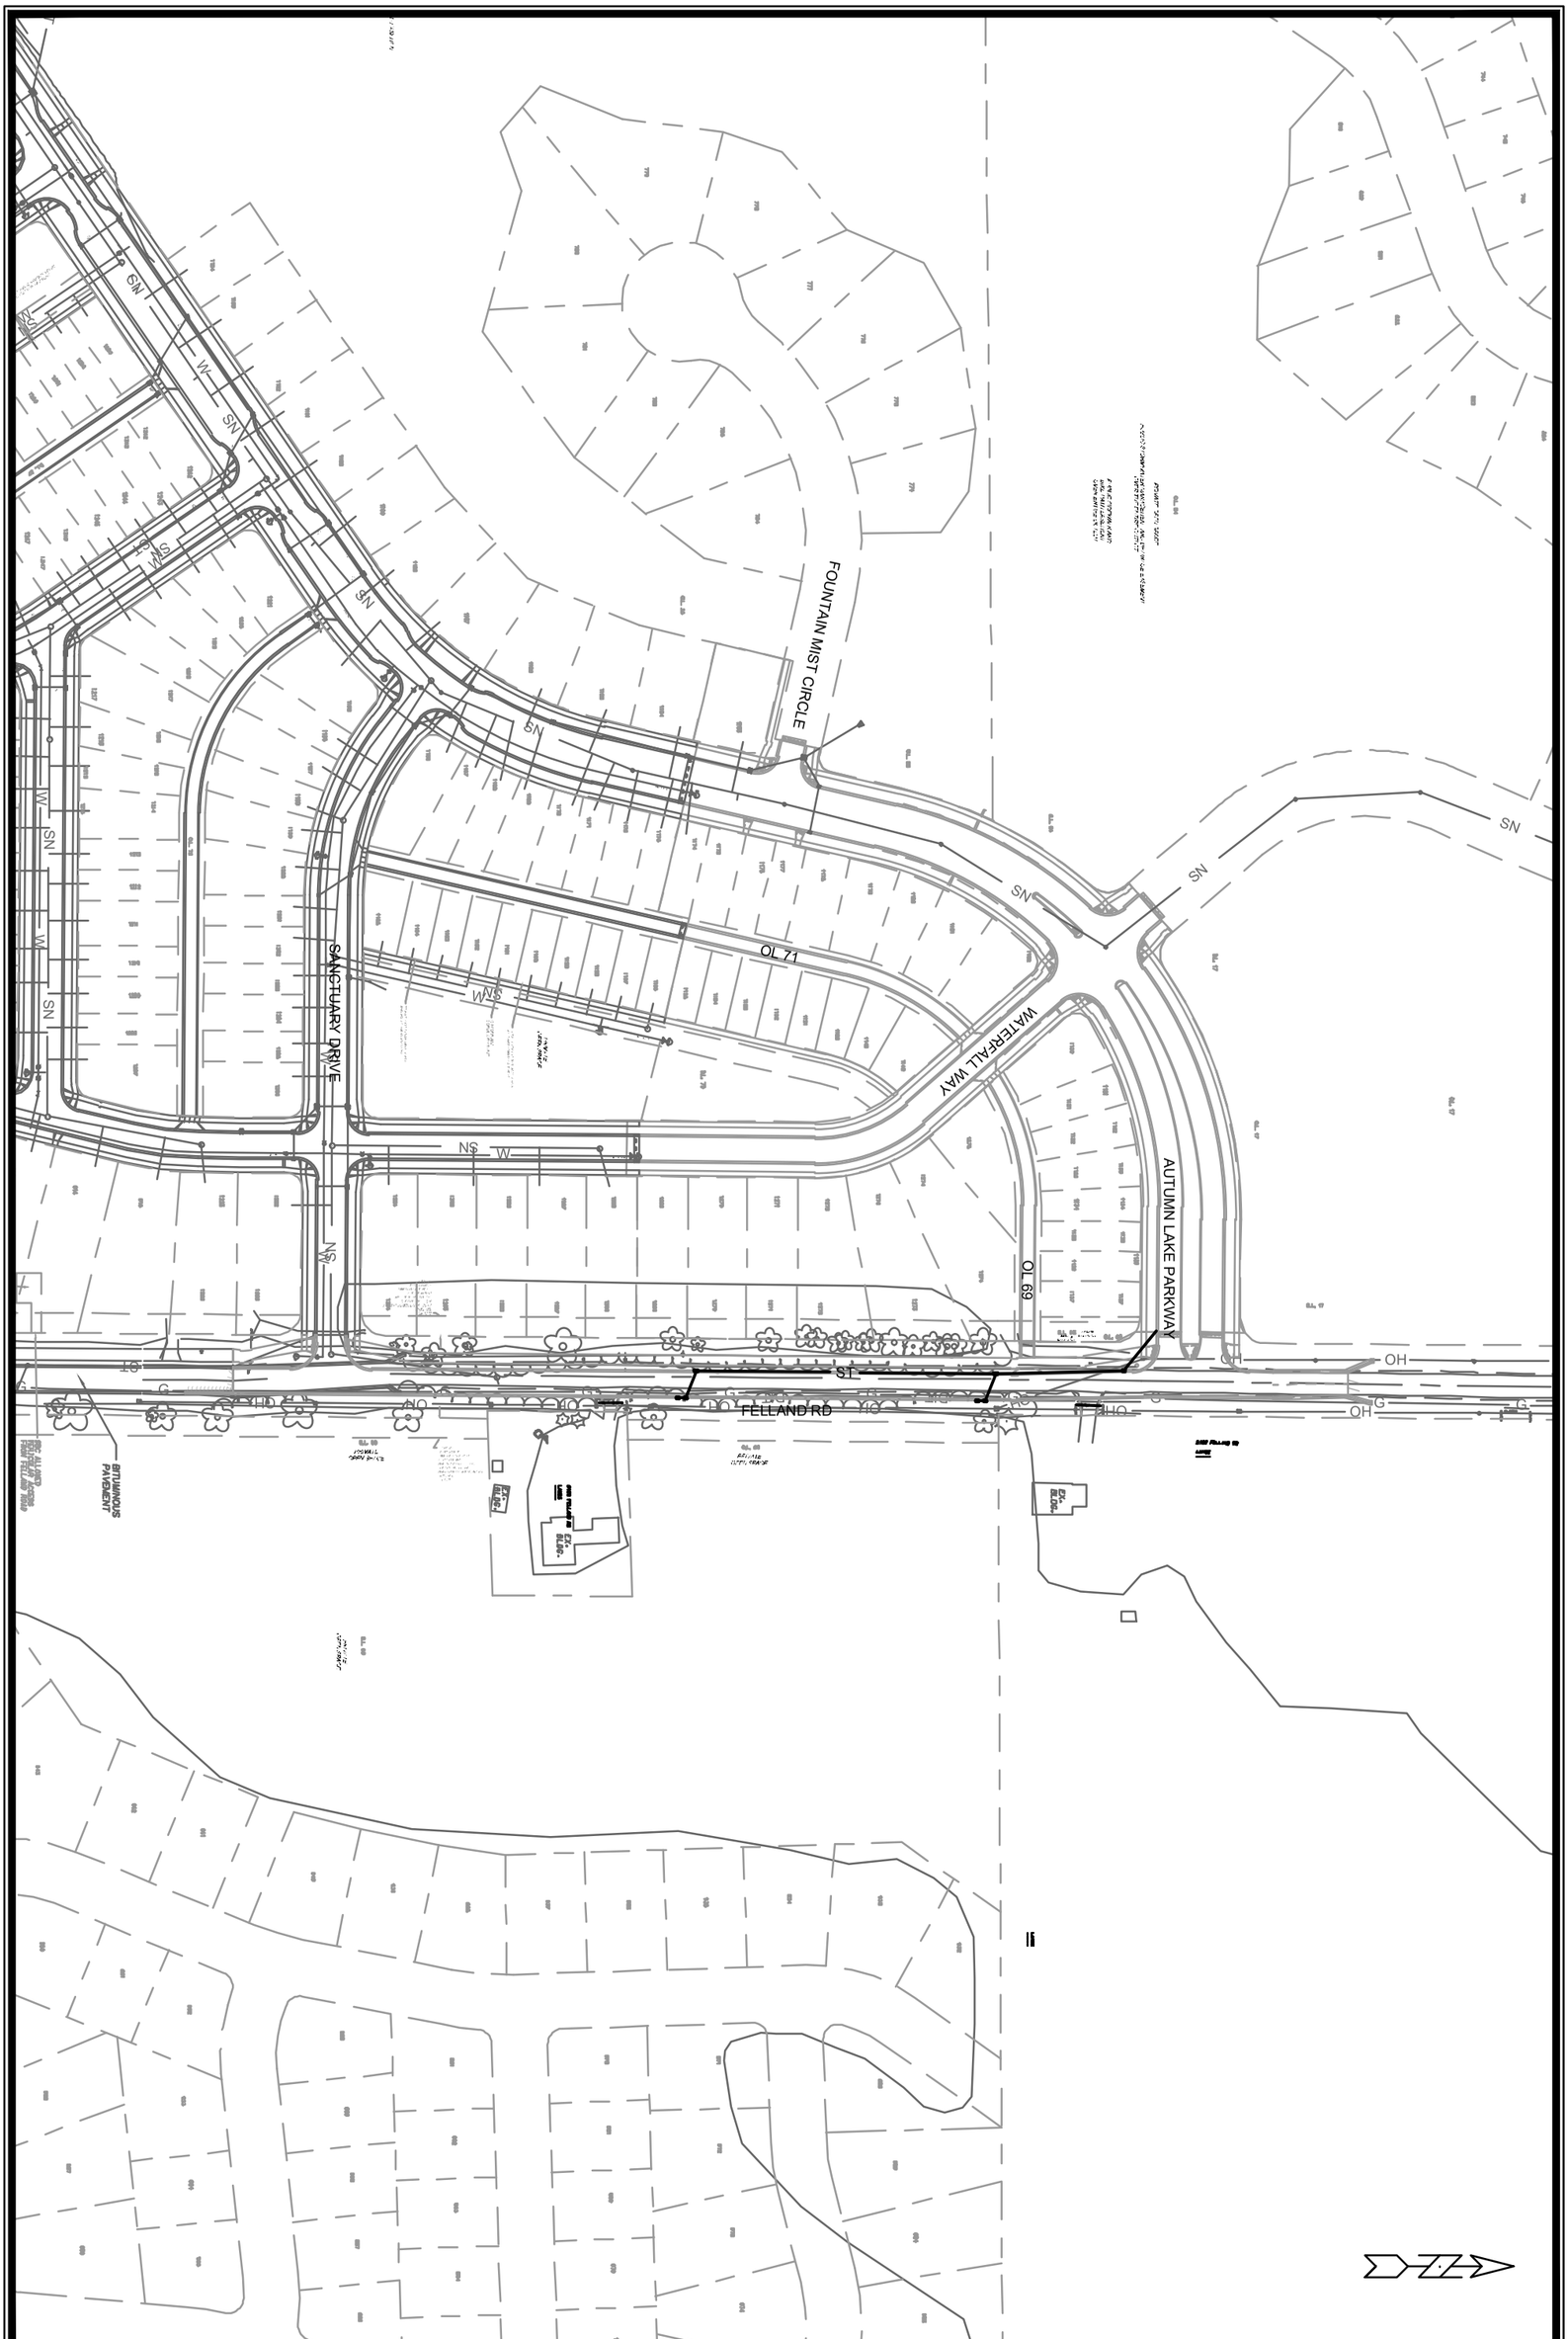

EX | 14335

FELLAND RD - 2023 RECONSTRUCTION 14335

FELLAND ROAD RECONSTRUCTION MADISON, WI

M:\DESIGN\Projects\13857\CAD\Streets\14335EN-FellandPW-StreetLinework.dwg CONTRACT NO: 8692

MARK	REVISION	DATE	BY
---	---	---	---
---	---	---	---
---	---	---	---
---	---	---	---

Designed By: AJC | Date: 11/28/2022 2:54 PM | Scale: ########

14335 EX