CITY OF MADISON
DOOR CREEK PARK SHELTER

MADISON, WI 53703

CONSTRUCTION DOCUMENTS - 10/31/2022

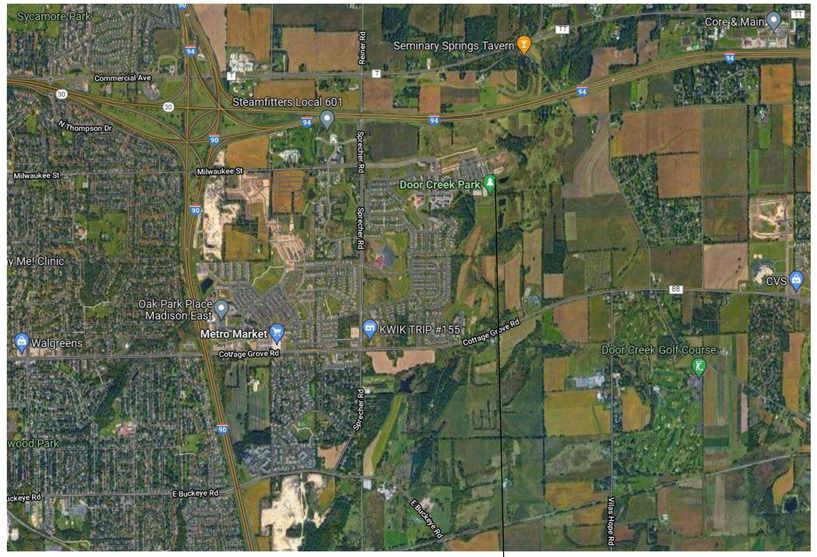

ARO EBERLE ARCHITECTS

433 W Washington Ave Suite 400, Madison, WI 53703 (608) 204-7464 AroEberle.com

Parkitecture

901 Deming Way, Suite 102 Madison, WI 53717 (608) 886-6808 parkitecture.org

(mp)² STRUCTURAL ENGINEERS, LLC www.mpsqrd.com

583 D'onofrio Dr, Suite 201 Madison, WI 53719 (608) 821-4770 mpsqrd.com

TAILORED ENGINEERING

Project: #190052 1600 N High Point Rd Middleton, WI 53562 P:608.440.9594 W:www.tailoredeng.com

Design Team

CIVIL ENGINEER:

PARKITECTURE + PLANNING
901 DEMING WAY, SUITE 102
MADISON, WI 53717
PH: (608) 886-6808
EMAIL: BLAKE@PARKITECTURE.ORG

ARCHITECT:

ARO EBERLE ARCHITECTS INC.
433 W WASHINGTON AVE, SUITE 400
MADISON, WI 53703
CONTACT: DOUG PAHL, AIA
PH: (608) 204-7464
EMAIL: PAHL@AROEBERLE.COM

STRUCTURAL ENGINEER:

MP-SQUARED STRUCTURAL ENGINEERS
583 D'ONOFRIO DR UNIT 201,
MADISON, WI 53719
PH: (608) 821-4770
EMAIL: JHAACK@MPSQRD.COM

MECHANICAL ENGINEER:

TAILORED ENGINEERING
1600 N HIGH POINT RD,
MIDDLETON, WI 53562
PH: (608) 440-9594
EMAIL: MHEIL@TAILOREDEN

ELECTRICAL ENGINEER:

RTM ENGINEERING CONSULTANTS
316 N. MILWAUKEE STREET, SUITE 560
MILWAUKEE, WI 53202
PH: (414) 273-1432
EMAIL: CHRISTOPHER.KNEELAND@RTMEC.COM

PLUMBING ENGINEER:

TAILORED ENGINEERING
1600 N HIGH POINT RD,
MIDDLETON, WI 53562
PH: (608) 440-9594
EMAIL: MHEIL@TAILOREDENG.COM

Sheet List

GENERAL
T001 COVER SHEET

CIVIL
C100 EXISTING CONDITIONS PLAN
C200 DIMENSIONAL SITE PLAN
C300 GRADING PLAN - BUILDING AREA
C301 EROSION CONTROL, SITE GRADING, & UTILITY PLAN
C900 DETAILS
C901 DETAILS

STRUCTURAL
S001 STRUCTURAL NOTES
S101 FOUNDATION PLAN
S301 ROOF FRAMING PLAN
S601 CONCRETE DETAILS
S602 CONCRETE DETAILS
S701 MASONRY DETAILS
S702 MASONRY DETAILS
S703 MASONRY DIMENSIONS
S901 STEEL DETAILS
S902 STEEL DETAILS
S1101 WOOD DETAILS

ARCHITECTURAL
A001 DOOR SCHEDULE, FRAME ELEVATIONS & PARTITION TYPES
A002 CODE PLAN
A003 EXTERIOR VIEWS
A004 WALL AND ROOF ASSEMBLIES
A010 OVERALL SITE PLAN
A011 ENLARGED ARCHITECTURAL SITE PLAN
A101 FLOOR PLAN
A102 MECHANICAL MEZZANINE, CLERESTORY AND VESTIBULE PLAN
A103 ROOF PLAN
A111 FIRST FLOOR REFLECTED CEILING PLAN
A121 FIRST FLOOR FINISH PLAN AND ROOM FINISH SCHEDULE
A131 FIRST FLOOR FURNITURE PLAN
A201 EXTERIOR ELEVATIONS
A202 EXTERIOR ELEVATIONS
A301 BUILDING SECTIONS
A302 BUILDING SECTIONS
A311 WALL SECTIONS
A312 WALL SECTIONS
A313 WALL SECTIONS
A314 WALL SECTIONS
A401 ENLARGED INTERIOR PLANS AND ELEVATIONS
A402 MECHANICAL EQUIPMENT AND TRASH ENLCOSURE
A501 EXTERIOR DETAILS
A502 EXTERIOR DETAILS
A503 EXTERIOR DETAILS
A504 EXTERIOR DETAILS
A511 INTERIOR DETAILS

MECHANICAL
M000 MECHANICAL COVER SHEET
M001 MECHANICAL SCHEDULES
M100 MECHANICAL FIRST FLOOR PLAN
M101 MECHANICAL ROOF PLAN
M200 MECHANICAL DETAILS

ELECTRICAL
E000 ELECTRICAL LEGEND
ES101.1 OVERALL SITE PLAN - ELECTRICAL
ES101.2 ENLARGED SITE PLAN - ELECTRICAL
ES101.3 3D SITE PLAN - SOLAR
EL101 FIRST FLOOR PLAN - LIGHTING
EPT101 FIRST FLOOR PLAN - POWER AND TECHNOLOGY
EY101 FIRST FLOOR PLAN - SYSTEMS
E102 MECHANICAL MEZZANINE - ELECTRICAL
E500 ONELINE DIAGRAM
E600 ELECTRICAL SCHEDULES
E601 ELECTRICAL PANEL SCHEDULES
E700 ELECTRICAL DETAILS

PLUMBING
P000 PLUMBING COVER SHEET
P001 PLUMBING SCHEDULES
P100 PLUMBING UNDERFLOOR PLAN - DWV
P101 PLUMBING FIRST FLOOR PLAN - DWV
P102 PLUMBING ROOF PLAN - DWV
P110 PLUMBING UNDERFLOOR PLAN - WATER
P111 PLUMBING FIRST FLOOR PLAN - WATER
P200 PLUMBING RISER DIAGRAMS
P300 PLUMBING DETAILS

FIRE PROTECTION
F000 COVER SHEET
F001 DETAILS - FIRE PROTECTION
F100 FLOOR PLANS - FIRE PROTECTION

No.	Description	Date

CITY OF MADISON

DOOR CREEK PARK SHELTER

MADISON, WI 53703

COVER SHEET

CONSTRUCTION DOCUMENTS

Project number	MSN-20-01
Date	10/31/2022

T001

11/3/2022 11:54:29 AM

ARO EBERLE
ARCHITECTS

433 W Washington Ave
Suite 400, Madison, WI
53703

(608) 204-7464
AroEberle.com

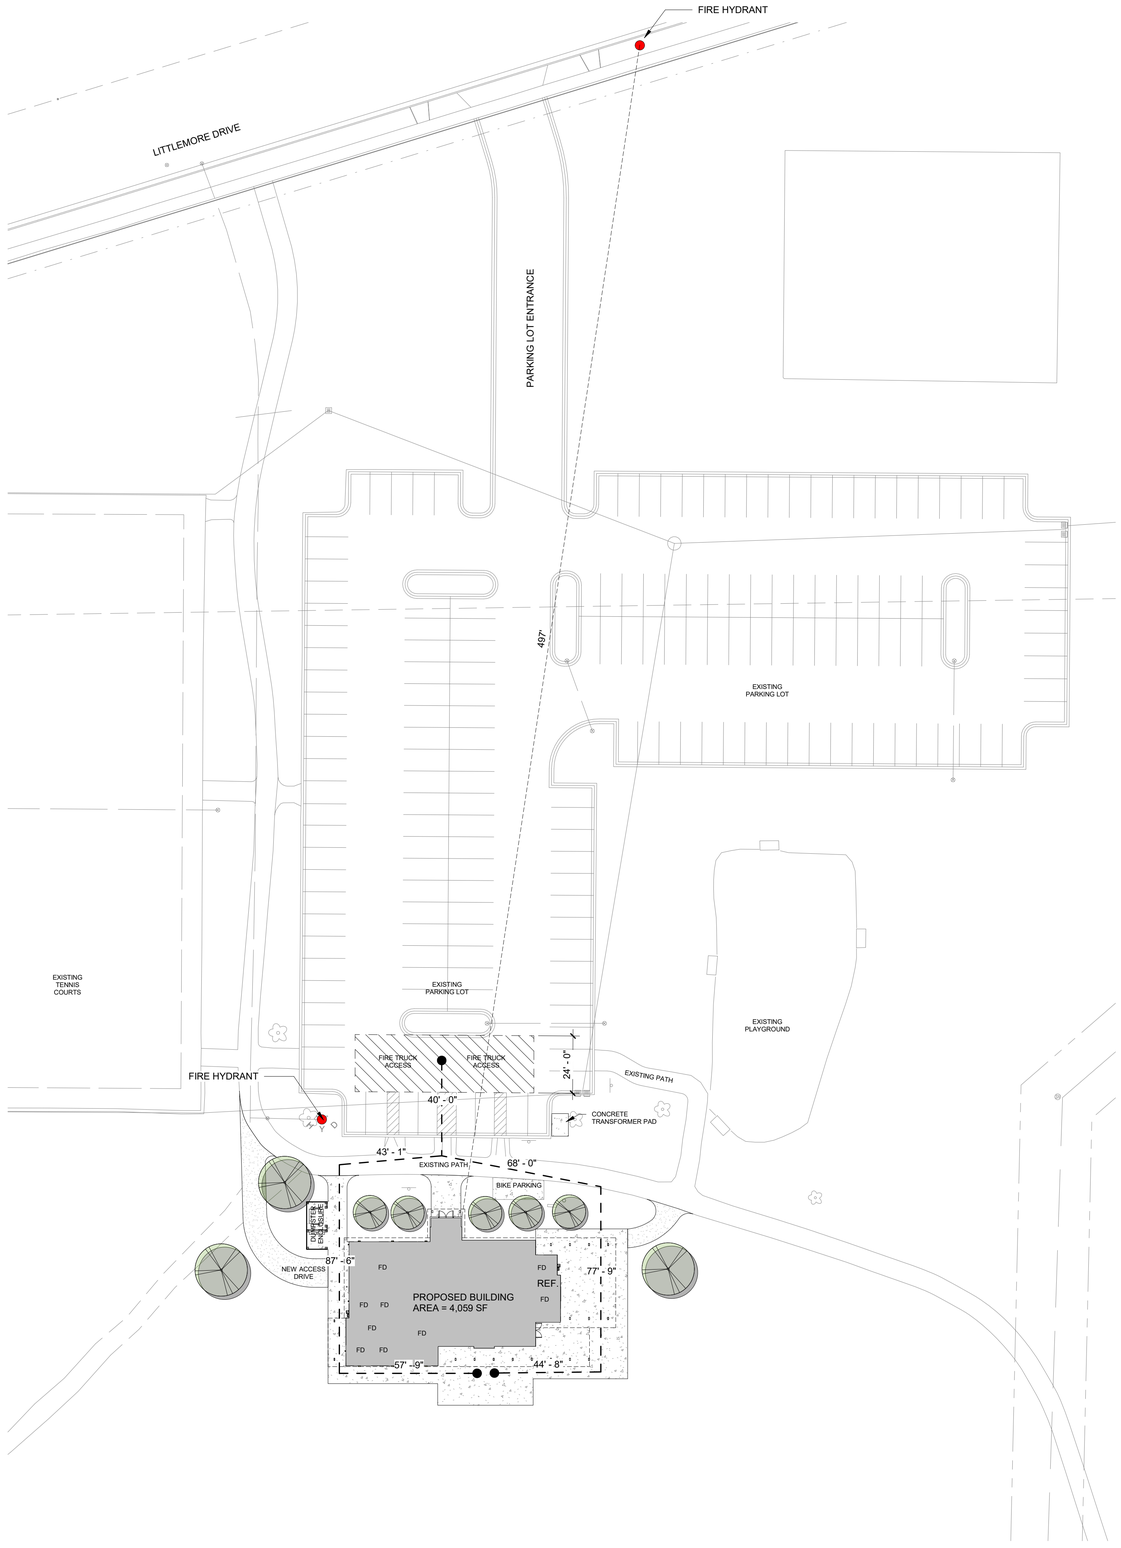

1 **SITE - OVERALL**
1" = 30'-0"

No.	Description	Date
1	Review Set	Date 2

CITY OF MADISON

DOOR CREEK PARK SHELTER

MADISON, WI 53703

OVERALL SITE PLAN

CONSTRUCTION DOCUMENTS	
Project number	MSN-20-01
Date	10/31/2022

A010

11/3/2022 11:53:33 AM

LEGEND - PLAN SYMBOLS

CALLOUTS

- BUILDING SECTION SYMBOL, 1/A101 INDICATES DETAIL 1 CAN BE FOUND ON SHEET A101
- WALL SECTION SYMBOL, 1/A101 INDICATES DETAIL 1 CAN BE FOUND ON SHEET A101
- SECTION DETAIL SYMBOL, 1/A101 INDICATES DETAIL 1 CAN BE FOUND ON SHEET A101
- PLAN DETAIL OR ENLARGED PLAN SYMBOL, 1/A101 INDICATES DETAIL 1 CAN BE FOUND ON SHEET A101
- EXTERIOR ELEVATION SYMBOL, 1/A201 INDICATES DETAIL 1 CAN BE FOUND ON SHEET A201
- INTERIOR ELEVATION SYMBOL, 1/A401 INDICATES DETAIL 1 CAN BE FOUND ON SHEET A401
- NAME / ELEVATION — VERTICAL OR SPOT ELEVATION
- FE — FIRE EXTINGUISHER - SURFACE MOUNT

IDENTIFICATION

- NEW CONSTRUCTION GRID LINE IDENTIFICATION
- WALL TYPE IDENTIFICATION
- KEYED NOTE IDENTIFICATION
- WINDOW IDENTIFICATION
- REVISION IDENTIFICATION
- DOOR IDENTIFICATION
- ROOM NAME / 101 / 150 SF — ROOM NAME, NUMBER, AND SF AREA
- NORTH ARROW
- INDICATE FLOOR SLOPING TO DRAIN

KEYED NOTES

1	GAS FIREPLACE INSERT SURROUNDED BY NATURAL STONE HEARTH
2	COILING COUNTER DOOR
3	INSULATED COILING COUNTER DOOR
4	LINEOF ROOF EDGE ABOVE
5	WALL MOUNTED ATTIC ACCESS LADDER
6	BRICK MASONRY OVER CMU WALL ASSEMBLY - BRICK 2
7	ELECTRIC WATER COOLER AND BOTTLE FILLING STATION (EWC)
8	LIGHTING CONTROLS - SEE ELECTRICAL DRAWINGS
9	FIREPLACE CONTROLS - SEE ELECTRICAL DRAWINGS
10	ELECTRICAL PANELS LOCATION - SEE ELECTRICAL DRAWINGS
11	WATER METER LOCATION - SEE PLUMBING DRAWINGS
12	HEAVY DUTY BOLT DOWN BOLLARDS
13	FLOOR DRAIN, SLOPE CONCRETE SLAB TO DRAIN 1/4" PER FOOT MAX. (2%) - SEE PLUMBING DRAWINGS
14	TRASH AND RECYCLING, OFOI
15	PAINTED STRUCTURAL COLUMNS, PT-4
16	PAINTED STEEL COLUMNS - PT-4B
17	LINE OF SOFFIT ABOVE
18	ACCESS PANEL FOR GAS PIPE MAINTENANCE
19	ACCESS PANEL, SEE PLUMBING

FLOOR PLAN GENERAL NOTES:

1. SITE DATUM OF 902.4' = FLOOR EL. 100' - 0" ON ARCHITECTURAL DRAWINGS.
2. FIELD VERIFY ALL DIMENSIONS, BRING ANY DISCREPANCIES TO THE ATTENTION OF THE ARCHITECT / ENGINEER FOR FINAL DECISION.
3. SEE SHEET A001 FOR PARTITION TYPES.
4. SEE SHEET A001 FOR DOOR SCHEDULE AND WINDOW TYPES AND DETAILS.
5. SEE SHEET A111 FOR REFLECTED CEILING PLAN.
6. SEE SHEET A121 FOR FINISH PLAN AND SCHEDULES.
7. INTERIOR DIMENSIONS ON FLOOR PLAN ARE BASED ON FACE OF FINISH WALL TO FINISHED WALL (NOMINAL).
8. EXTERIOR DIMENSIONS ARE BASED TO OUTSIDE FACE OF CMU (NOMINAL).
9. ALL INTERIOR PARTITIONS TYPES TO BE P12 UNO.

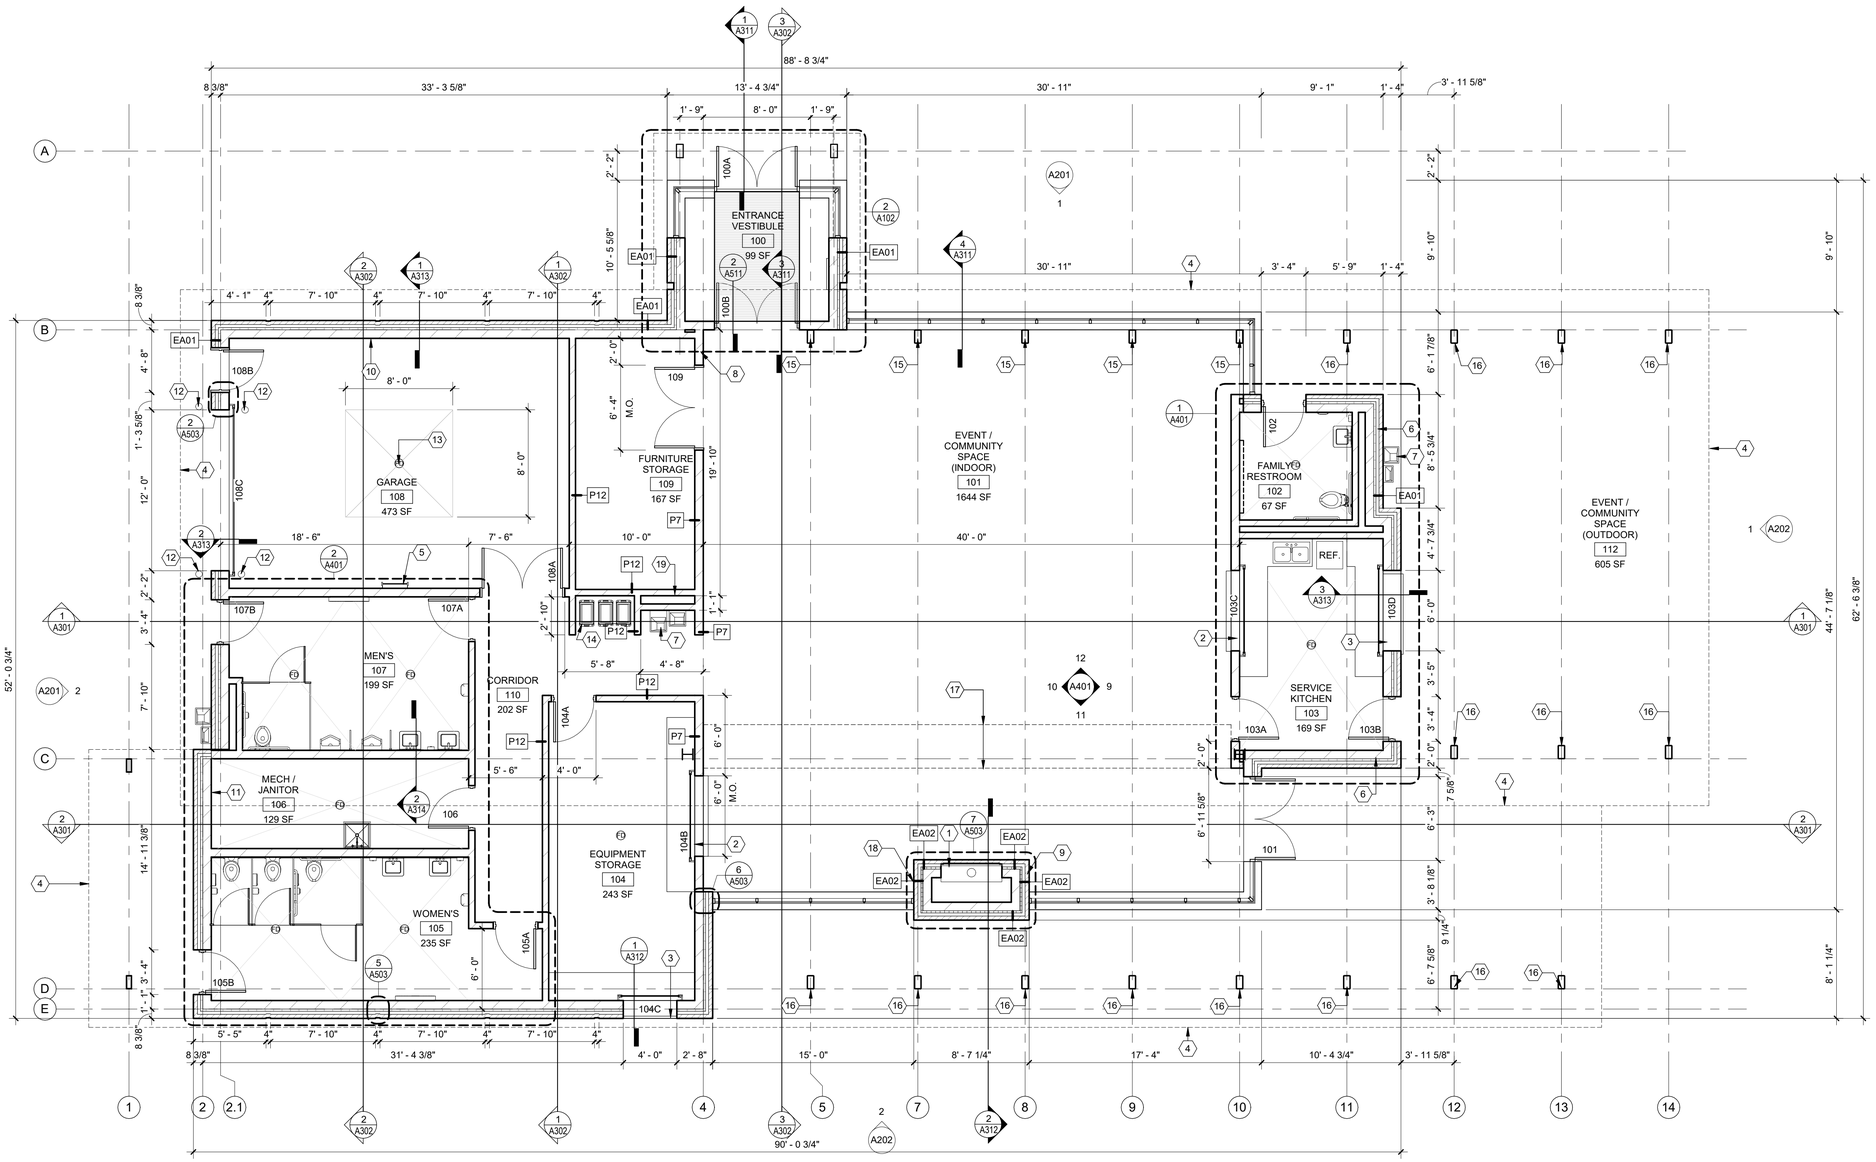

NORTH

1 FIRST FLOOR PLAN
3/16" = 1'-0"

11/3/2022 11:53:44 AM

ARO EBERLE ARCHITECTS

433 W Washington Ave
Suite 400, Madison, WI
53703

(608) 204-7464
AroEberle.com

No.	Description	Date
1	Review Set	Date 2

CITY OF MADISON

DOOR CREEK PARK SHELTER

MADISON, WI 53703

FLOOR PLAN

CONSTRUCTION DOCUMENTS	
Project number	MSN-20-01
Date	10/31/2022

A101

ARO EBERLE
ARCHITECTS

433 W Washington Ave
Suite 400, Madison, WI
53703

(608) 204-7464
AroEberle.com

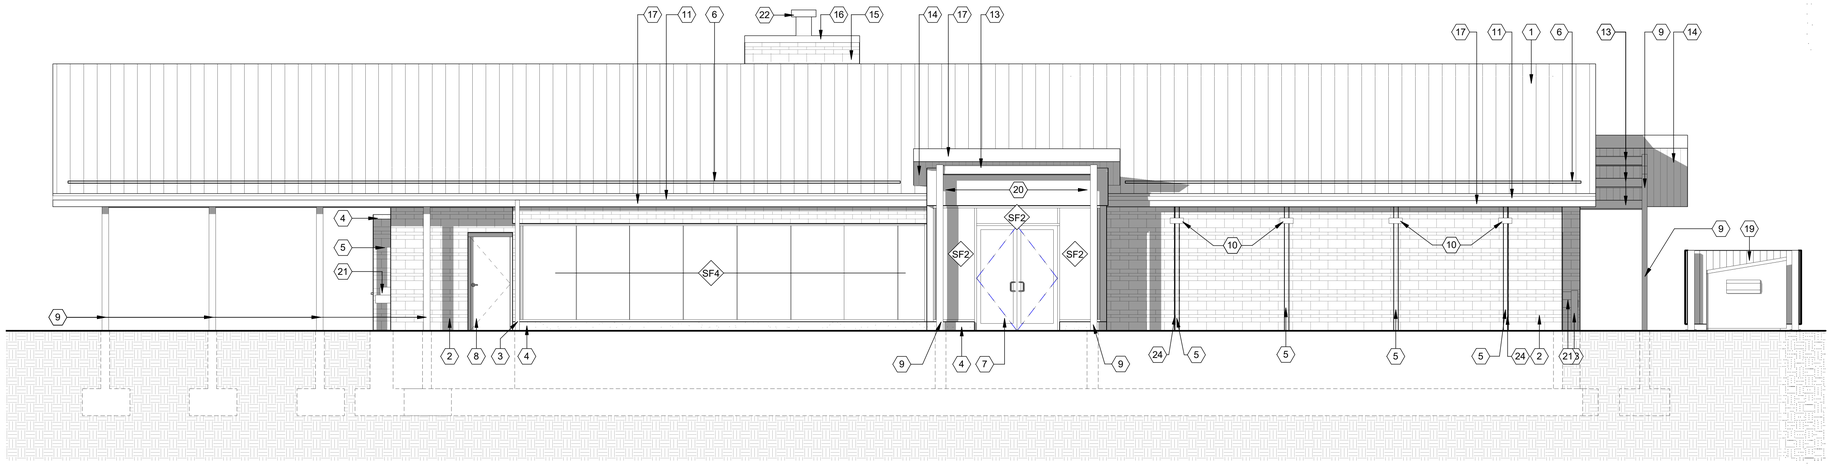

1 NORTH ELEVATION
3/16" = 1'-0"

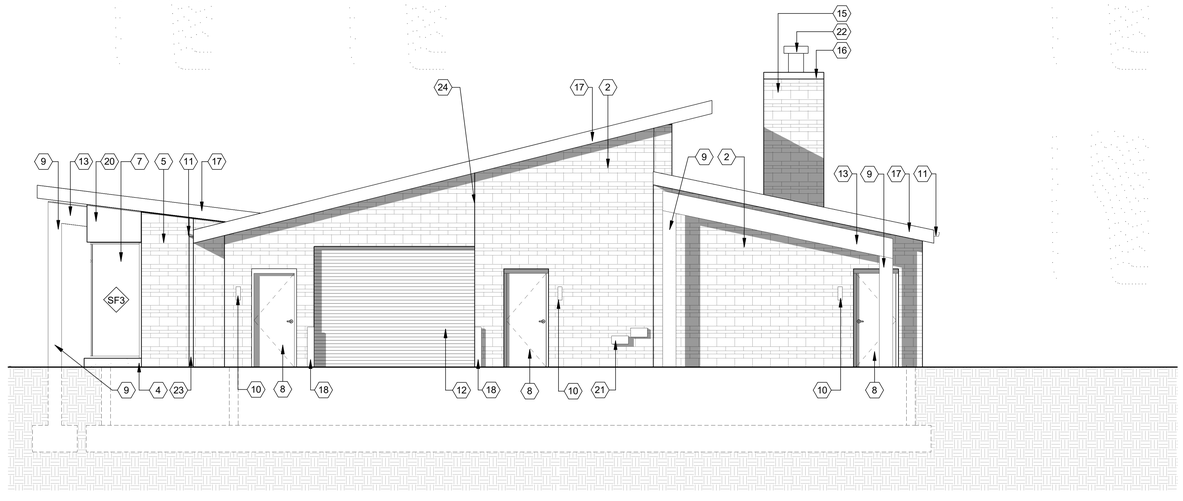

2 WEST ELEVATION
3/16" = 1'-0"

KEYED NOTES

1	METAL STANDING SEAM ROOF - MT-1
2	VARYING HEIGHT BRICK FACADE - BR-1, BR-2, SEE 5/5A504 FOR TYPICAL COURSING
3	METAL DOWNSPOUT - COLOR TO MATCH MT-1
4	CAST STONE
5	VARYING HEIGHT BRICK FACADE - BR-2, SEE 5/5A504 FOR TYPICAL COURSING
6	CONTINUOUS RAIL SNOW GUARD
7	INSULATED STOREFRONT SYSTEM - DARK BRONZE
8	INSULATED HOLLOW METAL DOOR - COLOR TO MATCH PT-3
9	PAINTED STEEL COLUMNS - PT-4B
10	BUILDING MOUNTED EXTERIOR LIGHT FIXTURE - SEE ELECTRICAL DRAWINGS, TYP.
11	METAL GUTTER - COLOR TO MATCH MT-1
12	INSULATED SECTIONAL OVERHEAD DOOR, COL TO MATCH PT-3
13	PAINTED STEEL BEAMS - PT-4B
14	TONGUE AND GROOVE WOOD DECKING
15	STACKED STONE, ST-1
16	METAL COPING, COLOR TO MATCH MT-1
17	PREFINISHED ALUMINUM FASCIA, COLOR TO MATCH MT-1
18	HEAVY DUTY BOLT DOWN BOLLARDS
19	TRASH AND MECHANICAL ENCLOSURE
20	FLUSH METAL PANEL - MP-1
21	DRINKING FOUNTAIN
22	TERMINATION CAP
23	RECESSED PREFINISHED METAL DOWN SPOUT, COL TO MATCH MT-1
24	MOVEMENT JOINT

No.	Description	Date
1	Review Set	Date 2

CITY OF MADISON

DOOR CREEK PARK SHELTER

MADISON, WI 53703

EXTERIOR ELEVATIONS

CONSTRUCTION DOCUMENTS	
Project number	MSN-20-01
Date	10/31/2022

A201

11/3/2022 11:54:03 AM

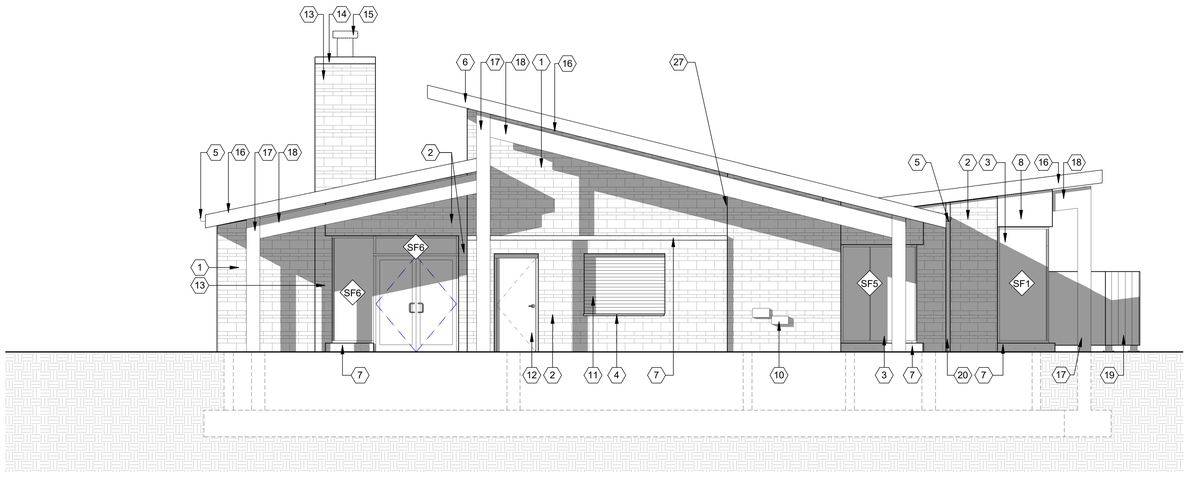

1 **EAST ELEVATION**
3/16" = 1'-0"

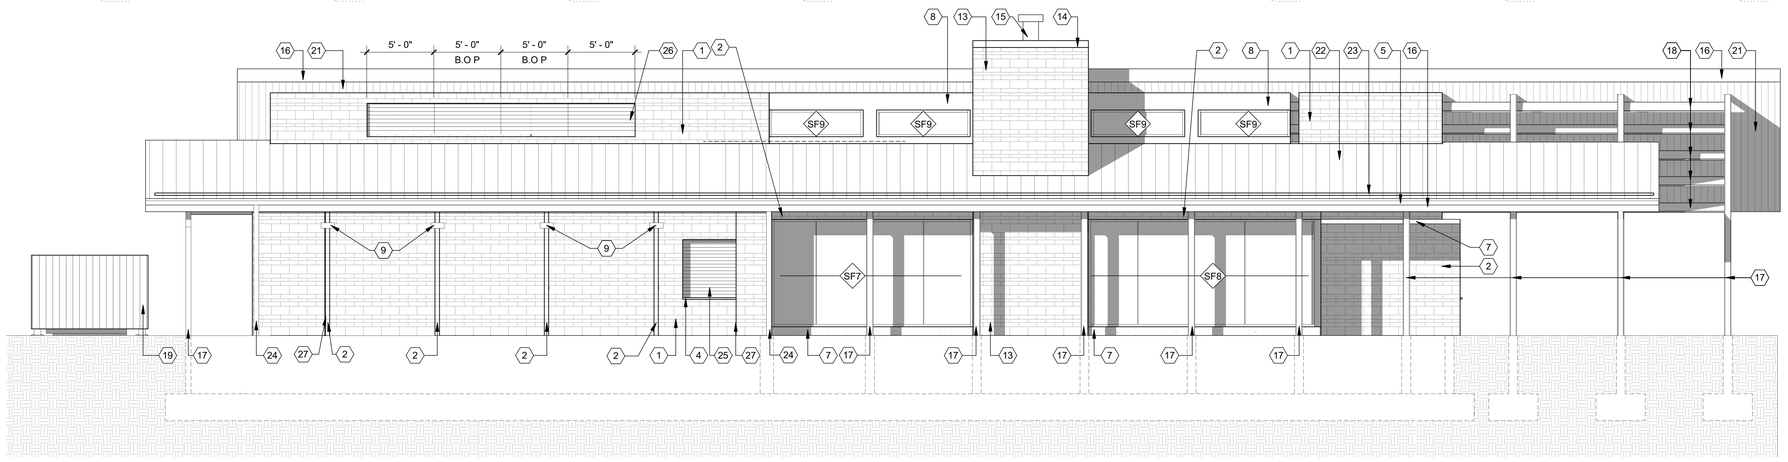

2 **SOUTH ELEVATION**
3/16" = 1'-0"

KEYED NOTES

1	VARYING HEIGHT BRICK FACADE - BR-1, BR-2, SEE 5/5A504 FOR TYPICAL COURSING
2	VARYING HEIGHT BRICK FACADE - BR-2, SEE 5/5A504 FOR TYPICAL COURSING
3	INSULATED STOREFRONT SYSTEM - DARK BRONZE
4	STAINLESS STEEL THROUGH COUNTER TOP
5	METAL GUTTER - COLOR TO MATCH MT-1
6	METAL TRIM (MT-1)
7	CAST STONE
8	FLUSH METAL PANEL - MP-1
9	BUILDING MOUNTED EXTERIOR LIGHT FIXTURE - SEE ELECTRICAL DRAWINGS, TYP.
10	DRINKING FOUNTAIN
11	INSULATED COILING DOOR - COLOR TO MATCH PT-3
12	INSULATED HOLLOW METAL DOOR - COLOR TO MATCH PT-3
13	STACKED STONE, ST-1
14	METAL COPING, COLOR TO MATCH MT-1
15	TERMINATION CAP
16	PREFINISHED ALUMINUM FASCIA, COLOR TO MATCH MT-1
17	PAINTED STEEL COLUMNS - PT-4B
18	PAINTED STEEL BEAMS - PT-4B
19	TRASH AND MECHANICAL ENCLOSURE
20	RECESSED PREFINISHED METAL DOWN SPOUT, COL TO MATCH MT-1
21	TONGUE AND GROOVE WOOD DECKING
22	METAL STANDING SEAM ROOF - MT-1
23	CONTINUOUS RAIL SNOW GUARD
24	METAL DOWNSPOUT - COLOR TO MATCH MT-1
25	INSULATED COILING COUNTER DOOR
26	INTEGRATED METAL WALL PANEL LOUVRE, COL TO MATCH MP-1, COORDINATE DUCT LOCATION WITH MECHANICAL
27	MOVEMENT JOINT

ARO EBERLE
ARCHITECTS

433 W Washington Ave
Suite 400, Madison, WI
53703

(608) 204-7464
AroEberle.com

No.	Description	Date
1	Review Set	Date 2

CITY OF MADISON

DOOR CREEK PARK SHELTER

MADISON, WI 53703

EXTERIOR ELEVATIONS

CONSTRUCTION DOCUMENTS	
Project number	MSN-20-01
Date	10/31/2022

A202

11/3/2022 11:54:07 AM