BOARD OF PUBLIC WORKS
1 / 18 / 2023 MEETING
NORTHERN ADDITION TO GRANDVIEW COMMONS - PHASE 10
EXHIBIT OF IMPROVEMENTS
OPTION 1

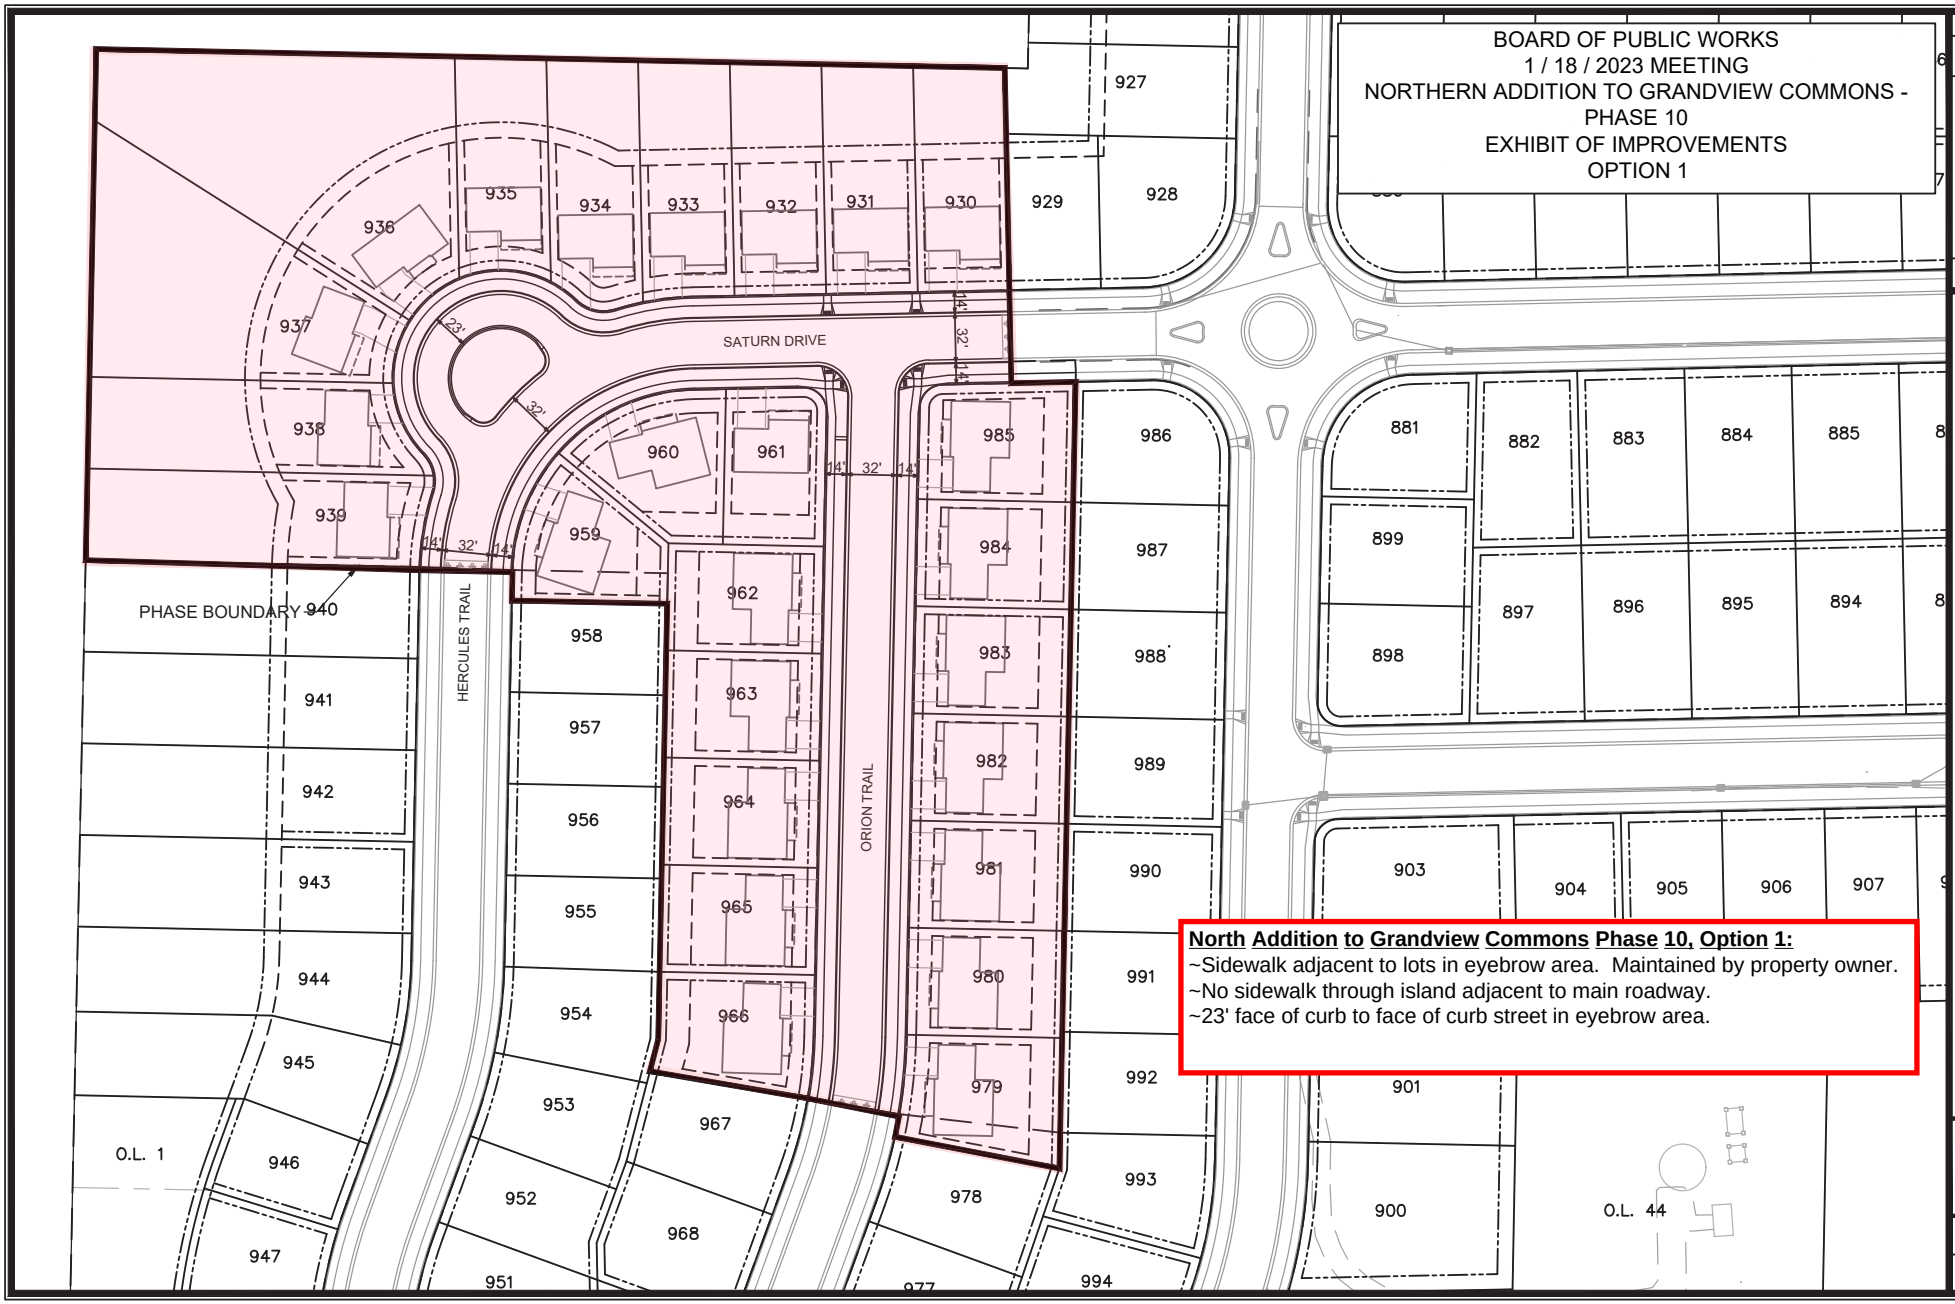

North Addition to Grandview Commons Phase 10, Option 1:
~Sidewalk adjacent to lots in eyebrow area. Maintained by property owner.
~No sidewalk through island adjacent to main roadway.
~23' face of curb to face of curb street in eyebrow area.

MARK	REVISION	DATE	BY
--	--	--	--
--	--	--	--
--	--	--	--
--	--	--	--

Designed By: EEA | Date: 11/28/2022 8:41 AM | Scale: | BPW-1

13854

BPW EXHIBIT

NORTH ADDITION TO GRANDVIEW COMMONS PHASE 10

MADISON, WI

CONTRACT NO: 9094

M:\DESIGN\Projects\13854\CAD\Streets\13854EN-StreetLinework_Option1.dwg

13854

BPW

BOARD OF PUBLIC WORKS
1 / 18 / 2023 MEETING
NORTHERN ADDITION TO GRANDVIEW COMMONS - PHASE 10
EXHIBIT OF IMPROVEMENTS
OPTION 2

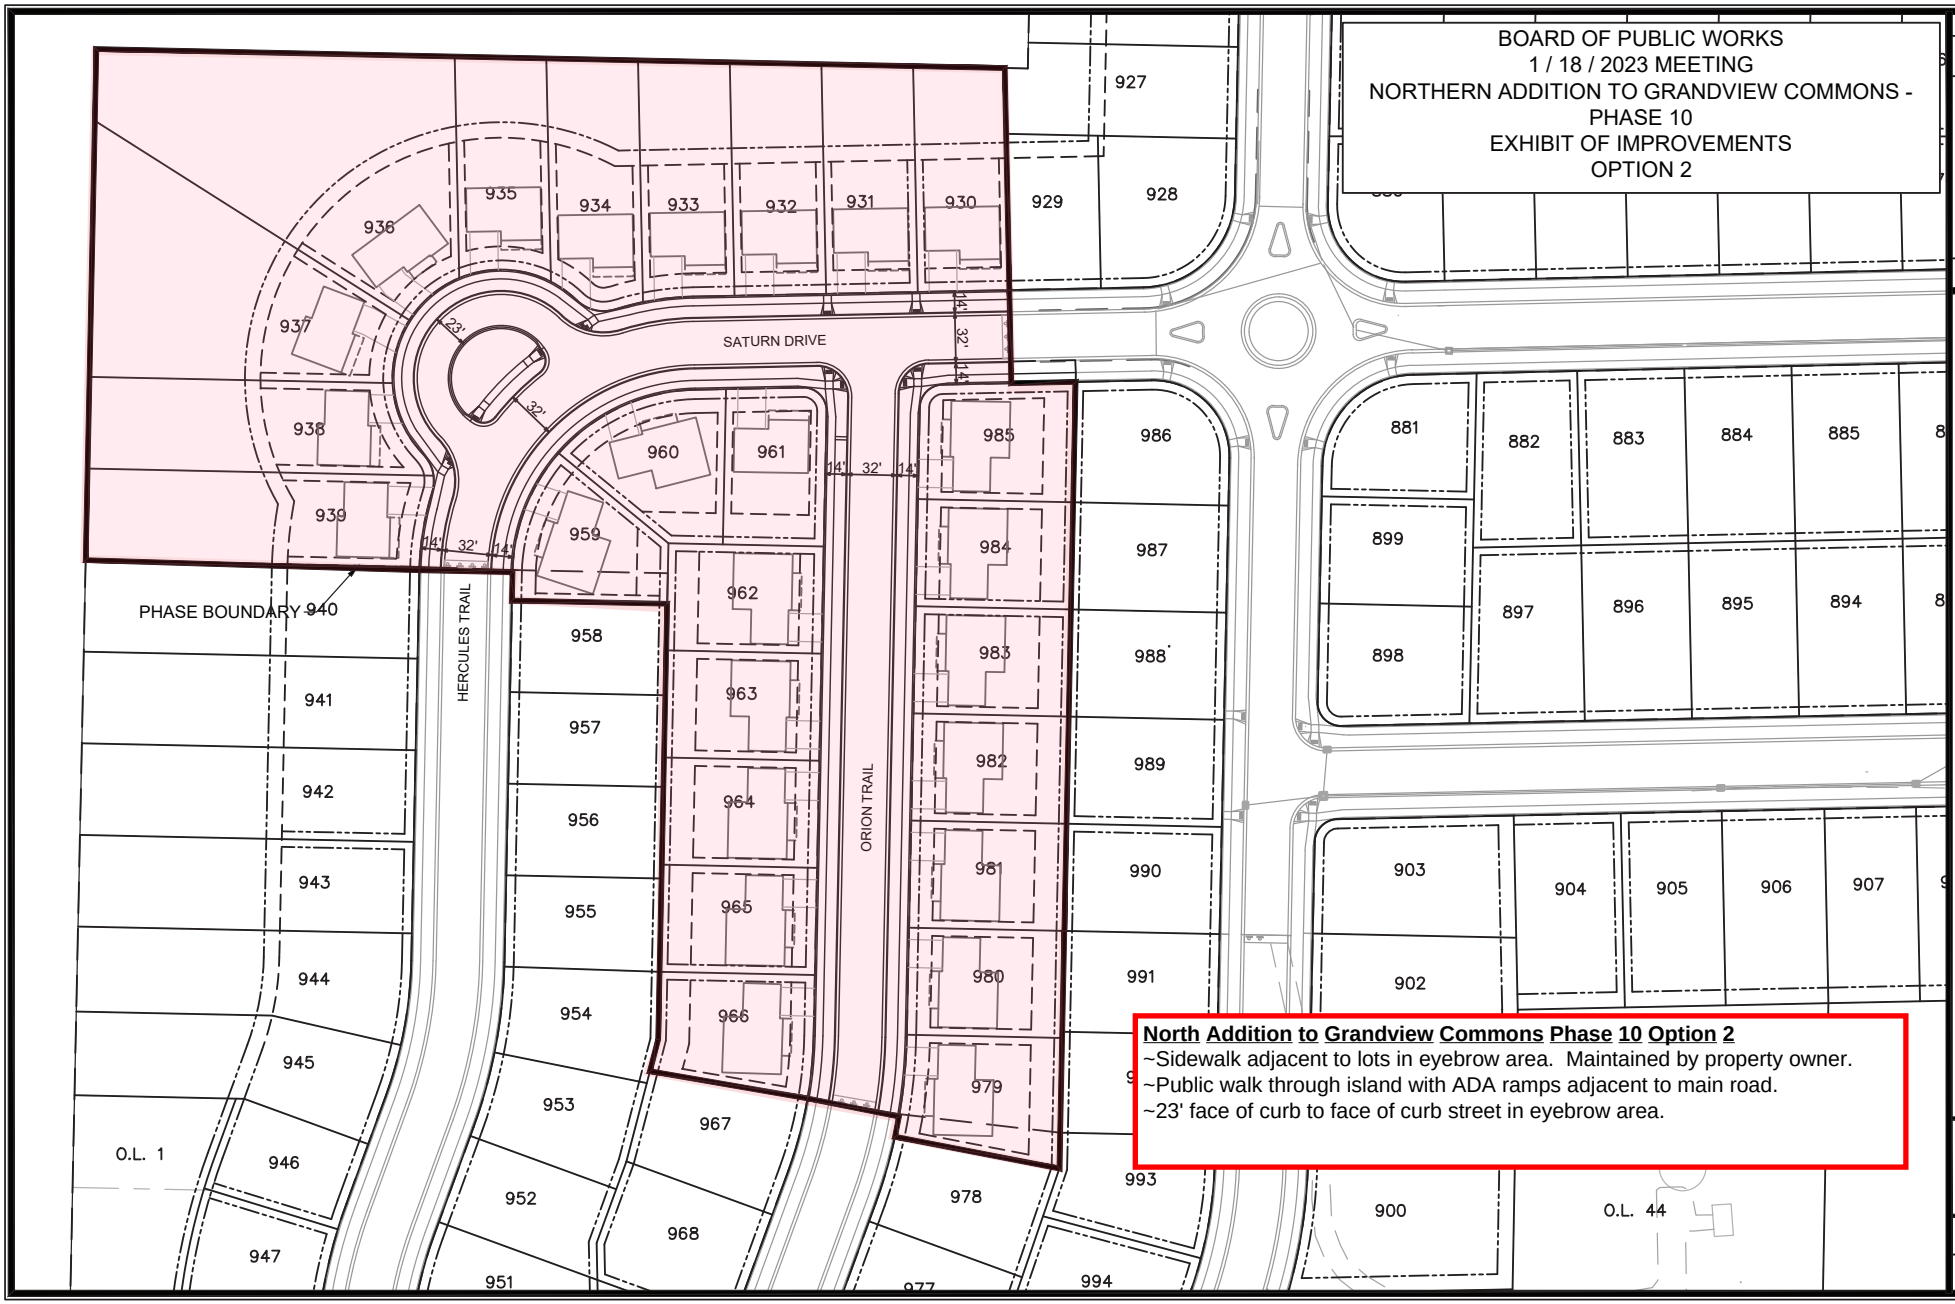

North Addition to Grandview Commons Phase 10 Option 2
~Sidewalk adjacent to lots in eyebrow area. Maintained by property owner.
~Public walk through island with ADA ramps adjacent to main road.
~23' face of curb to face of curb street in eyebrow area.

MARK	REVISION	DATE	BY
--	--	--	--
--	--	--	--
--	--	--	--
--	--	--	--

Designed By: EEA | Date: 11/28/2022 8:41 AM | Scale: ### | BPW-2

13854

BPW EXHIBIT

NORTH ADDITION TO GRANDVIEW COMMONS PHASE 10

MADISON, WI

CONTRACT NO: 9094

M:\DESIGN\Projects\13854\CAD\Streets\13854EN-StreetLinework_Option2.dwg

13854

BPW

BOARD OF PUBLIC WORKS
1 / 18 / 2023 MEETING
NORTHERN ADDITION TO GRANDVIEW COMMONS - PHASE 10
EXHIBIT OF IMPROVEMENTS
OPTION 3

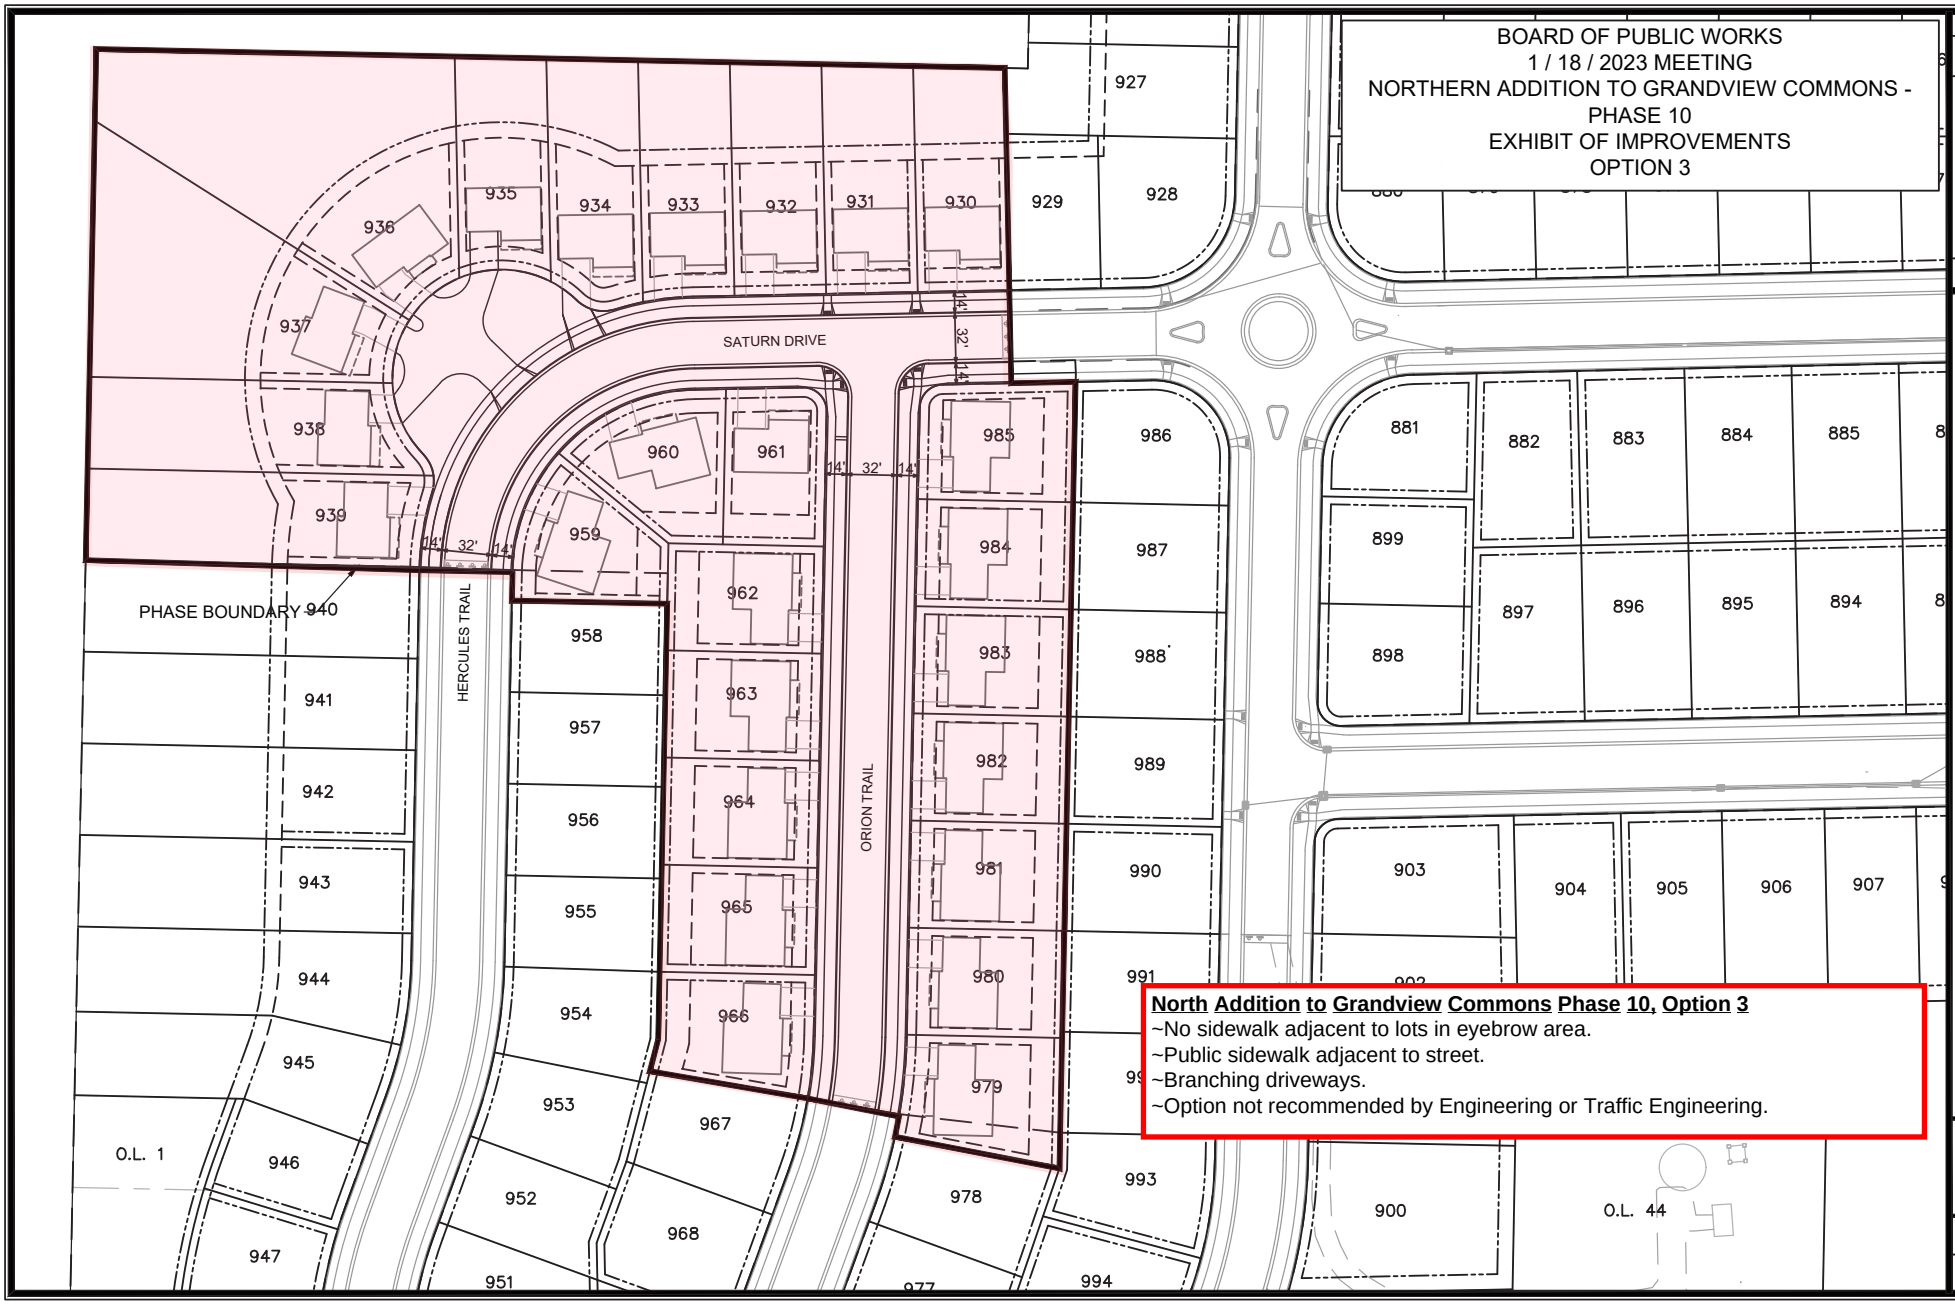

North Addition to Grandview Commons Phase 10, Option 3
~No sidewalk adjacent to lots in eyebrow area.
~Public sidewalk adjacent to street.
~Branching driveways.
~Option not recommended by Engineering or Traffic Engineering.

MARK	REVISION	DATE	BY
--	--	--	--
--	--	--	--
--	--	--	--
--	--	--	--

Designed By: EEA | Date: 11/28/2022 8:41 AM | Scale: ### | BPW-3

13854
MADISON, WI
CONTRACT NO: 9094

BPW EXHIBIT
NORTH ADDITION TO GRANDVIEW COMMONS PHASE 10

M:\DESIGN\Projects\13854\CAD\Streets\13854EN-StreetLinework_Option3.dwg

13854
BPW

BOARD OF PUBLIC WORKS
1 / 18 / 2023 MEETING
NORTHERN ADDITION TO GRANDVIEW COMMONS - PHASE 10
EXHIBIT OF IMPROVEMENTS
OPTION 4

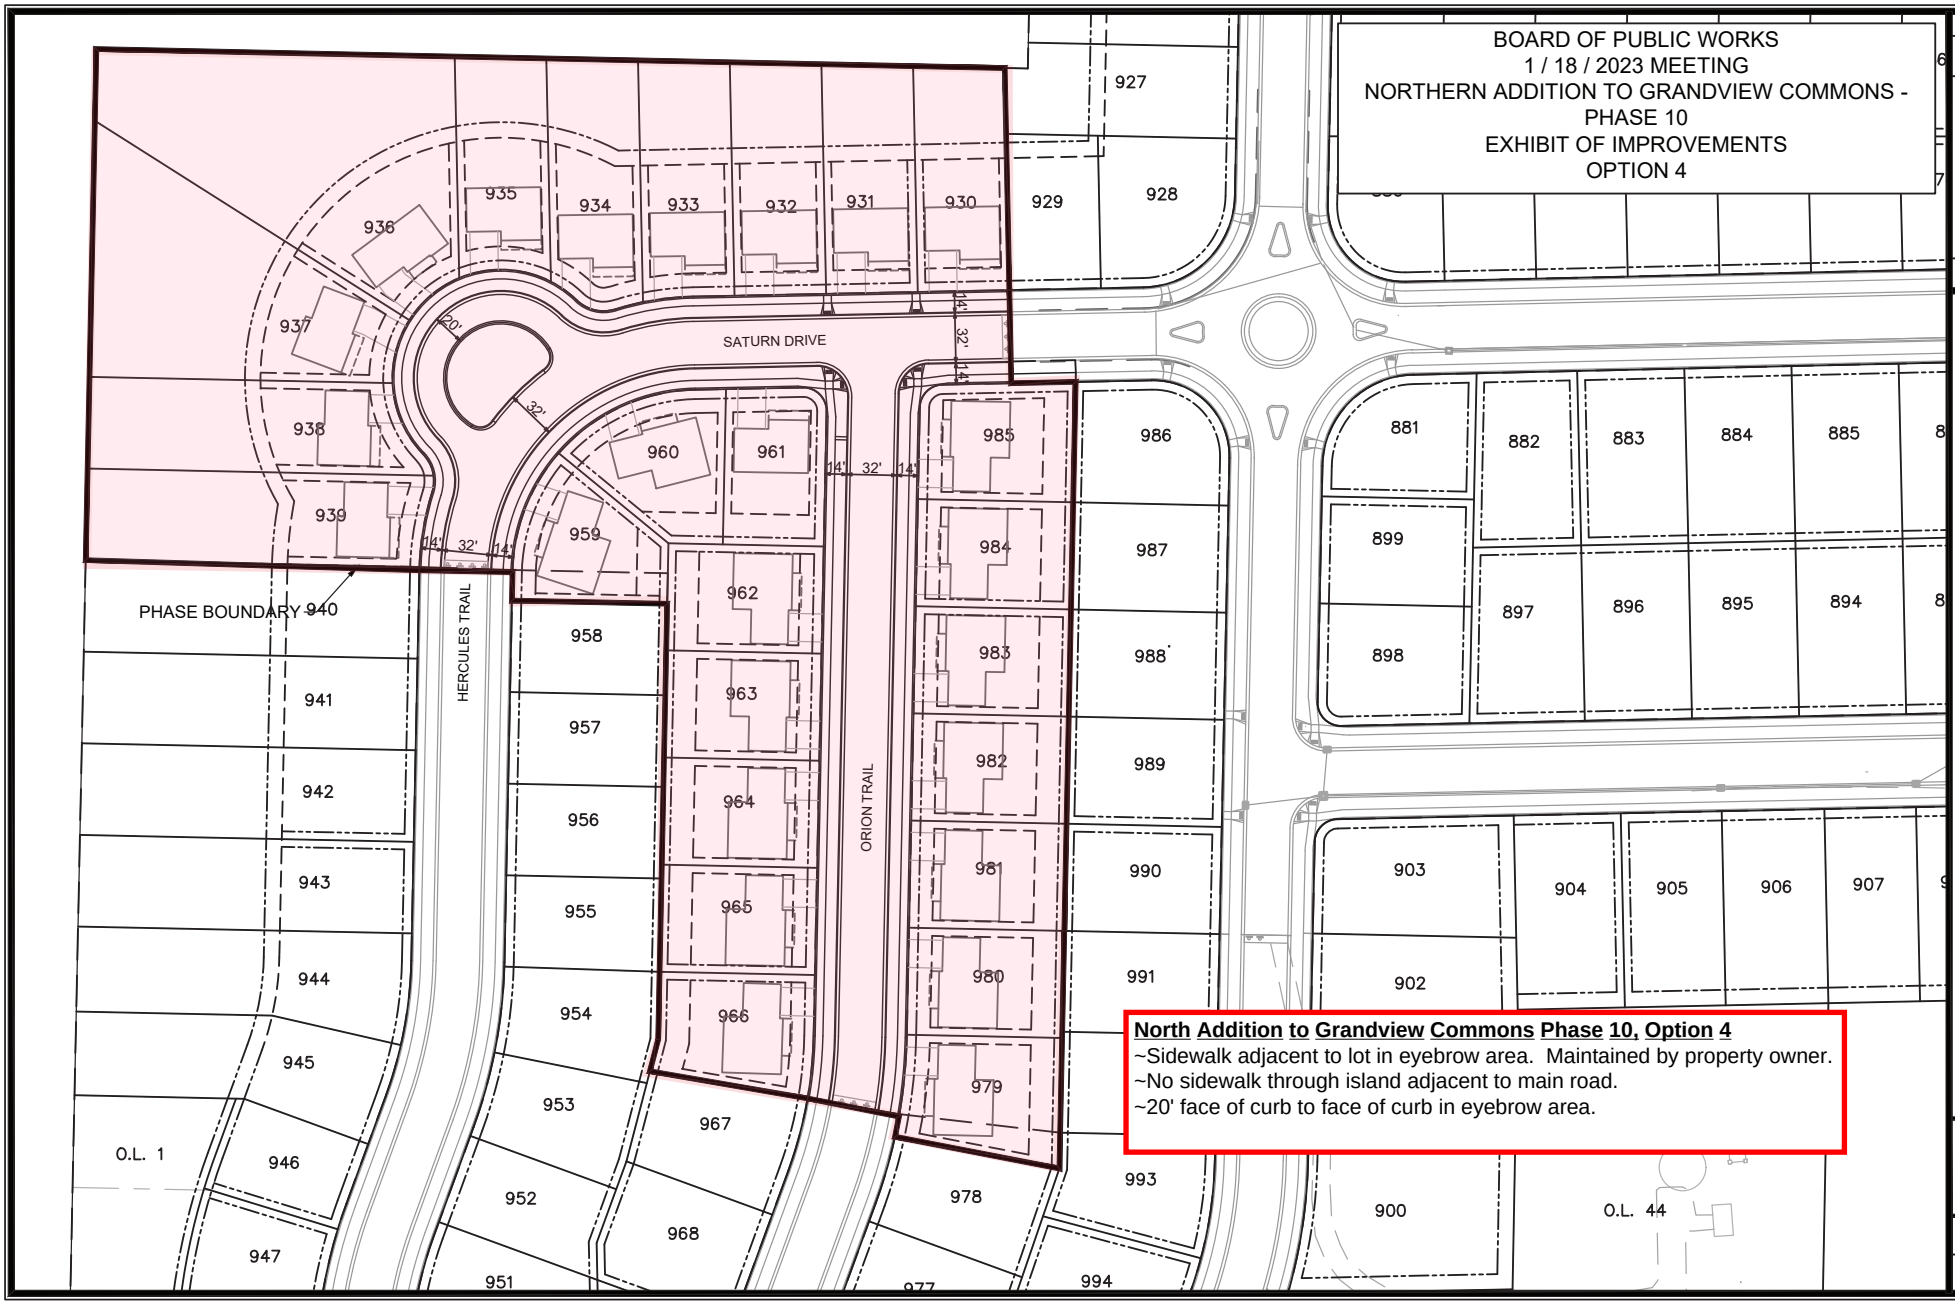

North Addition to Grandview Commons Phase 10, Option 4
~Sidewalk adjacent to lot in eyebrow area. Maintained by property owner.
~No sidewalk through island adjacent to main road.
~20' face of curb to face of curb in eyebrow area.

MARK	REVISION	DATE	BY
--	--	--	--
--	--	--	--
--	--	--	--
--	--	--	--

Designed By: EEA | Date: 11/28/2022 8:41 AM | Scale: BPW-4

13854
BPW EXHIBIT
NORTH ADDITION TO GRANDVIEW COMMONS PHASE 10
MADISON, WI
CONTRACT NO: 9094
M:\DESIGN\Projects\13854\CAD\Streets\13854EN-StreetLinework_Option4.dwg

13854
BPW

BOARD OF PUBLIC WORKS
1 / 18 / 2023 MEETING
NORTHERN ADDITION TO GRANDVIEW COMMONS - PHASE 10
EXHIBIT OF IMPROVEMENTS
OPTION 5

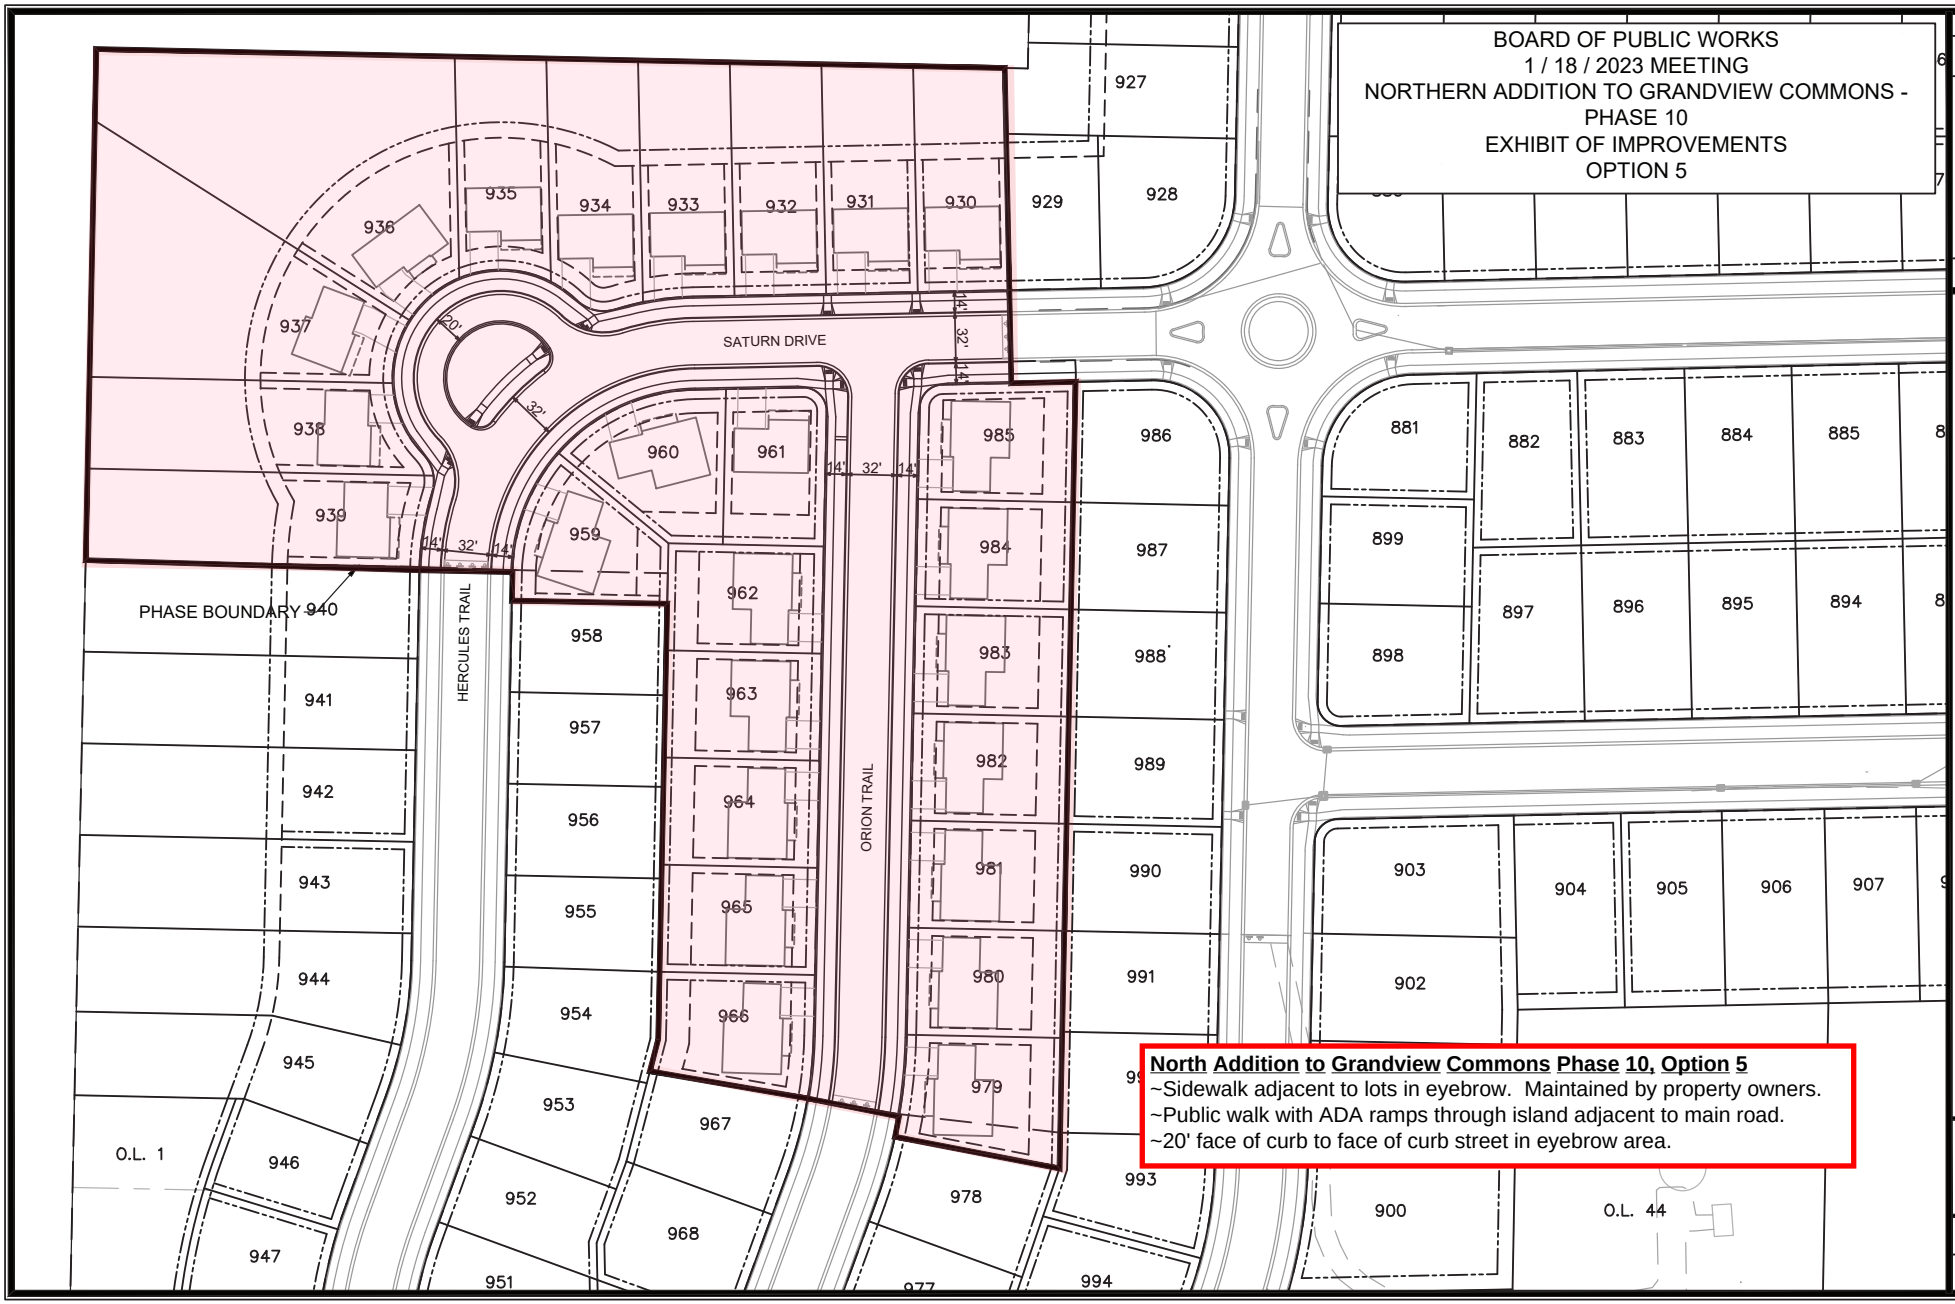

North Addition to Grandview Commons Phase 10, Option 5
~Sidewalk adjacent to lots in eyebrow. Maintained by property owners.
~Public walk with ADA ramps through island adjacent to main road.
~20' face of curb to face of curb street in eyebrow area.

MARK	REVISION	DATE	BY
--	--	--	--
--	--	--	--
--	--	--	--
--	--	--	--

Designed By: EEA | Date: 11/28/2022 8:41 AM | Scale: BPW-5

13854
MADISON, WI
CONTRACT NO: 9094

BPW EXHIBIT
NORTH ADDITION TO GRANDVIEW COMMONS PHASE 10

M:\DESIGN\Projects\13854\CAD\Streets\13854EN-StreetLinework_Option5.dwg

13854
BPW