City of Madison

Demolition

Location

4009 Birch Avenue

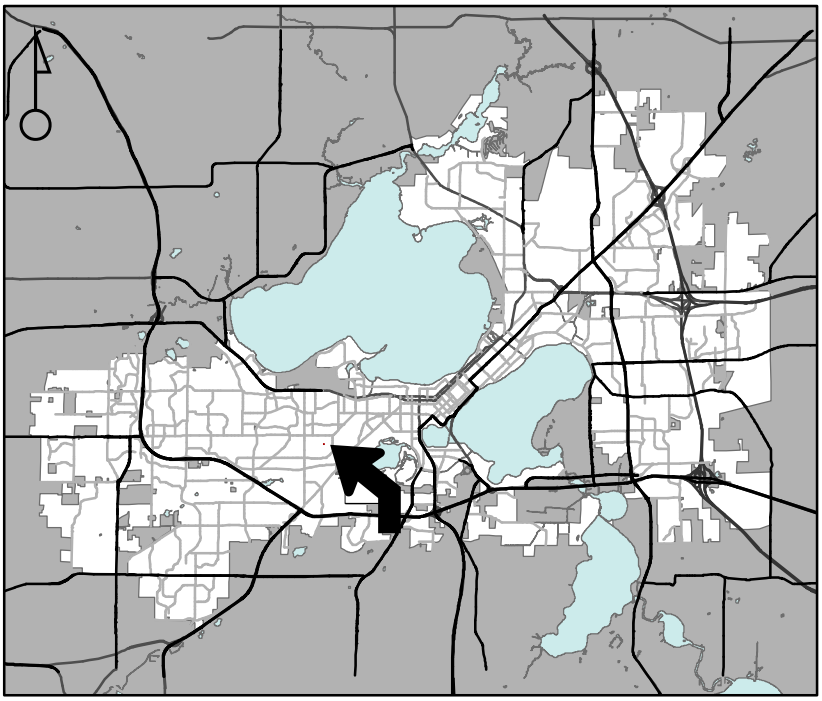

Applicant

James Kenneally
Meri Tepper, Associated Housewrights

Request

Demolish single-family residence

Public Hearing Date

Plan Commission

February 27, 2023

For Questions Contact: Colin Punt at: 243-0455 or cpunt@cityofmadison.com or City Planning at 266-4635

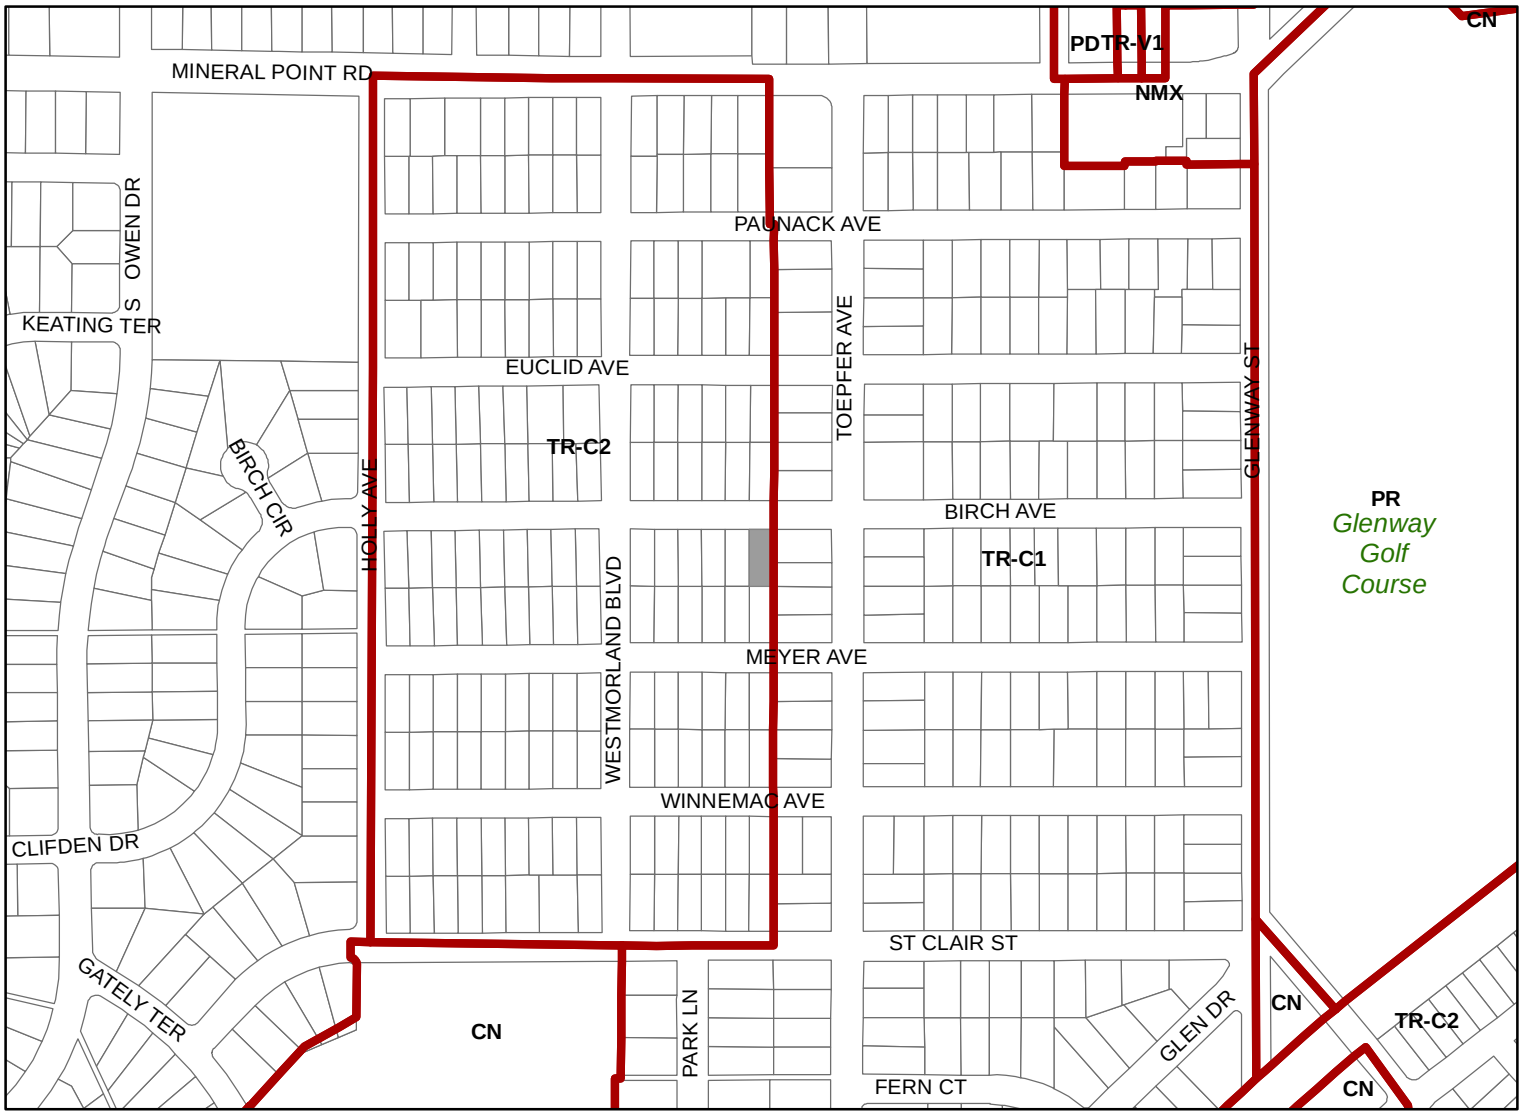

Scale : 1" = 400'

City of Madison, Planning Division : JC : Date : 1-20-23

City of Madison

4009 Birch Avenue

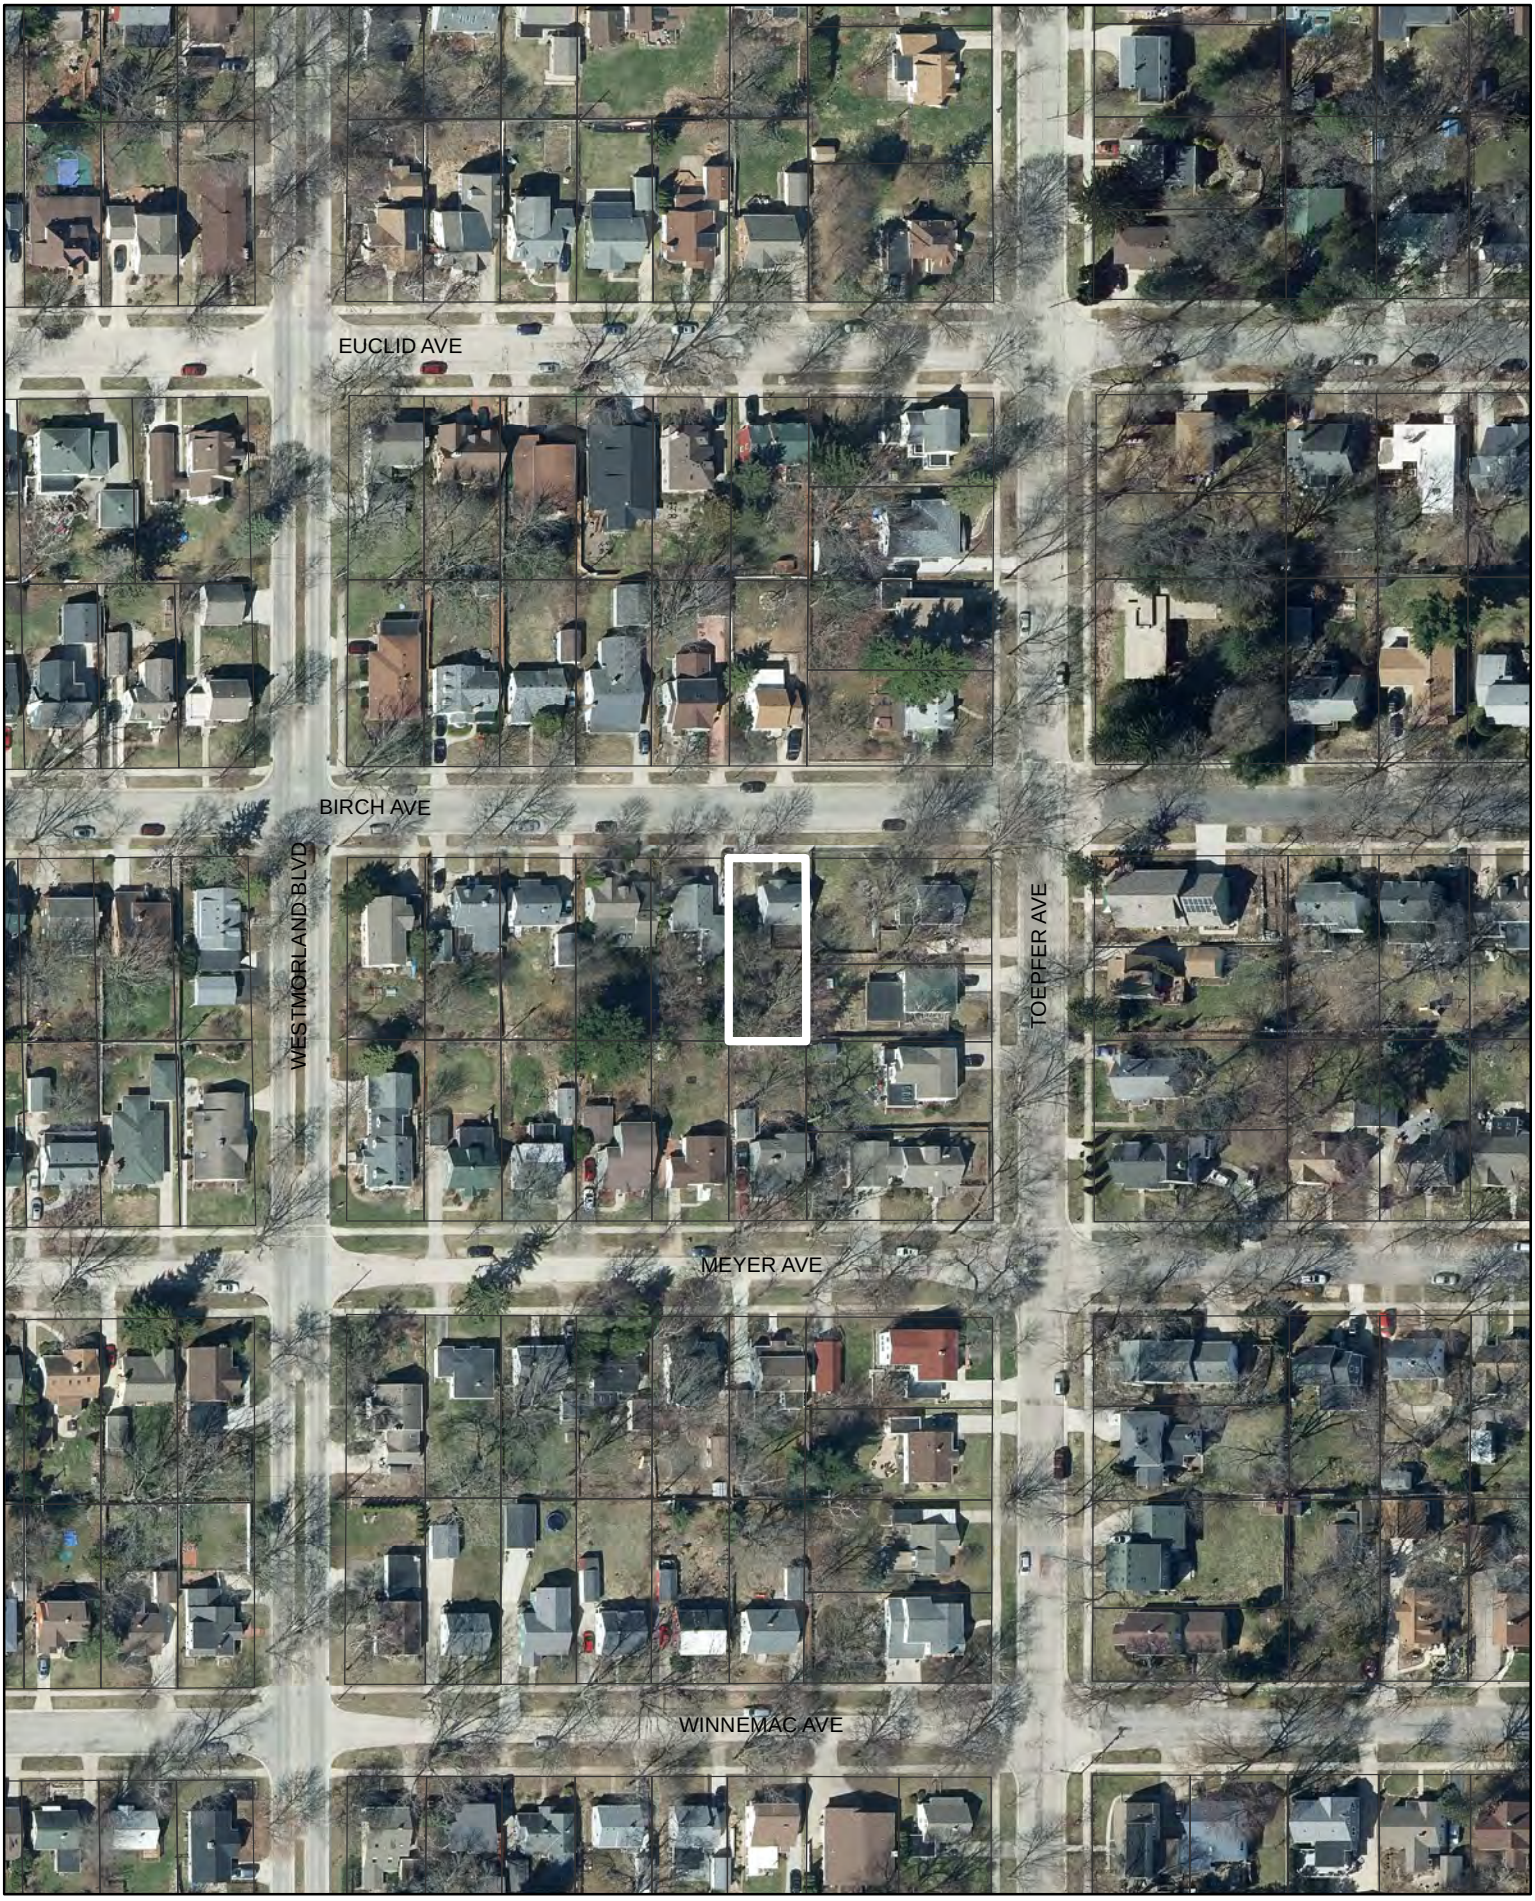

Date of Aerial Photography : Spring 2020