SANITARY SEWER REPAIRS		
PIPE DIAMETER	LENGTH (LF)	ESTIMATED COST
8"	12,591	$831,006.00
10"	275	$22,825.00
12"	2,960	$287,120.00
LATERALS	90	$29,250.00
OUTSIDE DROPS	7	$2,275.00
MISCELLAEOUS	--	$143,000.00
TOTAL	15,826	$1,315,476.00

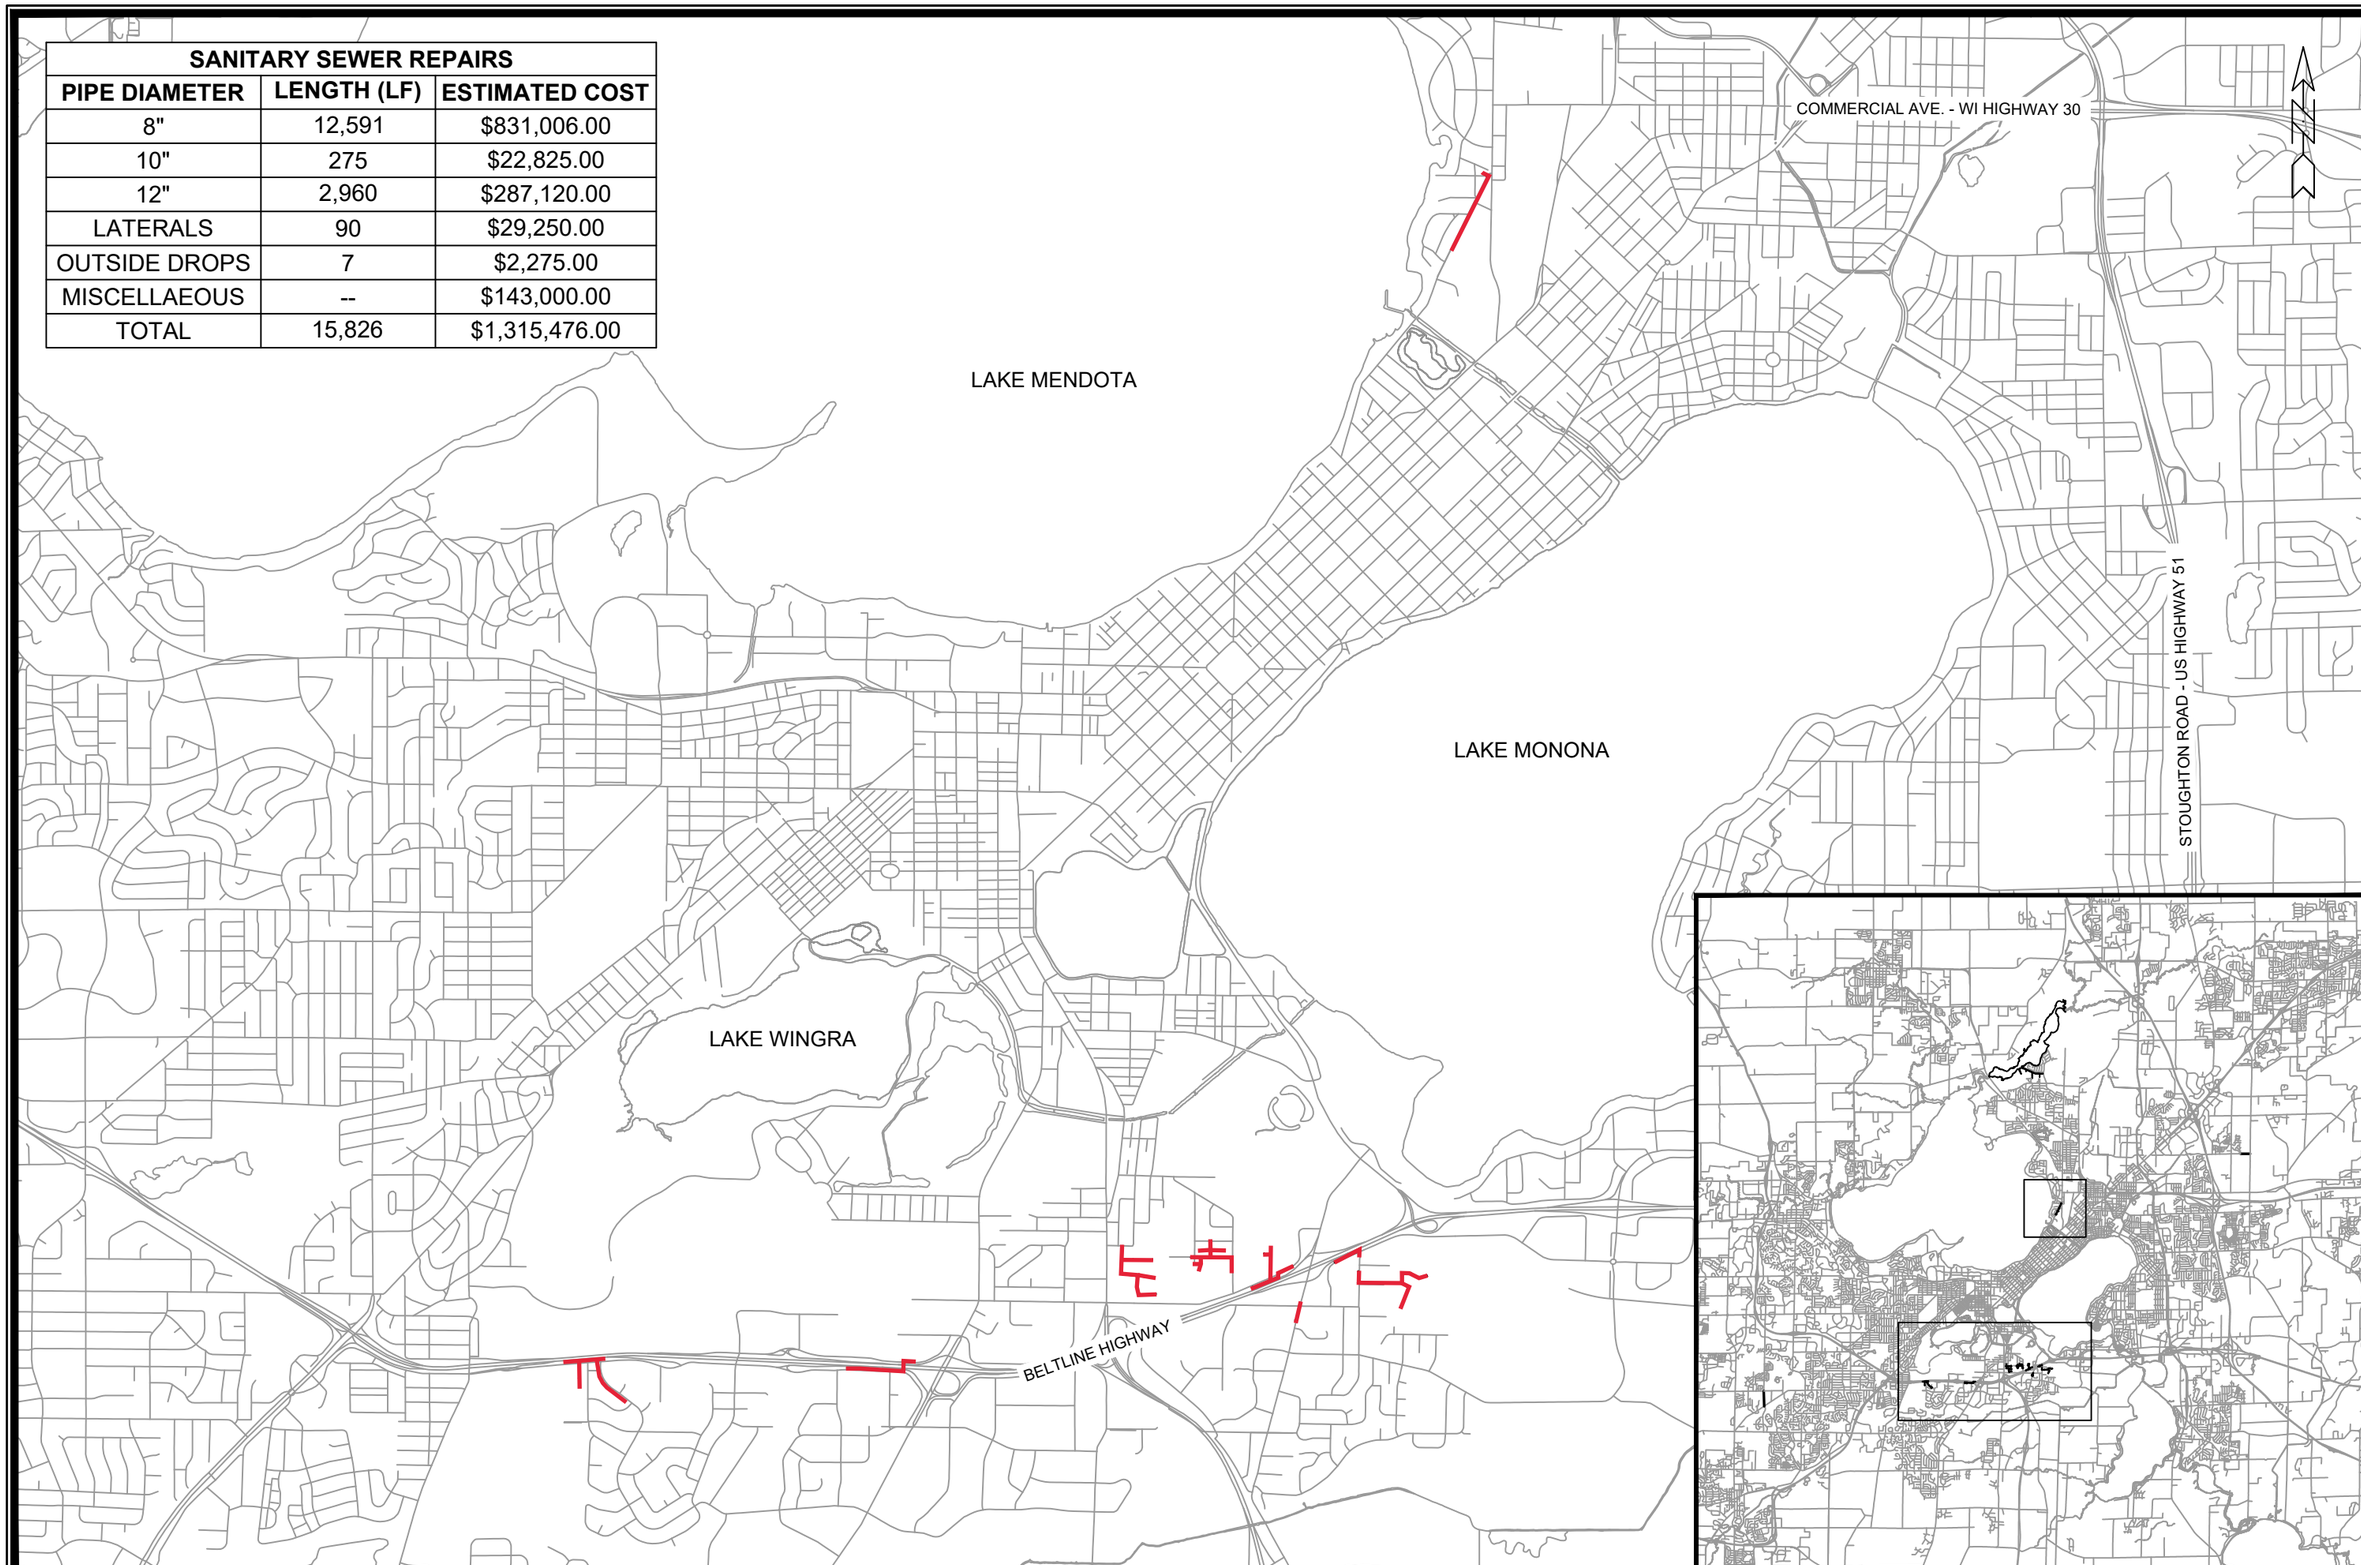

MARK	REVISION	DATE	BY
###	###	###	###
###	###	###	###
###	###	###	###
###	###	###	###

Designed By: EAC
Date: 5/26/2023 9:15 AM
Scale: NTS
M-1

14487

BPW PLAN - SANITARY SEWER REPAIRS

CIPP UV LINING REHABILITATION OF SANITARY SEWERS PHASE 2 - 2023

MADISON, WI

CONTRACT NO: 9335

F:\Encommon\Trenchless\2023 MH2MH\PHASE 2\CAD\14487 BPW Map.dwg

14487

M-1