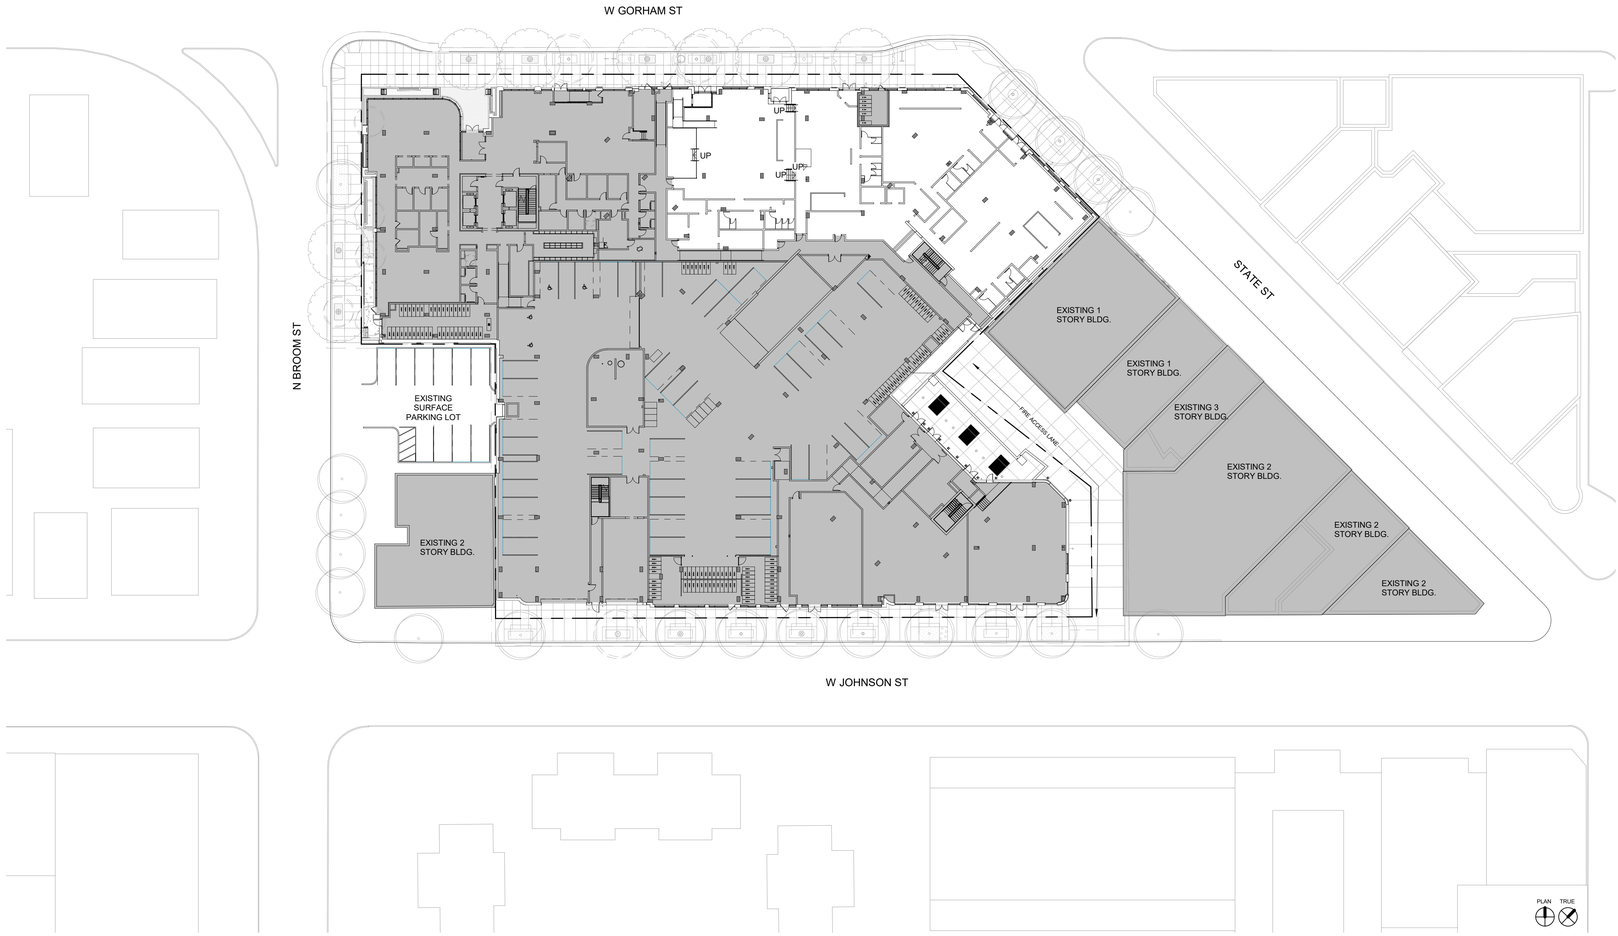

1 SITE PLAN
A1.01 1" = 30'-0"

8/7/2023 4:59:12 PM

APPROVAL STAMPS:

No.	Date	Description
	08.07.23	TENANT COORDINATION

SUBMISSIONS & REVISIONS

OWNER
HARMONIC
6027 UNIVERSITY AVE, STE 100
CEDAR FALLS, IA 50613
WWW.CORESPACES.COM

ARCHITECT
ANTUNOVICH ASSOCIATES
ARCHITECTURE · PLANNING · INTERIOR DESIGN
224 WEST HURON STREET, SUITE 7E
CHICAGO, ILLINOIS 60610
WWW.ANTUNOVICH.COM

INTERIOR DESIGNER

STRUCTURAL ENGINEER

MECHANICAL ENGINEER
NAMI
4401 STATE ROAD 19
WINDSOR, WISCONSIN 53598
PHONE: MAIN: 608.842.3900

ELECTRICAL ENGINEER
NEXT ELECTRIC
4009 FELLAND ROAD, SUITE 106
MADISON, WISCONSIN 53718
PHONE: 262.506.3200

PLUMBING ENGINEER
IXOM
2801 SYENE ROAD
MADISON, WISCONSIN 53713
PHONE: 608.308.1901

FIRE PROTECTION
AHERN
855 MORRIS STREET
FOND DU LAC, WISCONSIN 54935
PHONE: 866.245.1469

CIVIL ENGINEER

LANDSCAPE ARCHITECT

GENERAL CONTRACTOR
Findorff
BUILDING & BEYOND
300 SOUTH BEDFORD STREET
MADISON, WISCONSIN 53703
PHONE: MAIN: 608.257.5321

PROJECT
HHG
MADISON
636 STATE STREET
MADISON, WI

DRAWING TITLE
SITE PLAN

SEAL

DATE: 06/26/23
DRAWN BY:
CHECKED BY:
PROJECT NO:

DRAWING NO:
A1.01

COPYRIGHT 2021

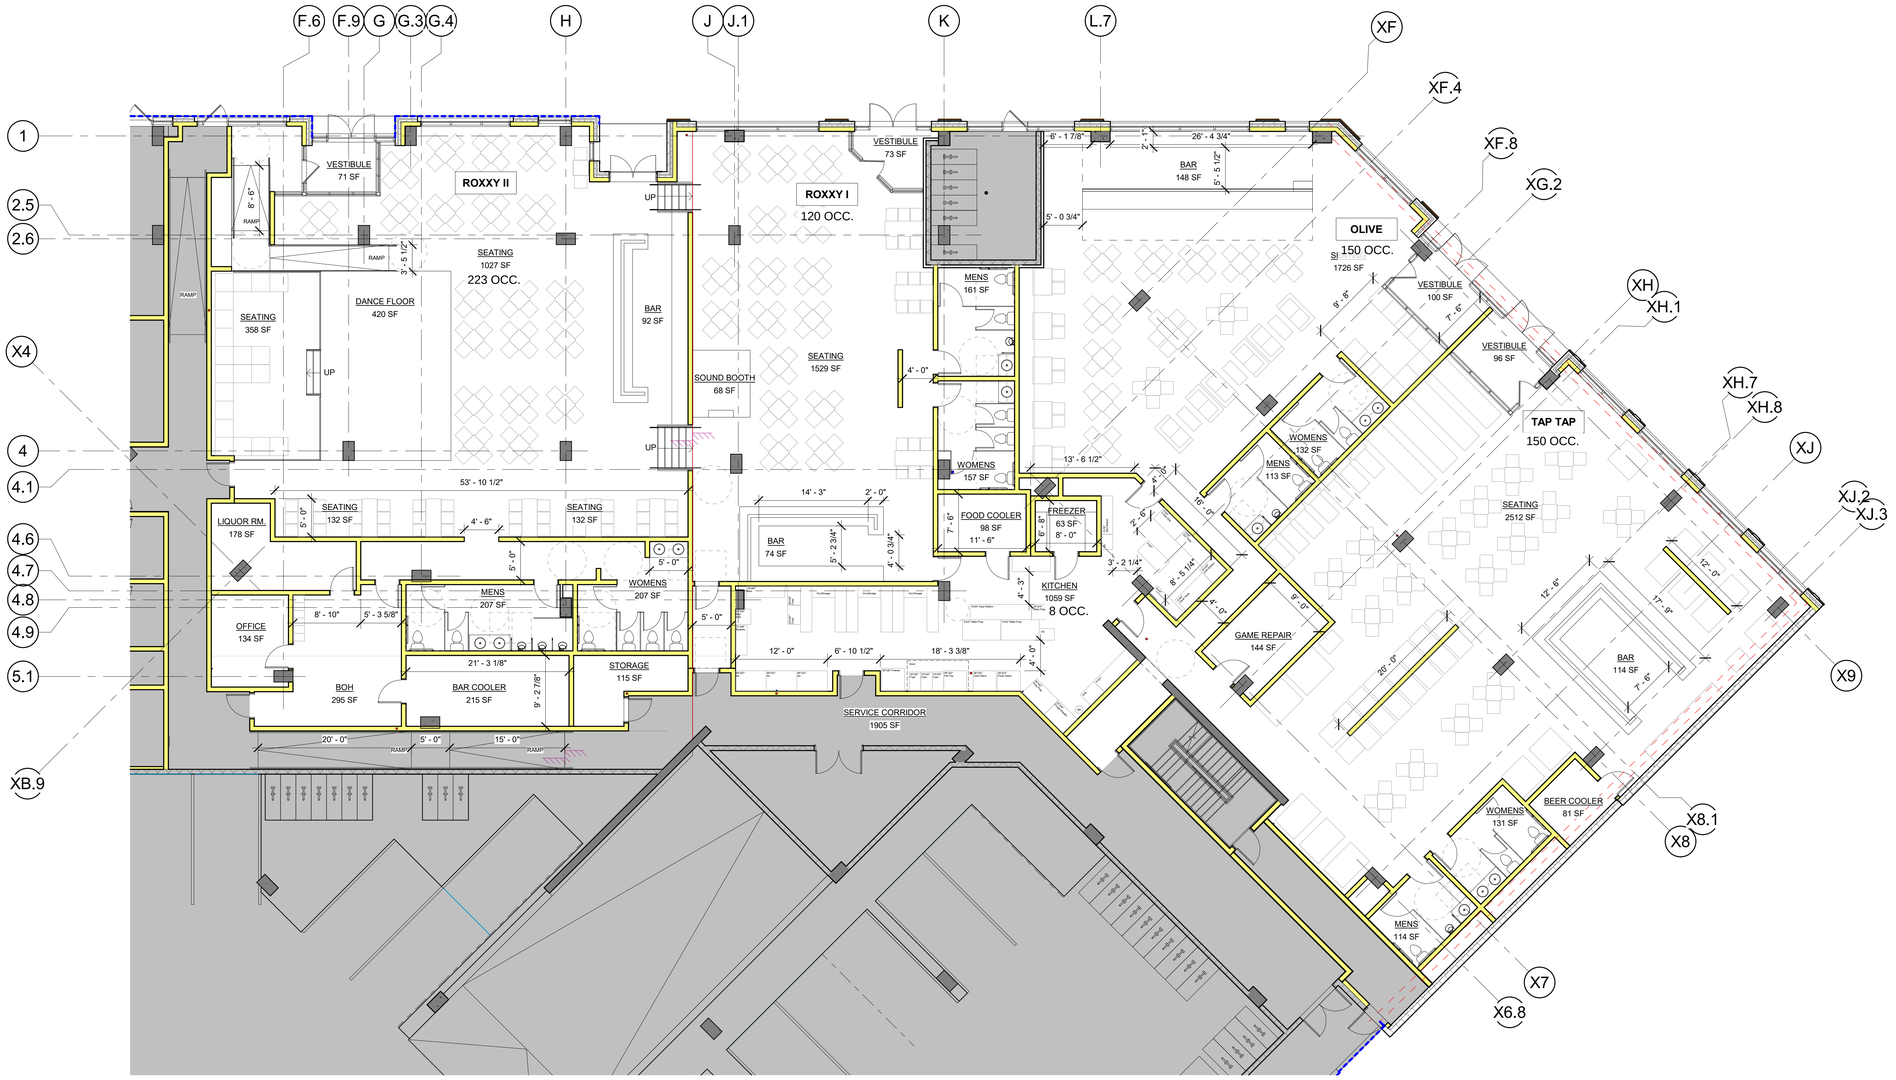

1 LEVEL 1
A2.01 1/8" = 1'-0"

APPROVAL STAMPS:

No.	Date	Description
	07.21.23	Progress Print

SUBMISSIONS & REVISIONS

OWNER
HARMONIC
6027 UNIVERSITY AVE, STE 100
CEDAR FALLS, IA 50613
WWW.CORESPACES.COM

ARCHITECT
ANTUNOVICH ASSOCIATES
ARCHITECTURE · PLANNING · INTERIOR DESIGN
224 WEST HURON STREET, SUITE 7E
CHICAGO, ILLINOIS 60610
WWW.ANTUNOVICH.COM

INTERIOR DESIGNER

STRUCTURAL ENGINEER

MECHANICAL ENGINEER
NAMI
COMFORT SYSTEMS USA
4401 STATE ROAD 19
WINDSOR, WISCONSIN 53598
PHONE: MAIN: 608.842.3900

ELECTRICAL ENGINEER
NEXT
4009 FELLAND ROAD, SUITE 106
MADISON, WISCONSIN 53718
PHONE: 262.506.3200

PLUMBING ENGINEER
2801 SYENE ROAD
MADISON, WISCONSIN 53713
PHONE: 608.308.1901

FIRE PROTECTION
855 MORRIS STREET
FOND DU LAC, WISCONSIN 54935
PHONE: 866.245.1469

CIVIL ENGINEER

LANDSCAPE ARCHITECT

GENERAL CONTRACTOR
Findorff
BUILDING & BEYOND
300 SOUTH BEDFORD STREET
MADISON, WISCONSIN 53703
PHONE: MAIN: 608.257.5321

PROJECT
HHG
MADISON
636 STATE STREET
MADISON, WI

DRAWING TITLE
LEVEL 01
CONSTRUCTION
PLAN

SEAL

DATE: 06/22/23
DRAWN BY:
CHECKED BY:
PROJECT NO:

DRAWING NO:
A2.01

COPYRIGHT 2021

7/21/2023 5:14:51 PM

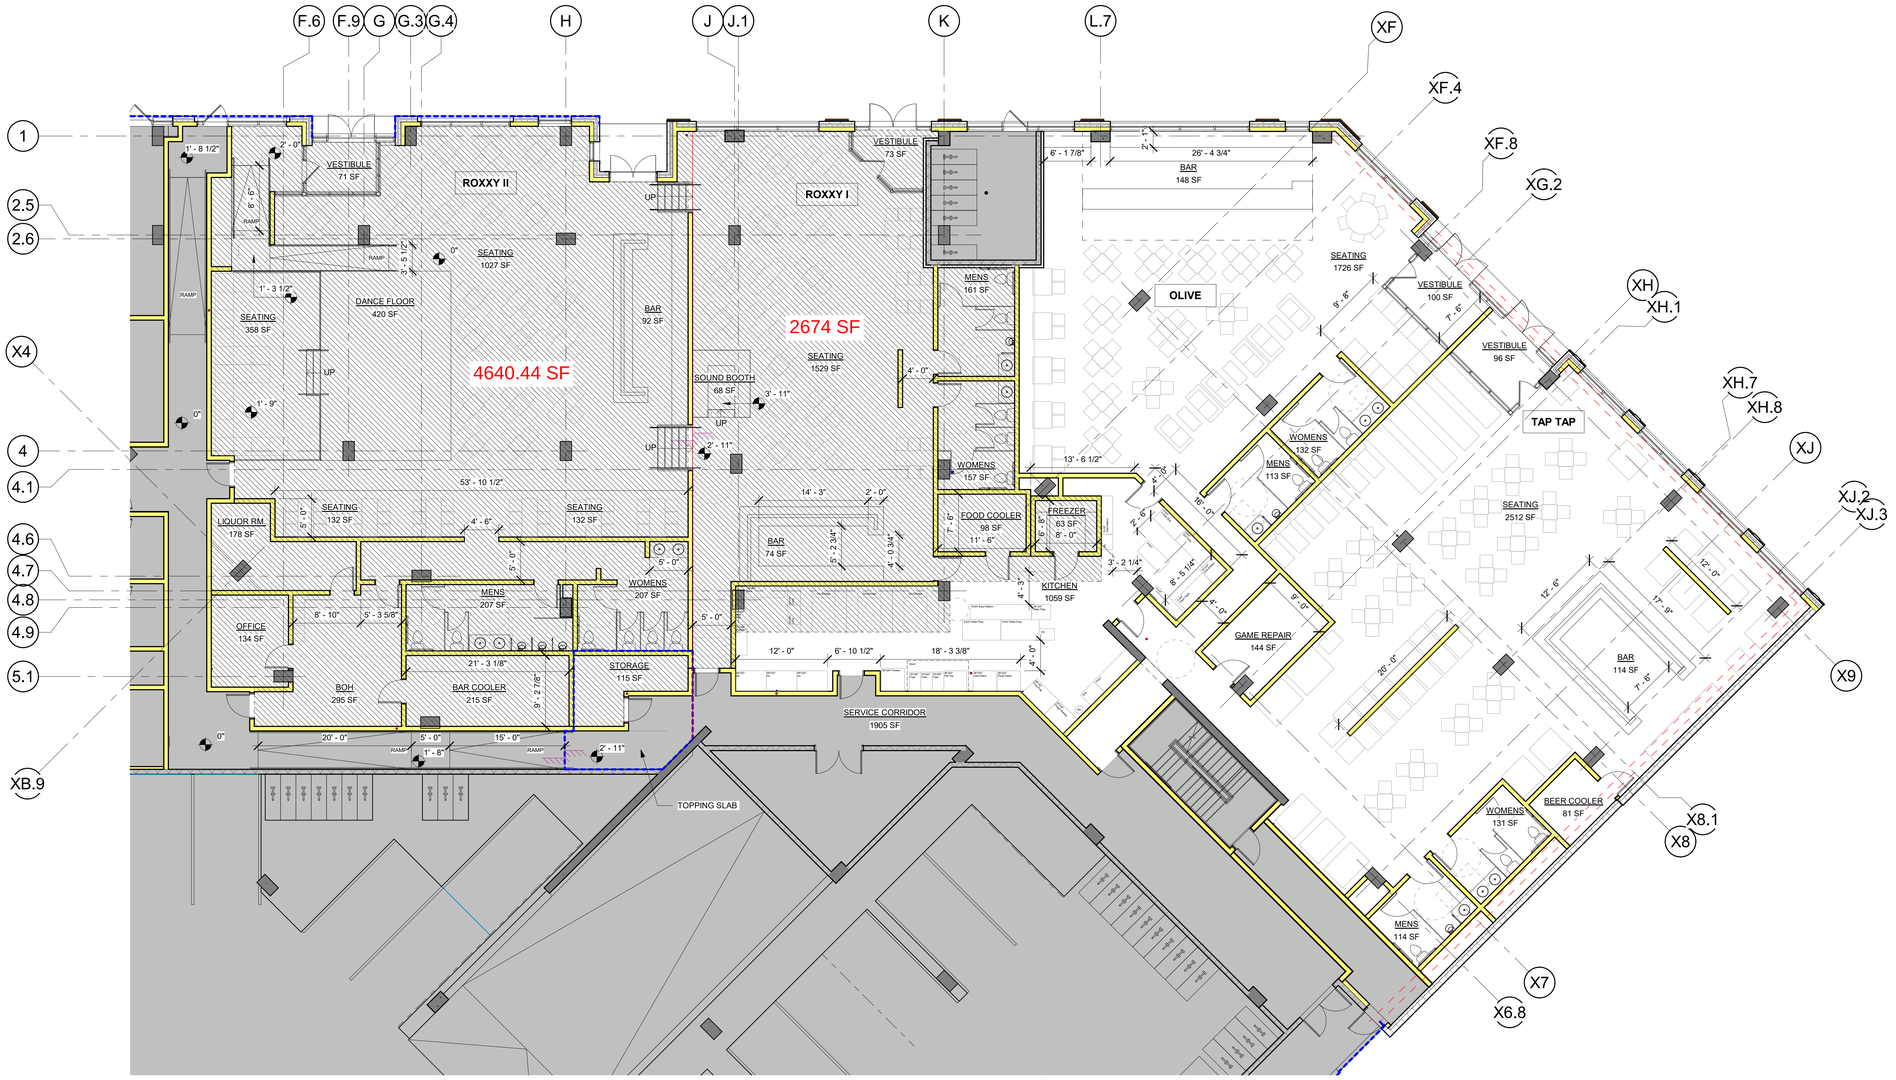

APPROVAL STAMPS:

No.	Date	Description
		SUBMISSIONS & REVISIONS

OWNER

HARMONIC

6027 UNIVERSITY AVE, STE 100
CEDAR FALLS, IA 50613
WWW.CORESPACES.COM

ARCHITECT

ANTUNOVICH ASSOCIATES
ARCHITECTURE PLANNING INTERIOR DESIGN
224 WEST HURON STREET, SUITE 7E
CHICAGO, ILLINOIS 60610
WWW.ANTUNOVICH.COM

INTERIOR DESIGNER

STRUCTURAL ENGINEER

MECHANICAL ENGINEER

NAMI
COMFORT SYSTEMS USA
4401 STATE ROAD 19
WINDSOR, WISCONSIN 53598
PHONE: MAIN: 608.842.3900

ELECTRICAL ENGINEER

NEXT
4009 FELLAND ROAD, SUITE 106
MADISON, WISCONSIN 53718
PHONE: 262.506.3200

PLUMBING ENGINEER

2801 SYENE ROAD
MADISON, WISCONSIN 53713
PHONE: 608.308.1901

FIRE PROTECTION

855 MORRIS STREET
FOND DU LAC, WISCONSIN 54935
PHONE: 866.245.1469

CIVIL ENGINEER

LANDSCAPE ARCHITECT

GENERAL CONTRACTOR

Findorff
BUILDING & BEYOND
300 SOUTH BEDFORD STREET
MADISON, WISCONSIN 53703
PHONE: MAIN: 608.257.5321

PROJECT

HHG MADISON

636 STATE STREET
MADISON, WI

DRAWING TITLE

LEVEL 01 CONSTRUCTION PLAN

SEAL

DATE: 06/22/23
DRAWN BY:
CHECKED BY:
PROJECT NO:

DRAWING NO:

A2.01

COPYRIGHT 2021

8/4/2023 11:02:46 AM