City of Madison

Conditional Use

Location
9503 Elderberry Road
354 Bear Claw Way

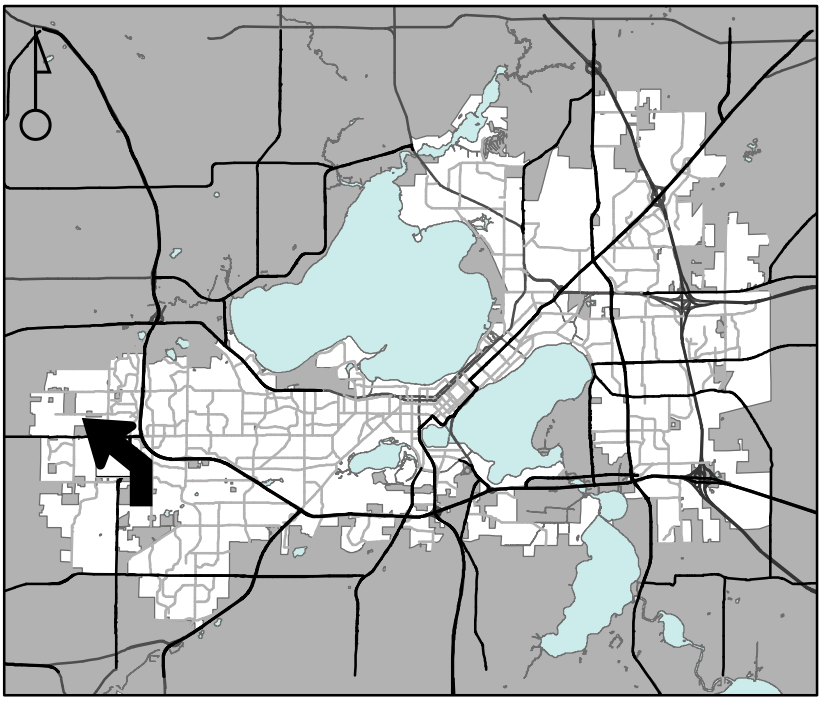

Applicant
Ryan McMurtrie, United Financial Group, Inc.
Kevin Burow, Knothe & Bruce Architects, LLC
Paragon Place at Bear Claw Way II, LLC

Request
Construct four-story, 162-unit apartment building on Lot 2, Paragon Place Addn. 1

Public Hearing Dates
Plan Commission
November 13, 2023

For Questions Contact: Lisa McNabola at: 243-0554 or lmcnabola@cityofmadison.com or City Planning at 266-4635

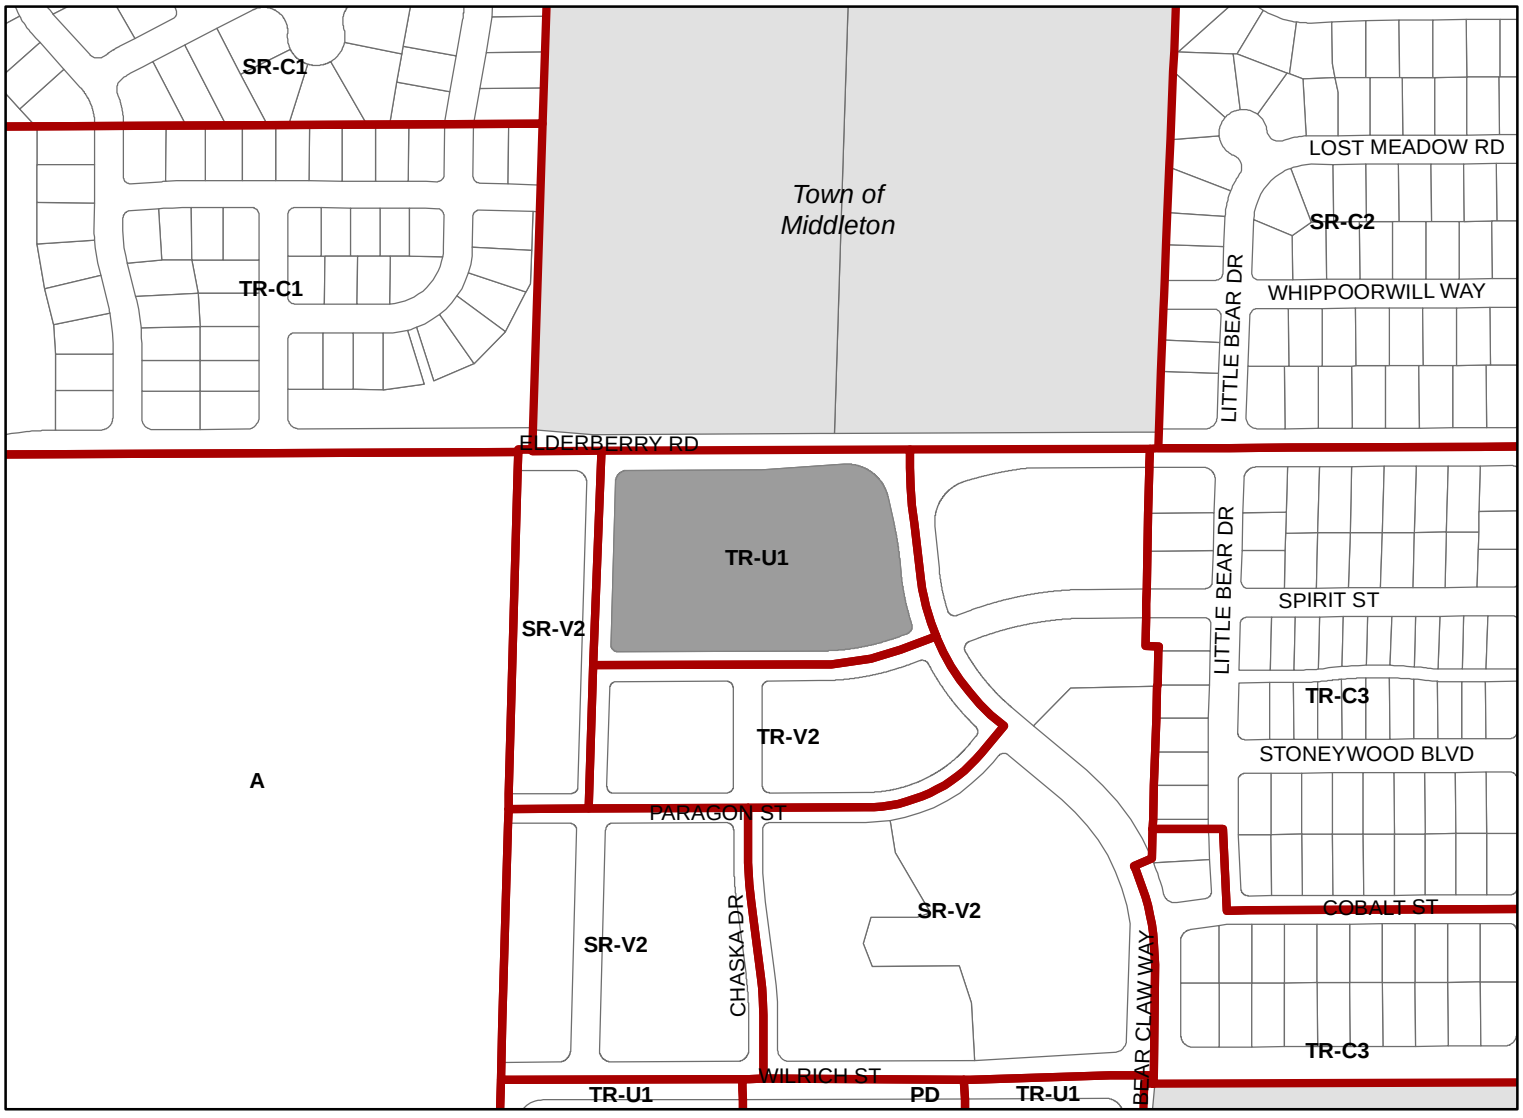

Scale: 1"= 400'

City of Madison, Planning Division : JC : Date : 10-9-23

City of Madison

9503 Elderberry Road / 354 Bear Claw Way

Date of Aerial Photography : Spring 2022