City of Madison

Conditional Use

Location

2927 E Washington Avenue

Project Name

Minocqua Brewing Company Tasting Room

Applicant

Kirk Bangstad, Minocqua Brewing Company
Christopher Naumann,
Christopher Max Design and Development
M&N Properties, LLC

Request

Allow tasting room for brewery

Public Hearing Date
Plan Commission

November 13, 2023

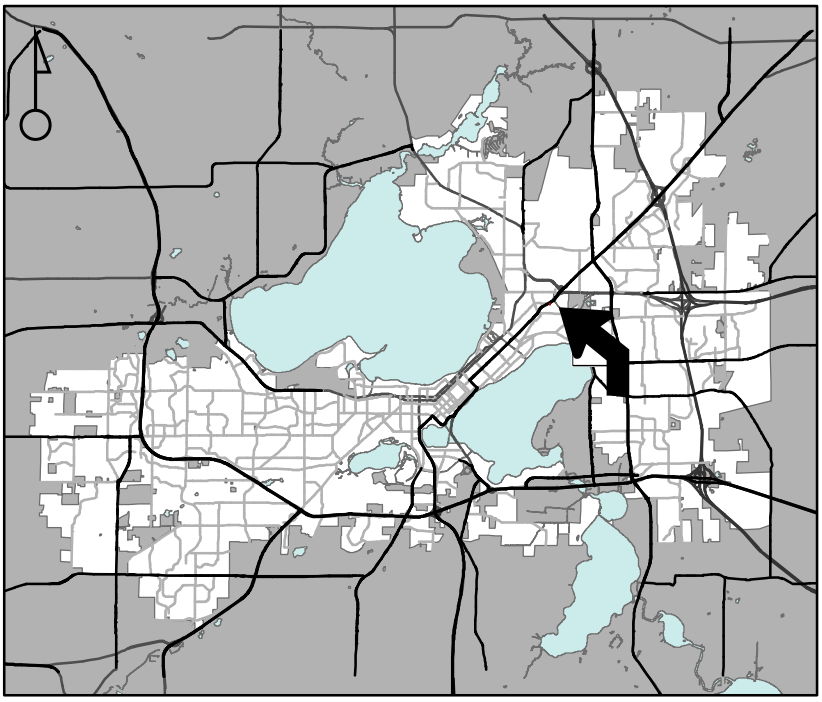

For Questions Contact: Chris Wells at: 261-9135 or cwells@cityofmadison.com or City Planning at 266-4635

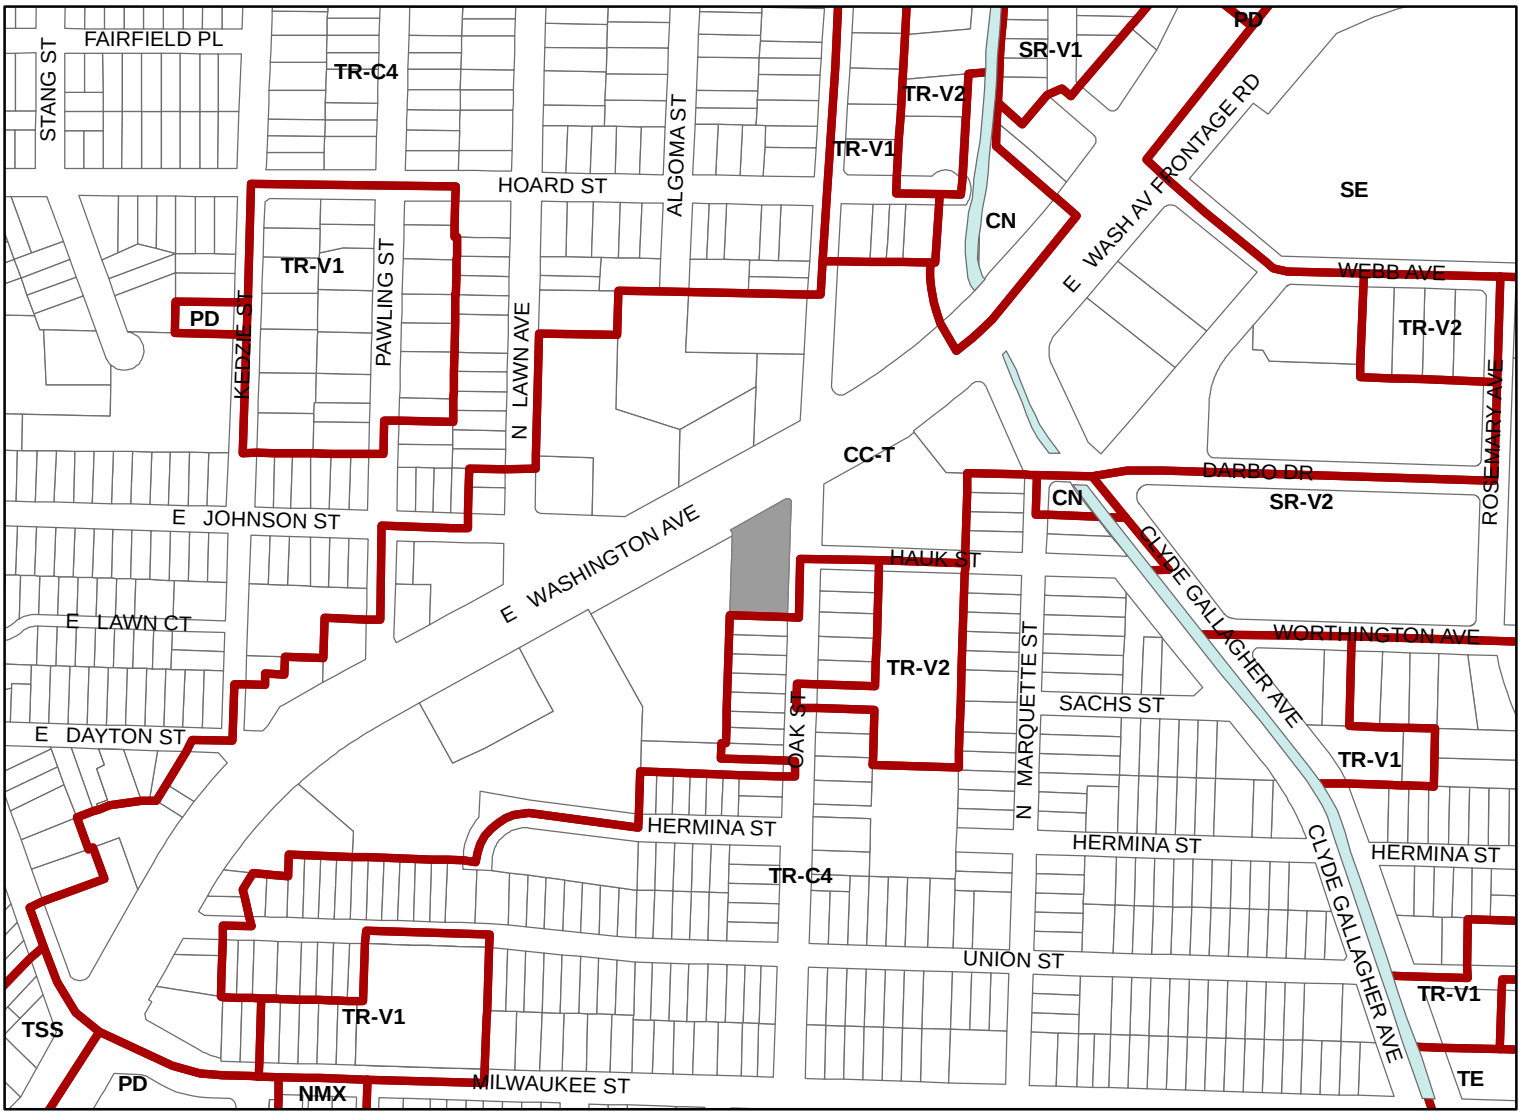

Scale: 1"= 400'

City of Madison, Planning Division : JC : Date : 10-9-23

City of Madison

2927 E Washington Avenue

Date of Aerial Photography : Spring 2022