City of Madison

Demolition

Location
6402 Femrite Drive

Project Name
Second Harvest Redevelopment

Applicant
Michelle Orge, Second Harvest Foodbank of Southern Wisconsin, Inc.
Joseph Bartol, Stroud, Willink & Howard LLC

Request
Demolish single-family residence

Public Hearing Date
Plan Commission
January 22, 2024

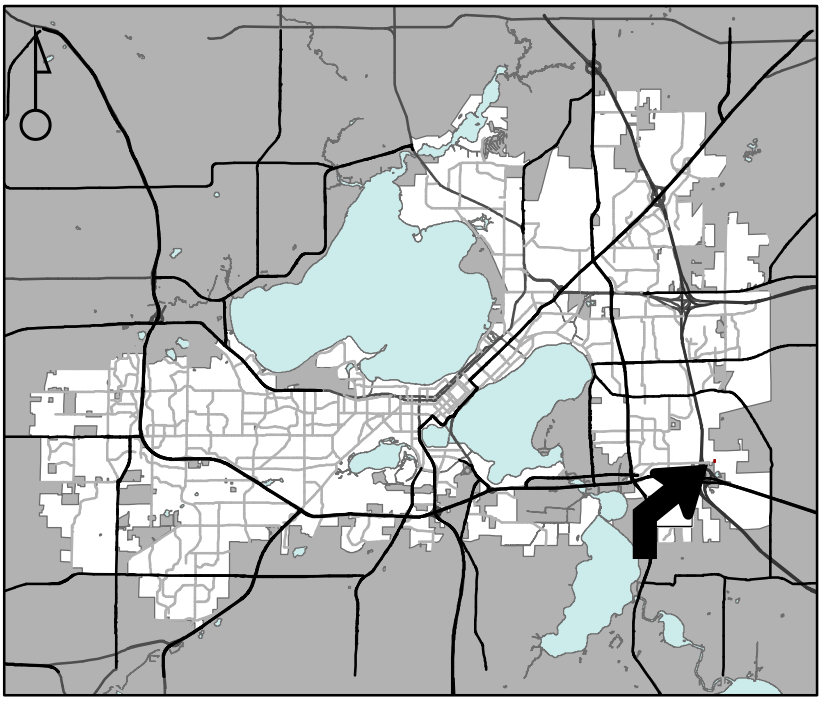

For Questions Contact: Chris Wells at: 261-9135 or cwells@cityofmadison.com or City Planning at 266-4635

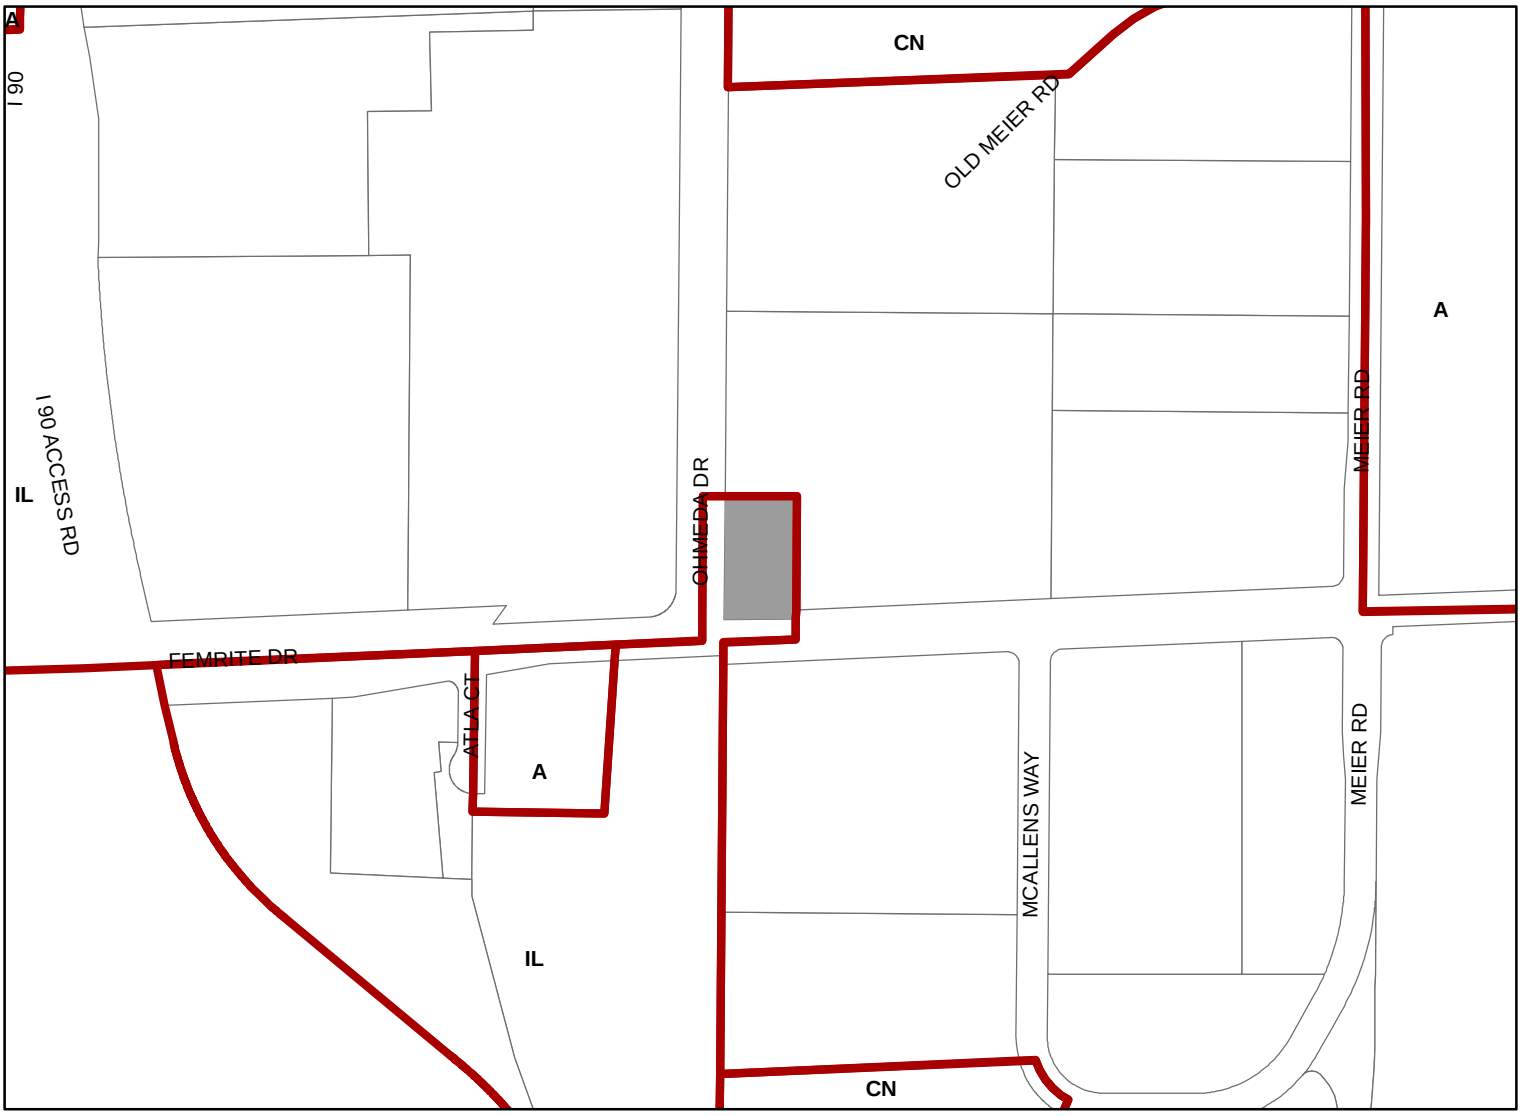

Scale : 1" = 400'

City of Madison, Planning Division : JC : Date : 12-15-23

City of Madison

6402 Femrite Drive

Date of Aerial Photography : Spring 2022