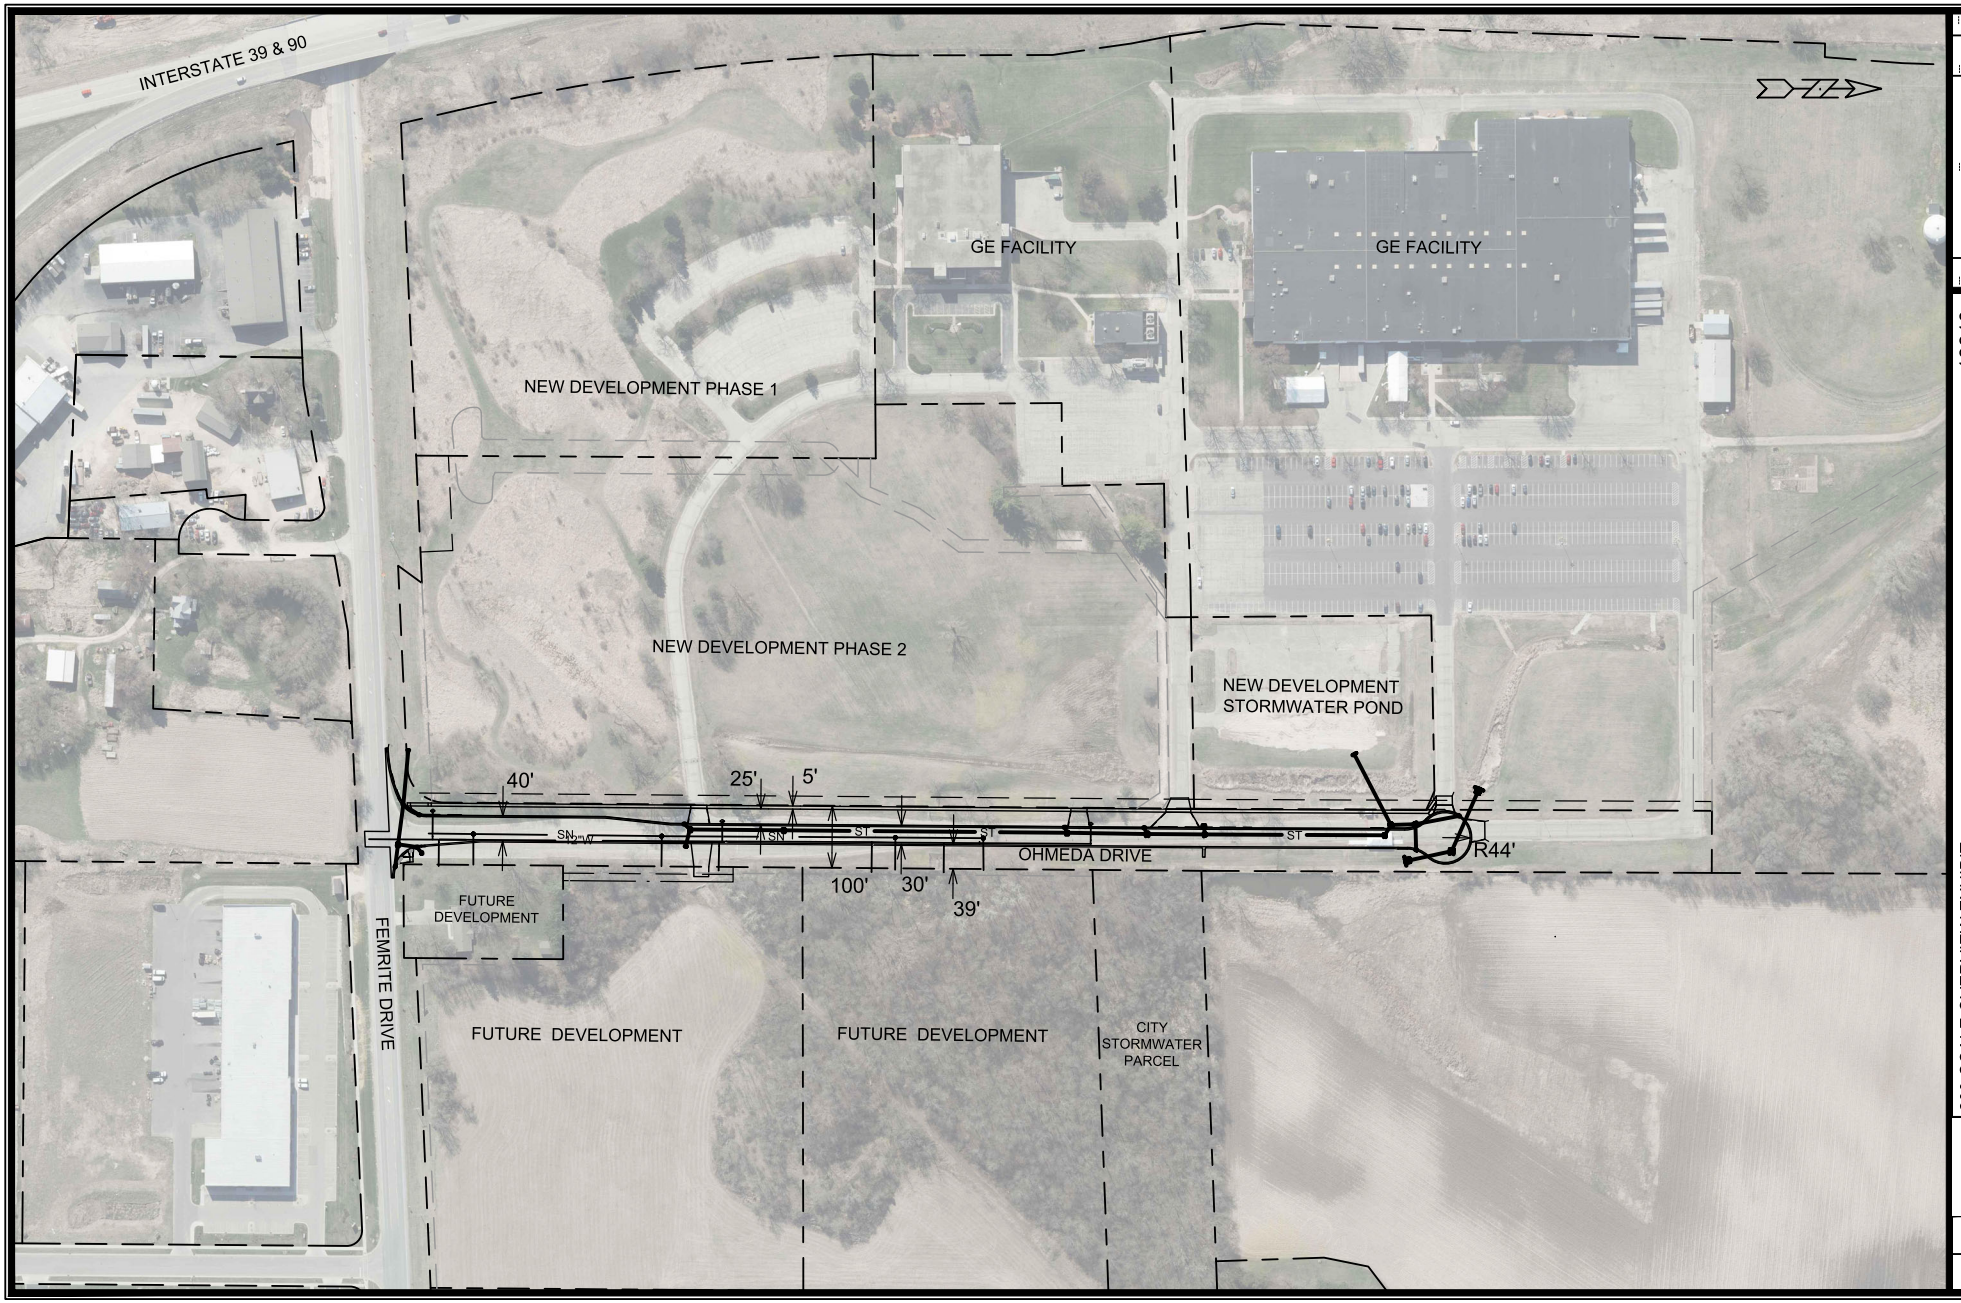

200-SCALE OVERVIEW EXHIBIT

OHMEDA DRIVE RECONSTRUCTION

MADISON, WI

CONTRACT NO: 9362

M:\DESIGN\Projects\13810\CAD\Streets\13810EN-OverviewExhibit.dwg

MARK	REVISION	DATE	BY
---	---	---	---
---	---	---	---
---	---	---	---
---	---	---	---
---	---	---	---

Designed By: AJZ | Date: 1/25/2024 9:11 AM | Scale: 1" = 200'

13810

13810