SITE LOCATOR MAP

PORCHLIGHT REDEVELOPMENT
4 S BLAIR ST., MADISON

knothe•bruce ARCHITECTS

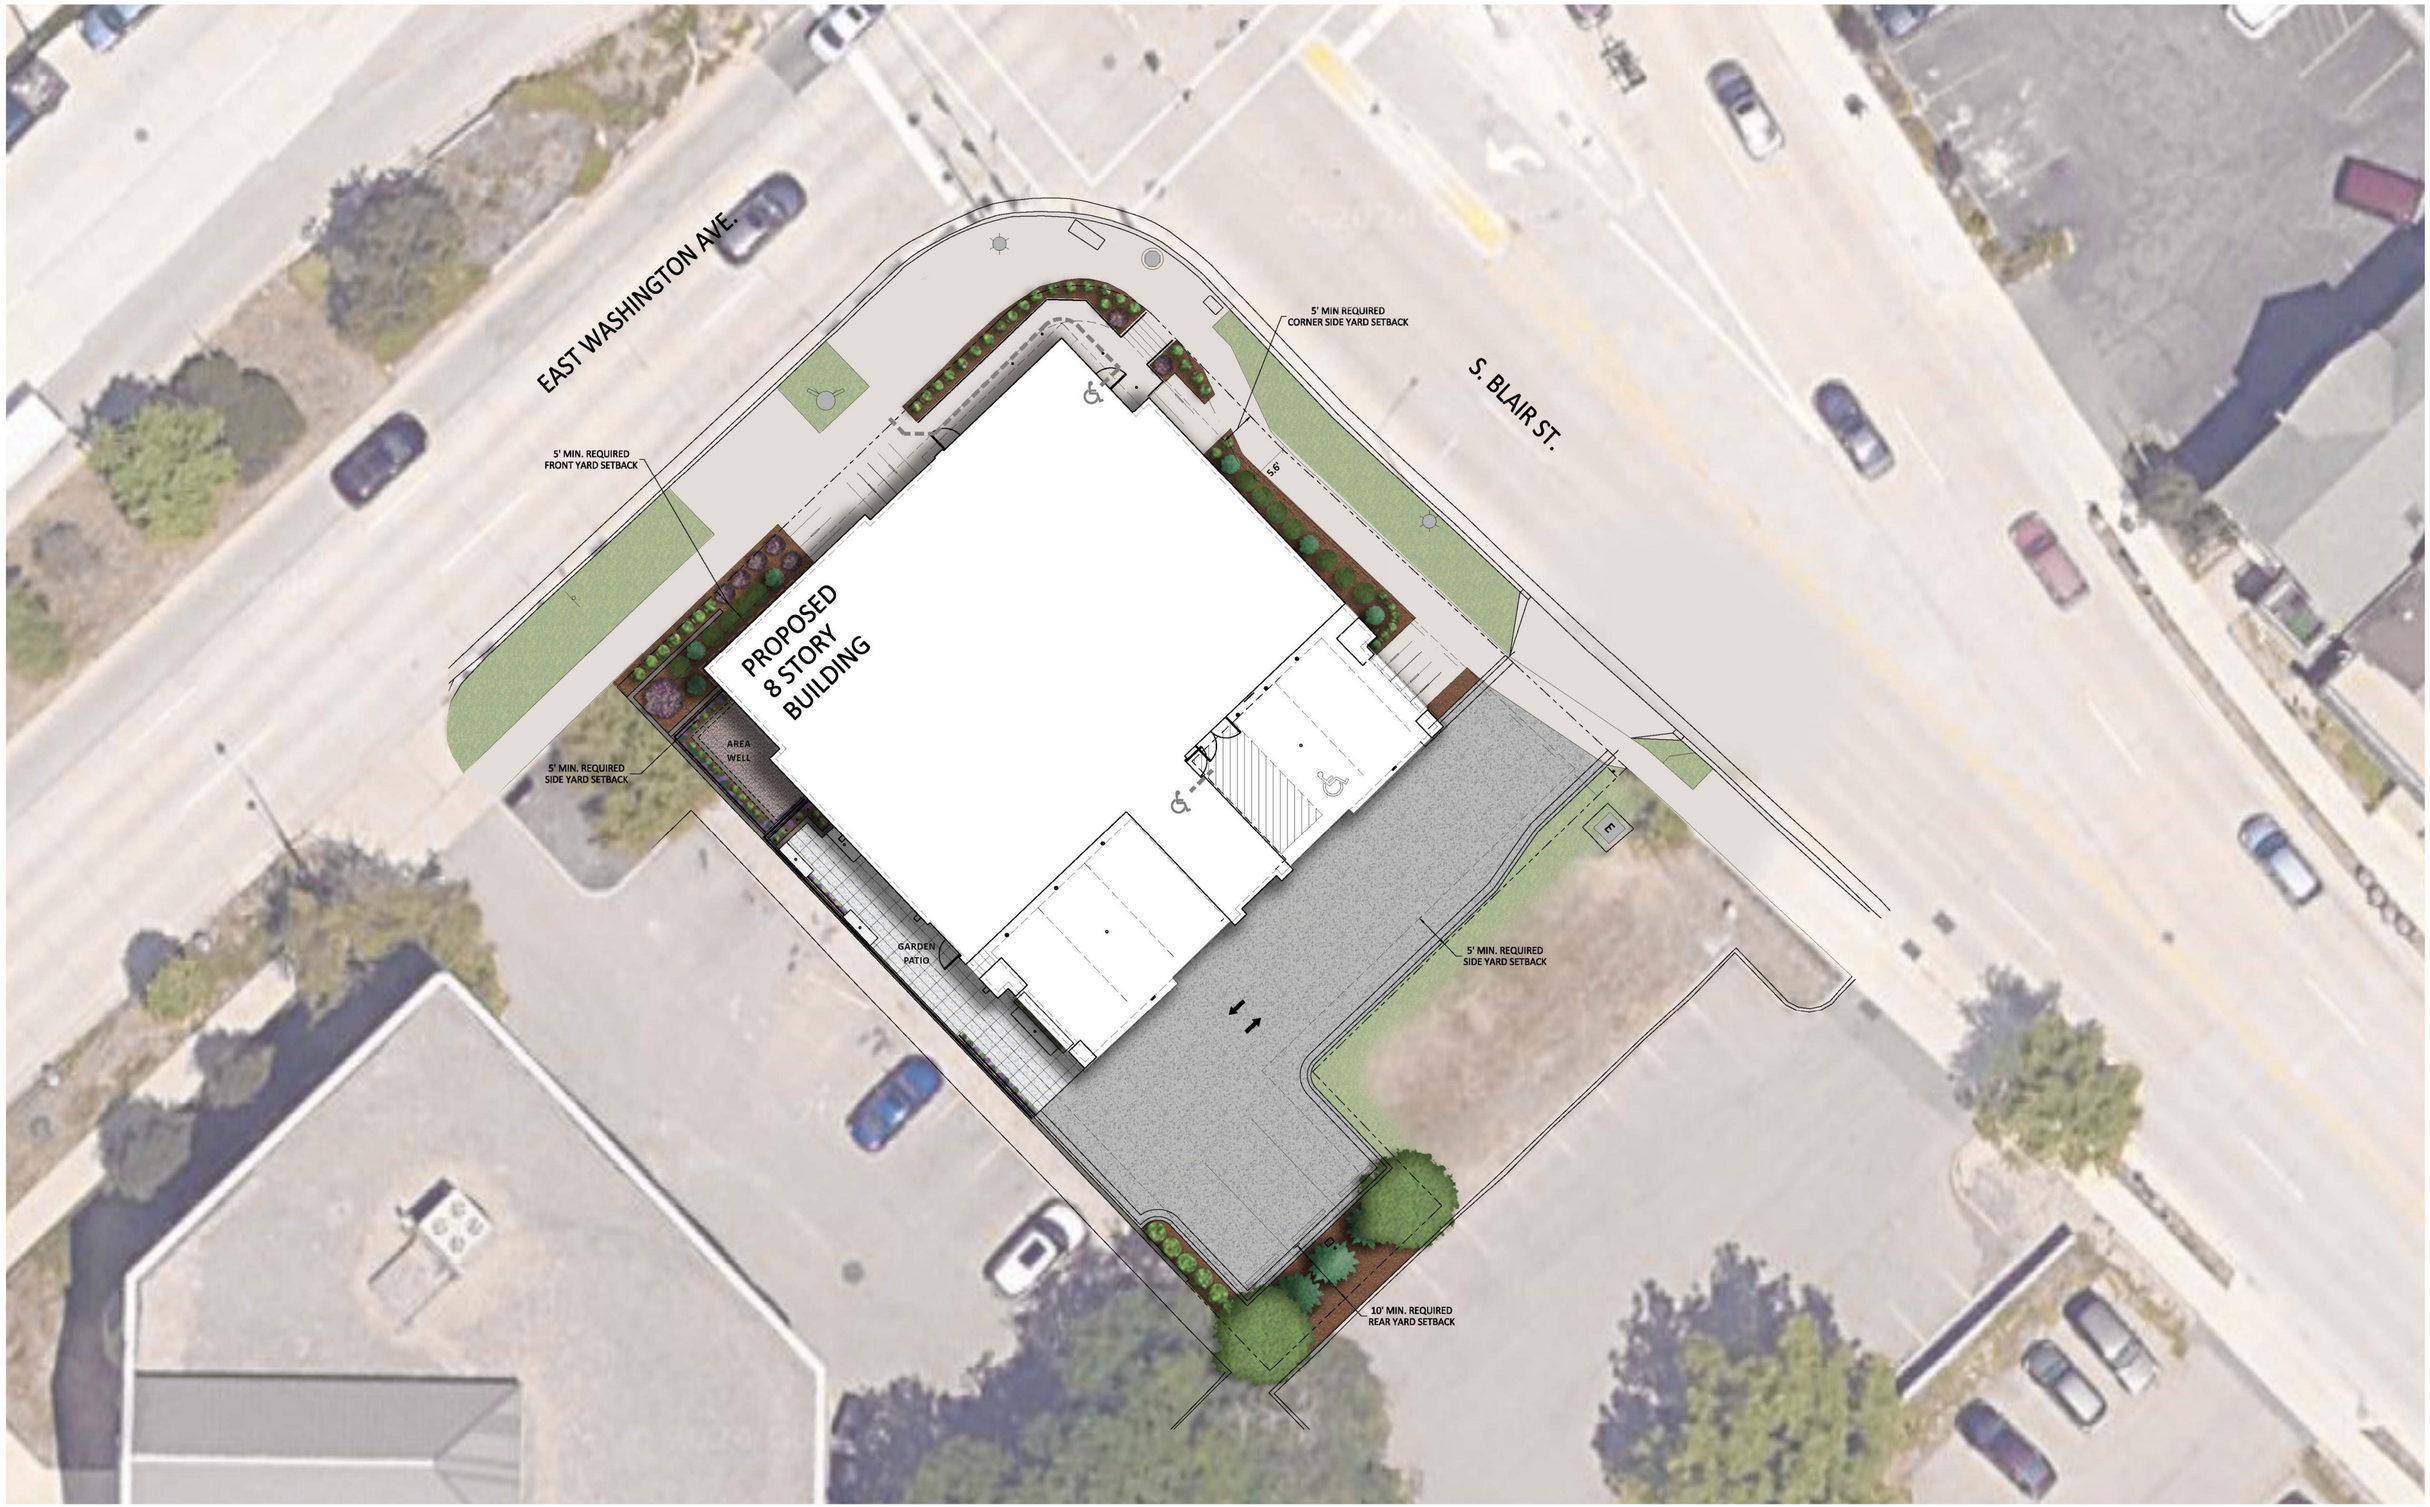

0 10' 20' 40'
GRAPHIC SCALE

SITE PLAN

PORCHLIGHT REDEVELOPMENT
4 S. BLAIR ST. MADISON, WI
UDC FINAL PRESENTATION | 2024.08.14 | 2379

knothe•bruce ARCHITECTS

L-SHAPED LED BENCH

RAISED PLANTER w/ VINE TRELLIS

GARDEN RENDER VIEW

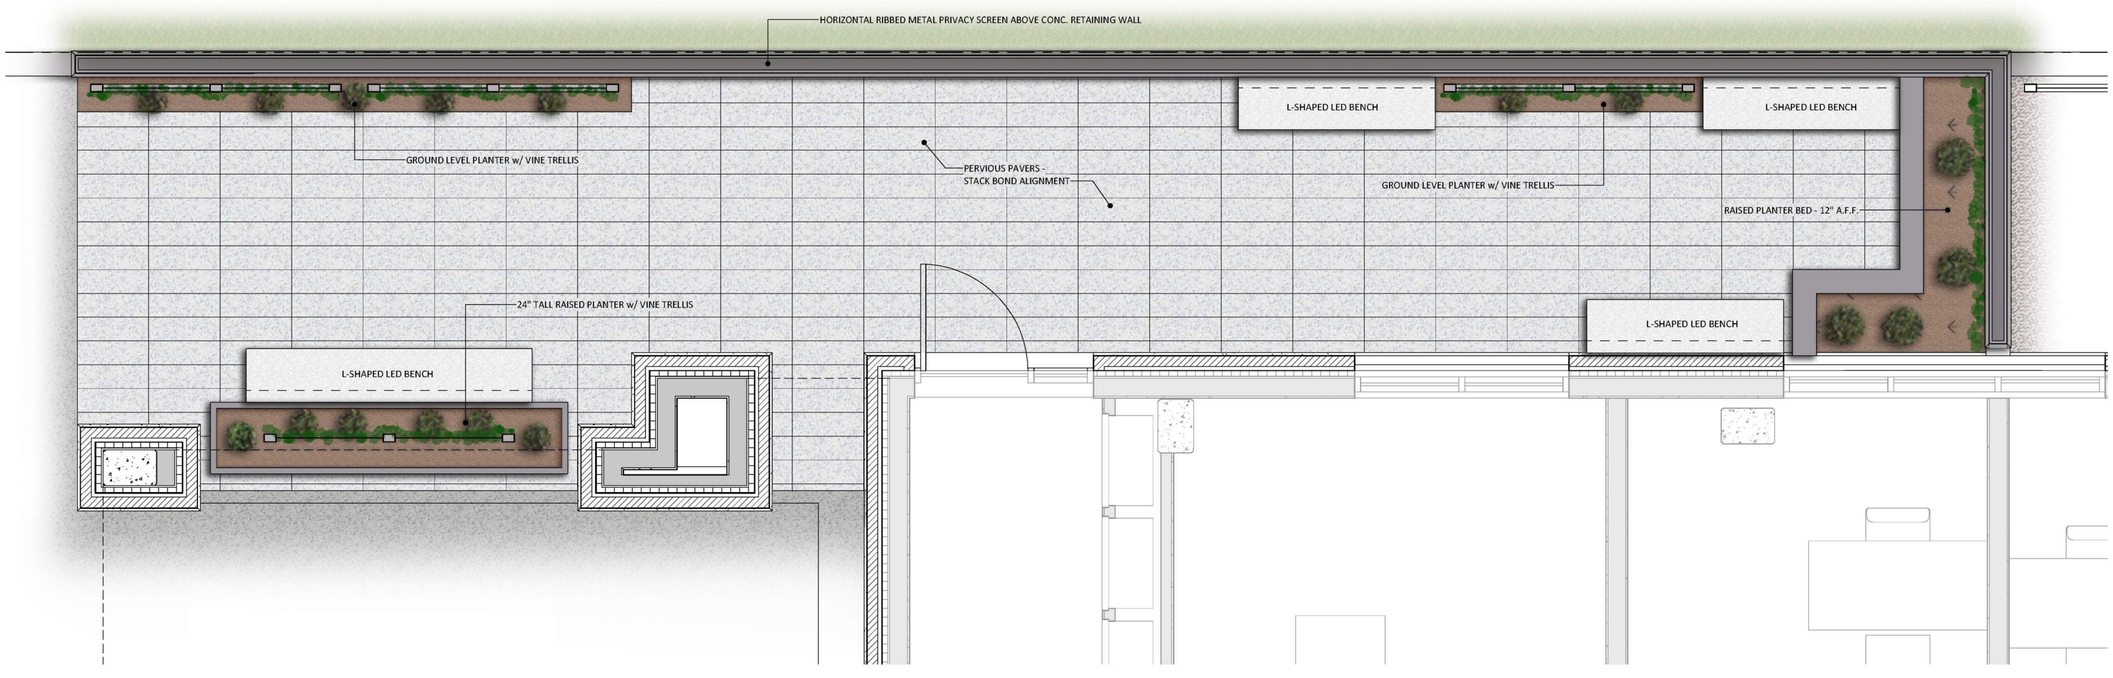

0 1' 2' 4' 8'

GRAPHIC SCALE

Garden Patio

PORCHLIGHT REDEVELOPMENT

4 S. BLAIR ST. MADISON, WI

knothe • bruce ARCHITECTS

PREVIOUS LAYOUT

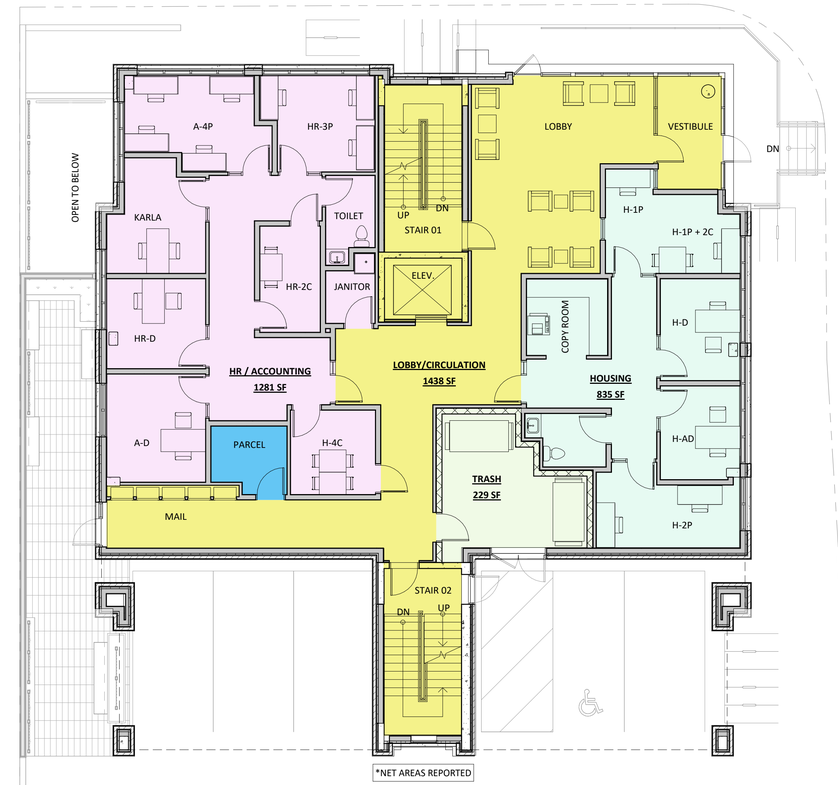

CURRENT LAYOUT

REVISED FLOOR PLANS

PORCHLIGHT REDEVELOPMENT
4 S BLAIR ST. MADISON, WI

#2379 knothe • bruce ARCHITECTS

UDC INITIAL APPROVAL DESIGN

CURRENT DESIGN

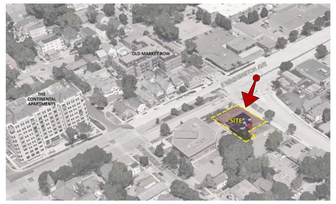

DESIGN COMPARISON

PORCHLIGHT REDEVELOPMENT

521 E. WASHINGTON AVE. MADISON, WI

UDC INFO SUBMITTAL | 04.22.2024 | KBA #2379

knothe • bruce ARCHITECTS

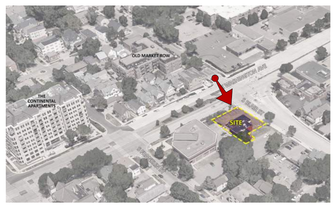

VIEW FROM STREET INTERSECTION

PORCHLIGHT REDEVELOPMENT
4 S. BLAIR ST. MADISON, WI

UDC RESUBMITTAL | 07.22.2024 | #2379

knothe • bruce ARCHITECTS

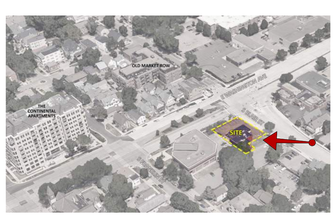

VIEW FROM S. BLAIR STREET

PORCHLIGHT REDEVELOPMENT
4 S. BLAIR ST. MADISON, WI

UDC RESUBMITTAL | 07.22.2024 | #2379

knothe • bruce ARCHITECTS

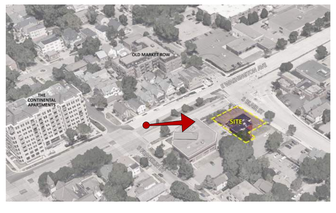

VIEW FROM E. WASHINGTON AVENUE

PORCHLIGHT REDEVELOPMENT
4 S. BLAIR ST. MADISON, WI

UDC RESUBMITTAL | 07.22.2024 | #2379

knothe • bruce ARCHITECTS

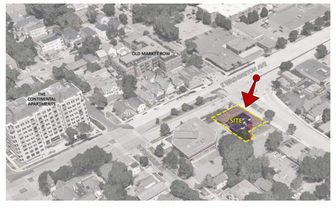

VIEW FROM STREET INTERSECTION

PORCHLIGHT REDEVELOPMENT
4 S. BLAIR ST. MADISON, WI
UDC RESUBMITTAL | 07.22.2024 | #2379
knothe • bruce ARCHITECTS