PROJECT NAME: ADD 702 W OLIN

PROP ADDRESS: 702 W OLIN AVE MADISON WI 53715

OWNER: MARISSA SUTTER

SCALE: 1 INCH = 16 FEET

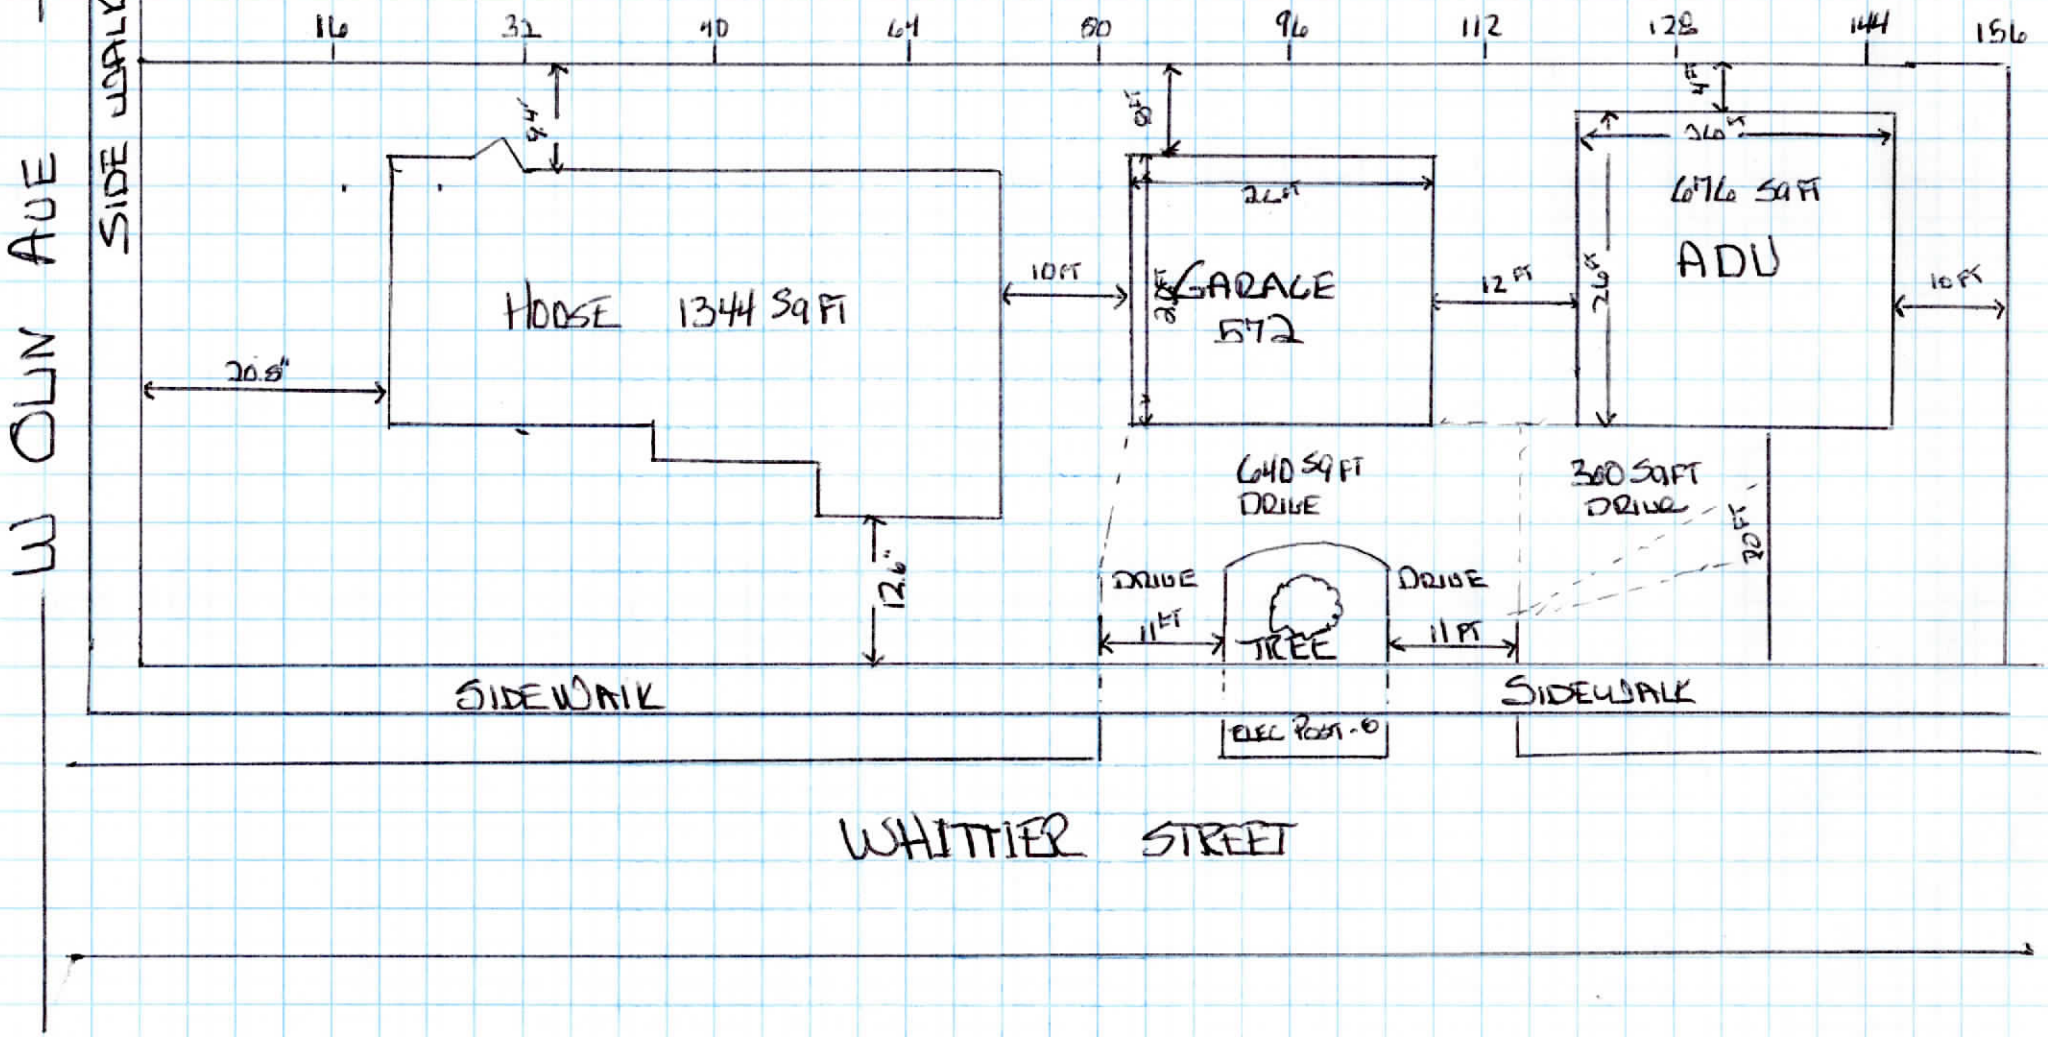

INSTANT DOWNLOAD PDF PLANS - USE "BUILD15" FOR 15% OFF

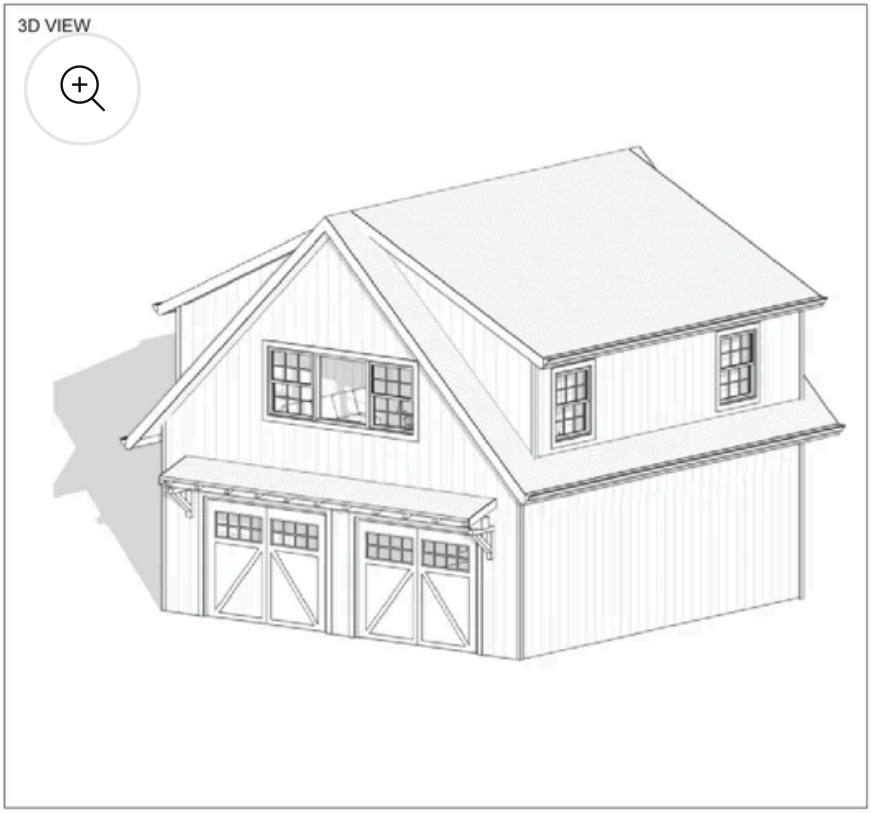

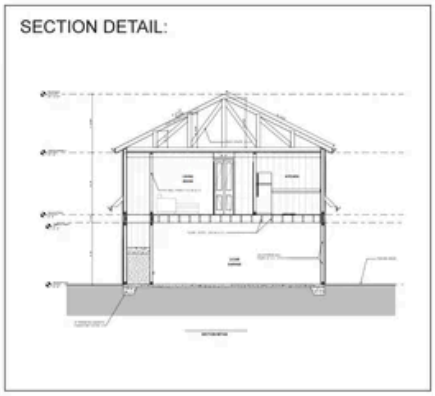

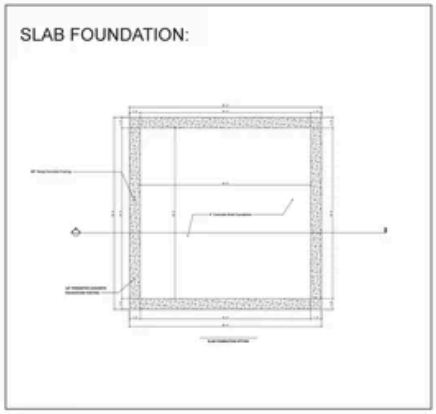

26’ x 26’ GARAGE ADU

BUILD SIZE: 26’W x 26’L x 24’-6”H
INTERIOR SPACE: 1350SF
CEILING HEIGHT: 8’-0”
FOUNDATION: CONCRETE SLAB
ROOF PITCH: 6:12
HEIGHT TO RIDGE: 24’-6”

COPYRIGHTED BY buildblueprint

1

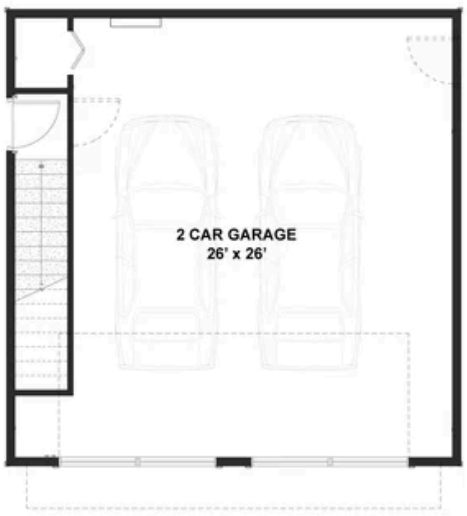

GROUND FLOOR PLAN
675SF
#BB-GP0005

N

SECOND FLOOR PLAN
675SF
#BB-GP0005

N

COPYRIGHTED BY
buildblueprint

1

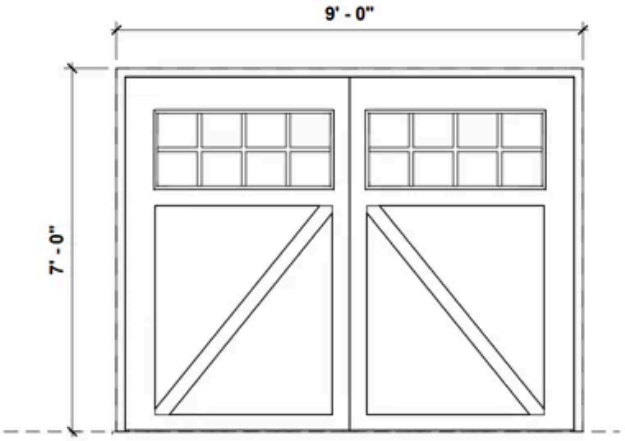

STANDARD SIZE GARAGE DOOR
WORKS WITH ANY STYLE

COPYRIGHTED BY buildblueprint

1

INCLUDES MATERIALS LIST

COPYRIGHTED BY build blueprint

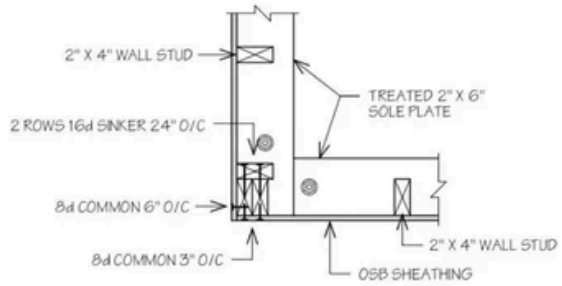

D CORNER FRAMING DETAIL
SCALE: 1" = 1' 0"

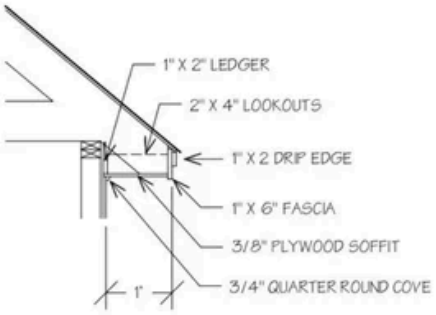

G OVERHANG DETAIL
SCALE: 1/2" = 1' 0"

STANDARD CONSTRUCTION DETAILS INCLUDED

COPYRIGHTED BY buildblueprint