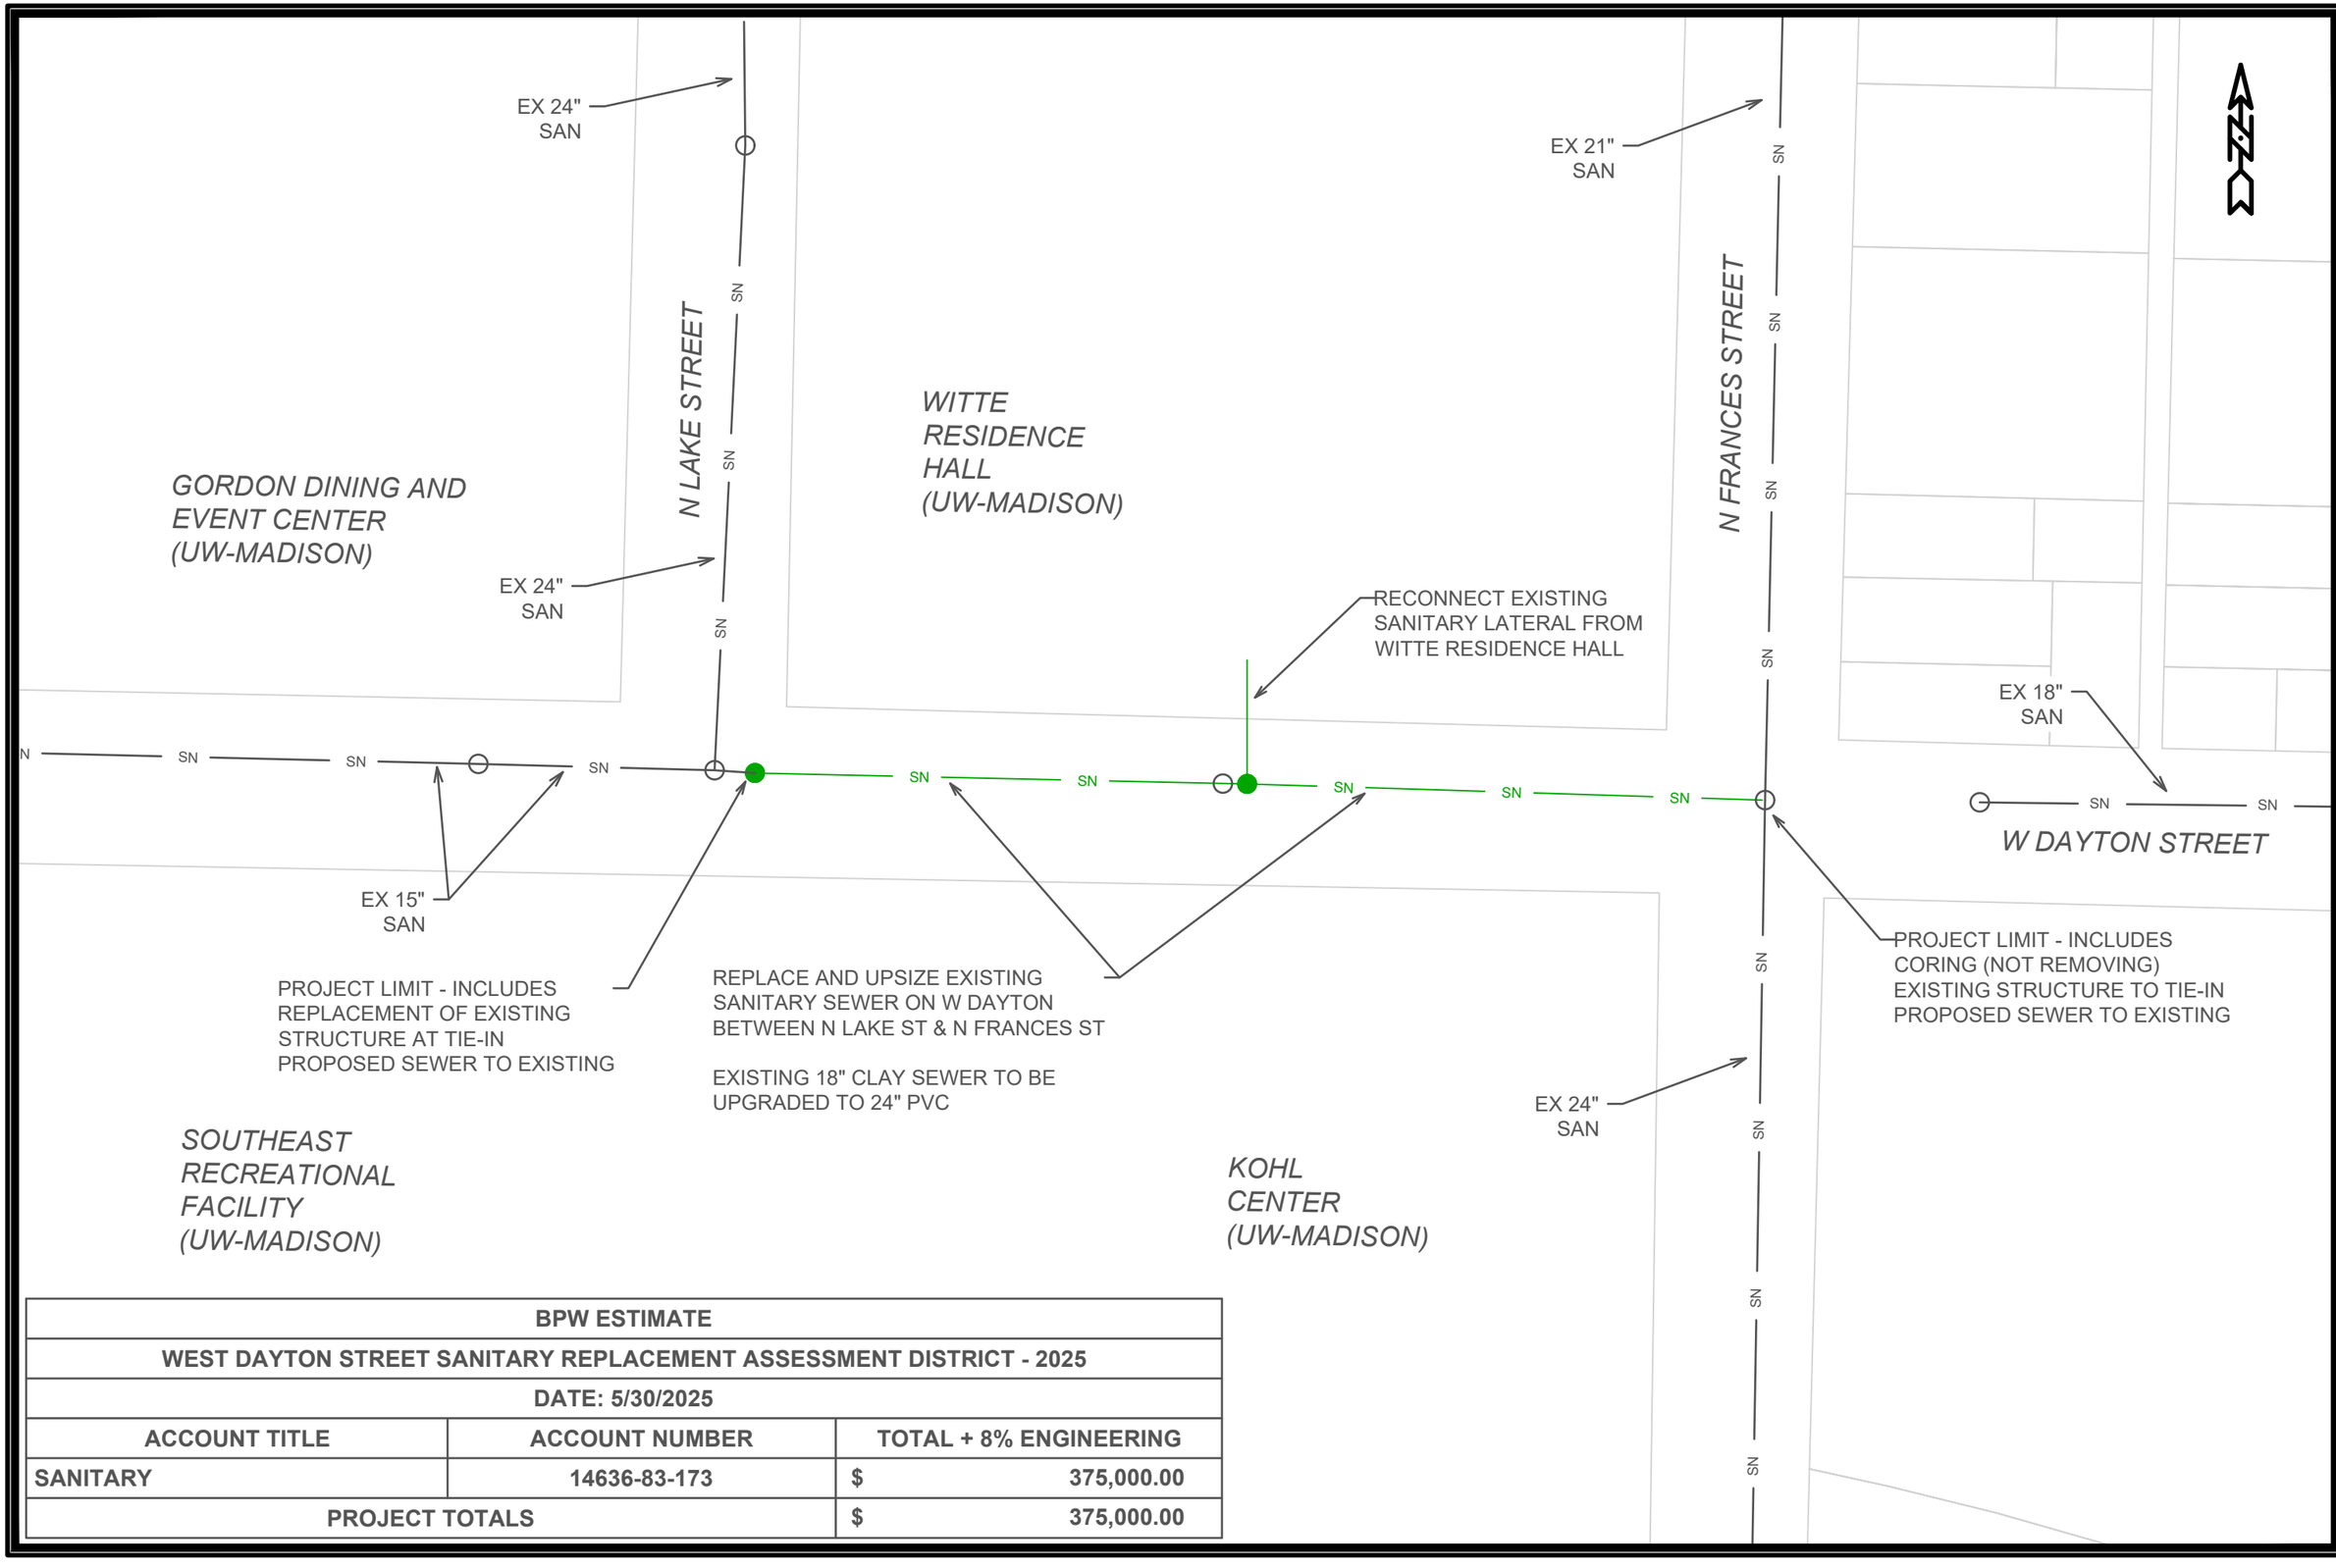

BPW ESTIMATE		
WEST DAYTON STREET SANITARY REPLACEMENT ASSESSMENT DISTRICT - 2025		
DATE: 5/30/2025		
ACCOUNT TITLE	ACCOUNT NUMBER	TOTAL + 8% ENGINEERING
SANITARY	14636-83-173	$ 375,000.00
PROJECT TOTALS		$ 375,000.00

MARK	REVISION	DATE	BY
---	---	---	---

Designed By: EEA | Date: 5/30/2025 1:21 PM | Scale: 1:60 | M-1

14636

8733

BPW MAP - WEST DAYTON STREET SANITARY REPLACEMENT (NO AERIAL) 14636

WEST DAYTON SANITARY REPLACEMENT ASSESSMENT DISTRICT - 2025 MADISON, WI

CONTRACT NO:

M:\DESIGN\Projects\14636\CAD\Sewers\14636SWR-BPW EXHIBIT.dwg

14636

M-1