REILAND GROVE

Phase 1 (Contract 9720, Project 16088) Main Contract
Phase 1 (Contract 9721, Project 16088) Surface Paving
Stormwater Management (Contract 9722, Project 16089)

Developer: VH 902 REINER, LLC

Overall Location View

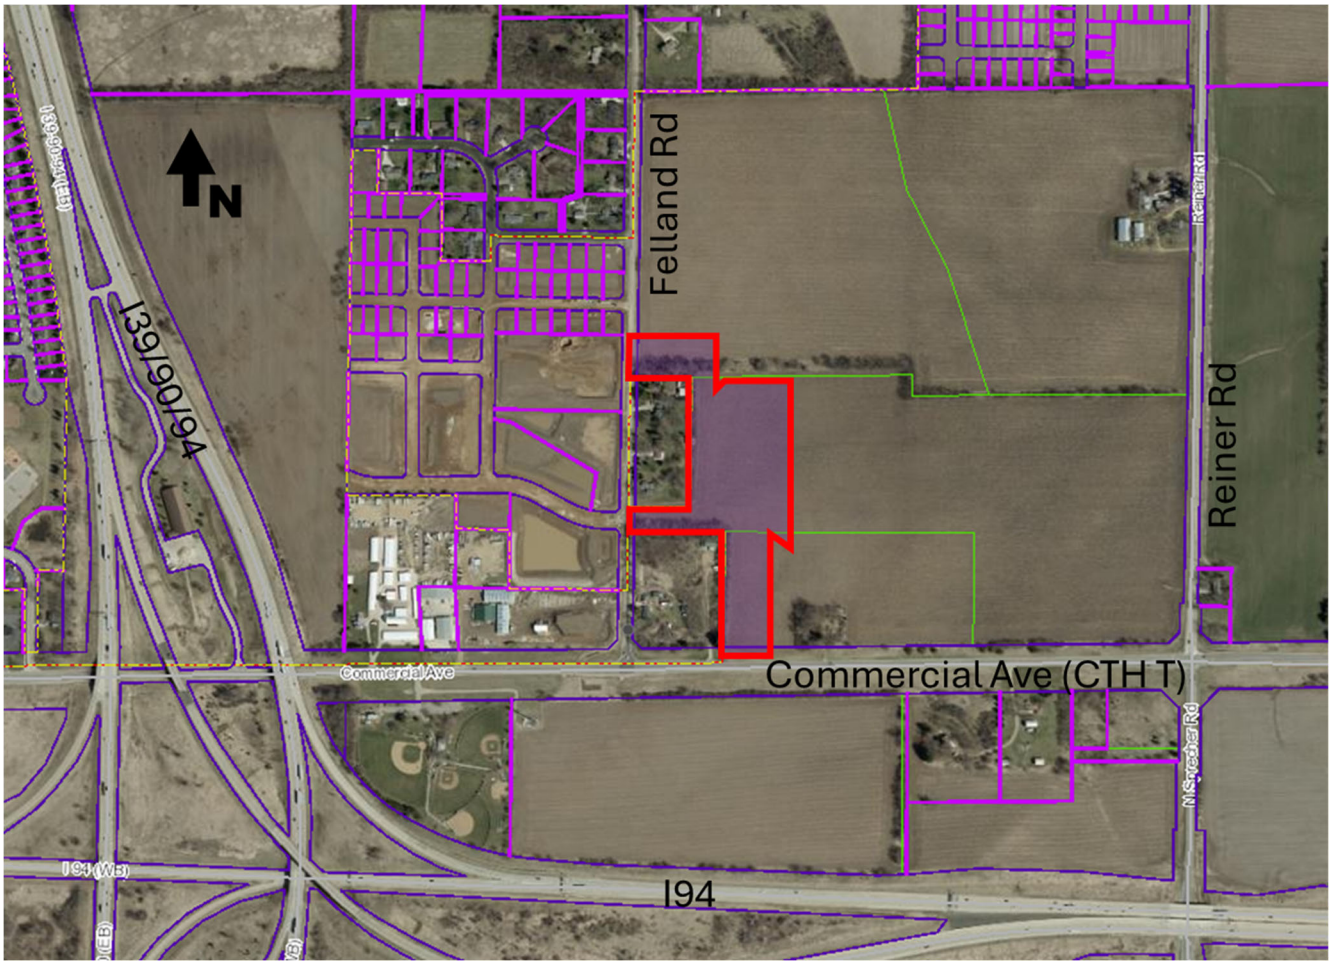

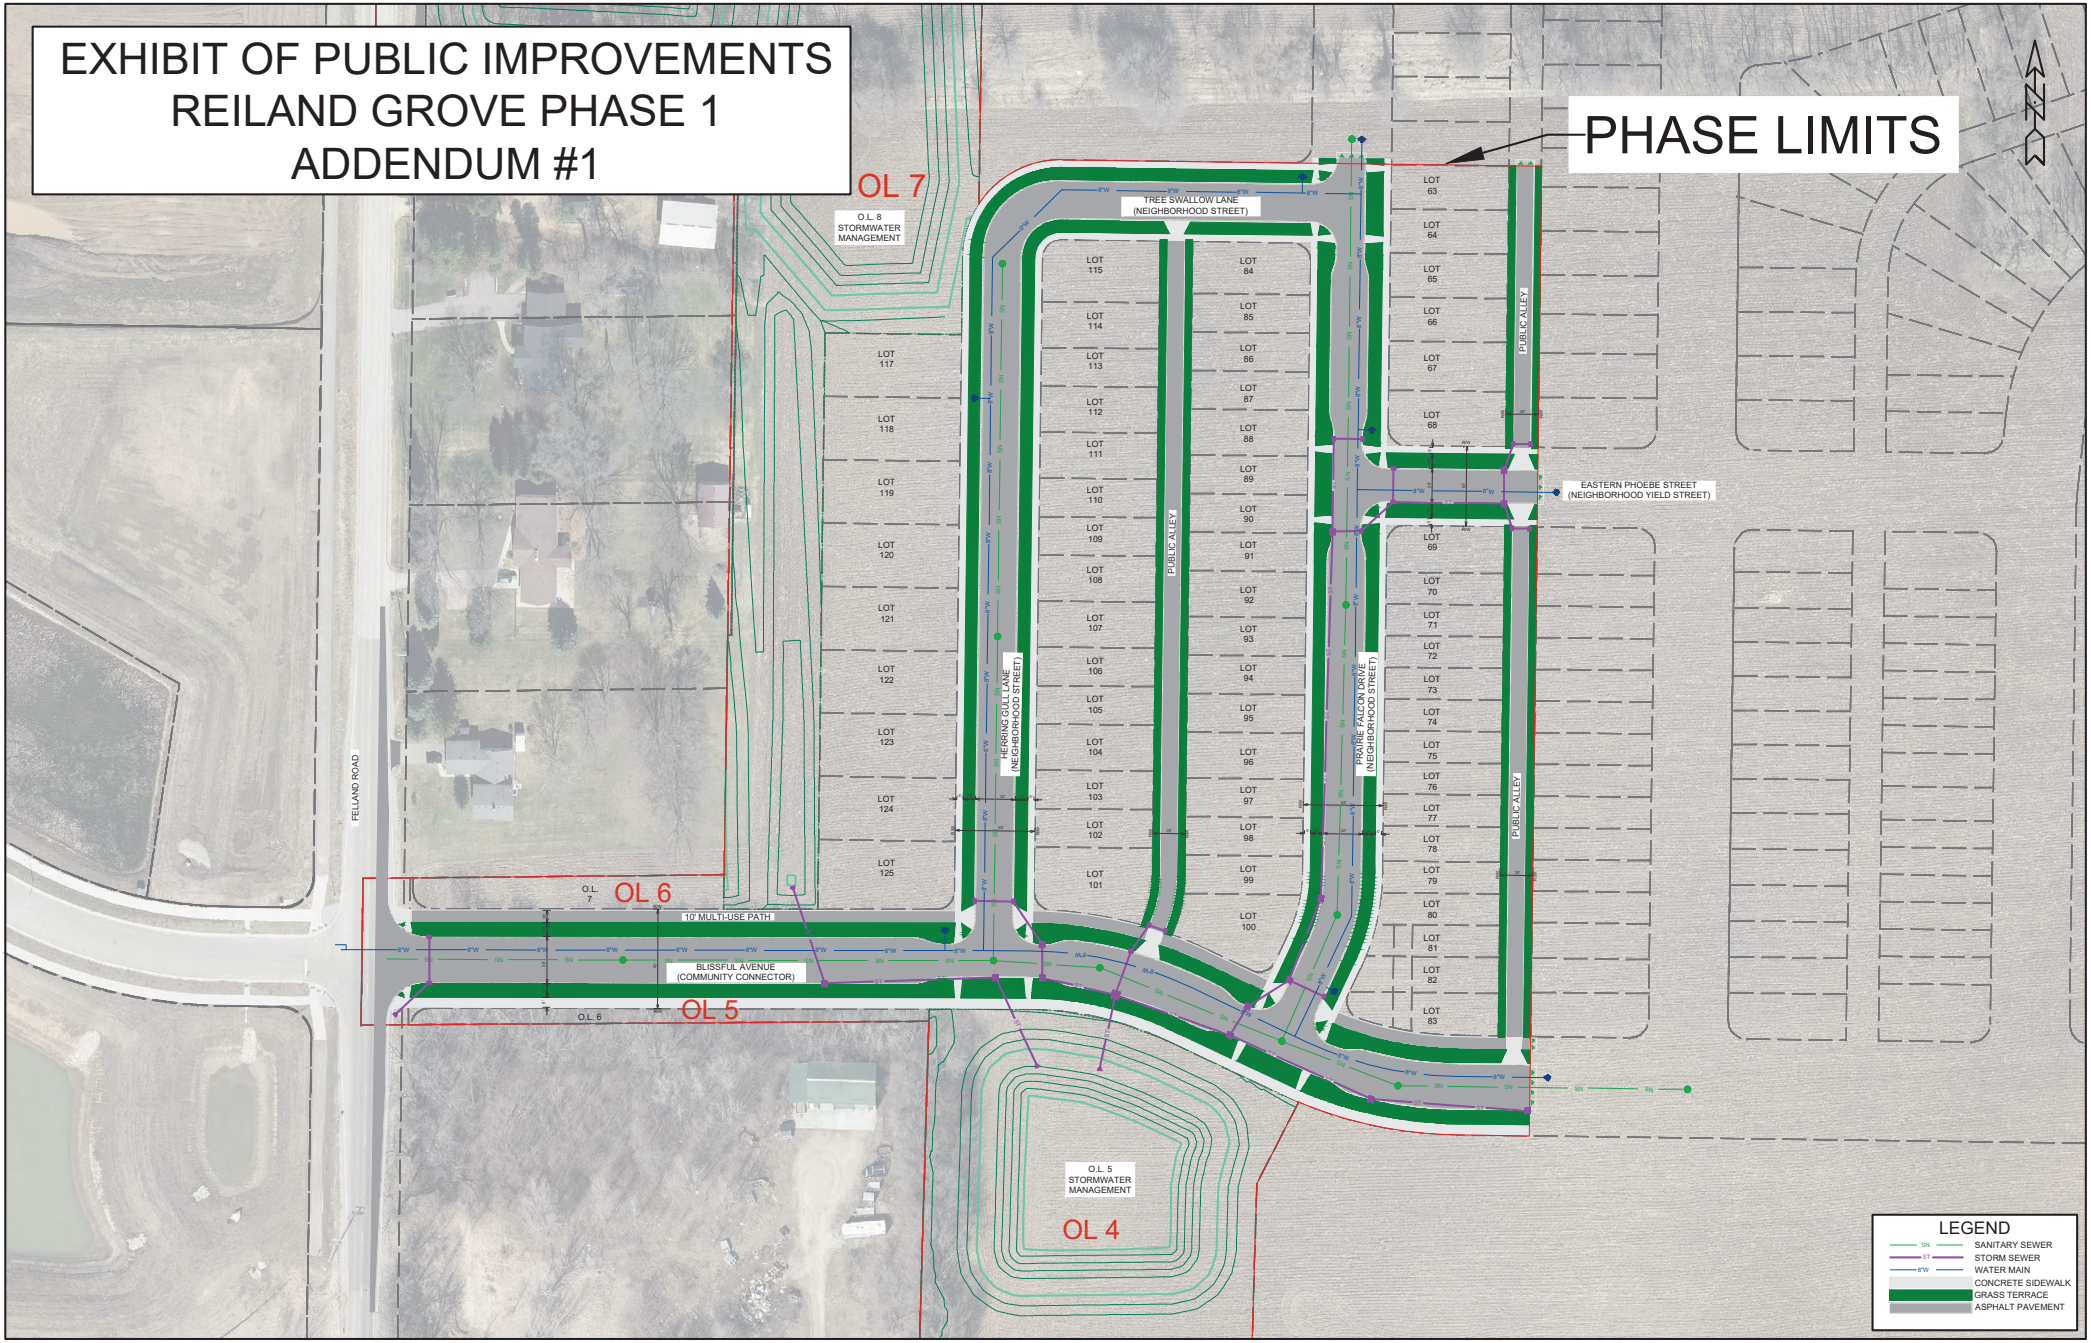
EXHIBIT OF PUBLIC IMPROVEMENTS
REILAND GROVE PHASE 1
ADDENDUM #1
PHASE LIMITS
OL 7
OL 6
OL 5
OL 4
O.L. 8 STORMWATER MANAGEMENT
TREE SWALLOW LANE (NEIGHBORHOOD STREET)
EASTERN PHOEBE STREET (NEIGHBORHOOD YIELD STREET)
HERRING GULL LANE (NEIGHBORHOOD STREET)
PRAIRIE FALCON DRIVE (NEIGHBORHOOD STREET)
PUBLIC ALLEY
FELLAND ROAD
10' MULTI-USE PATH
BLISSFUL AVENUE (COMMUNITY CONNECTOR)
O.L. 5 STORMWATER MANAGEMENT
LEGEND
SANITARY SEWER
STORM SEWER
WATER MAIN
CONCRETE SIDEWALK
GRASS TERRACE
ASPHALT PAVEMENT

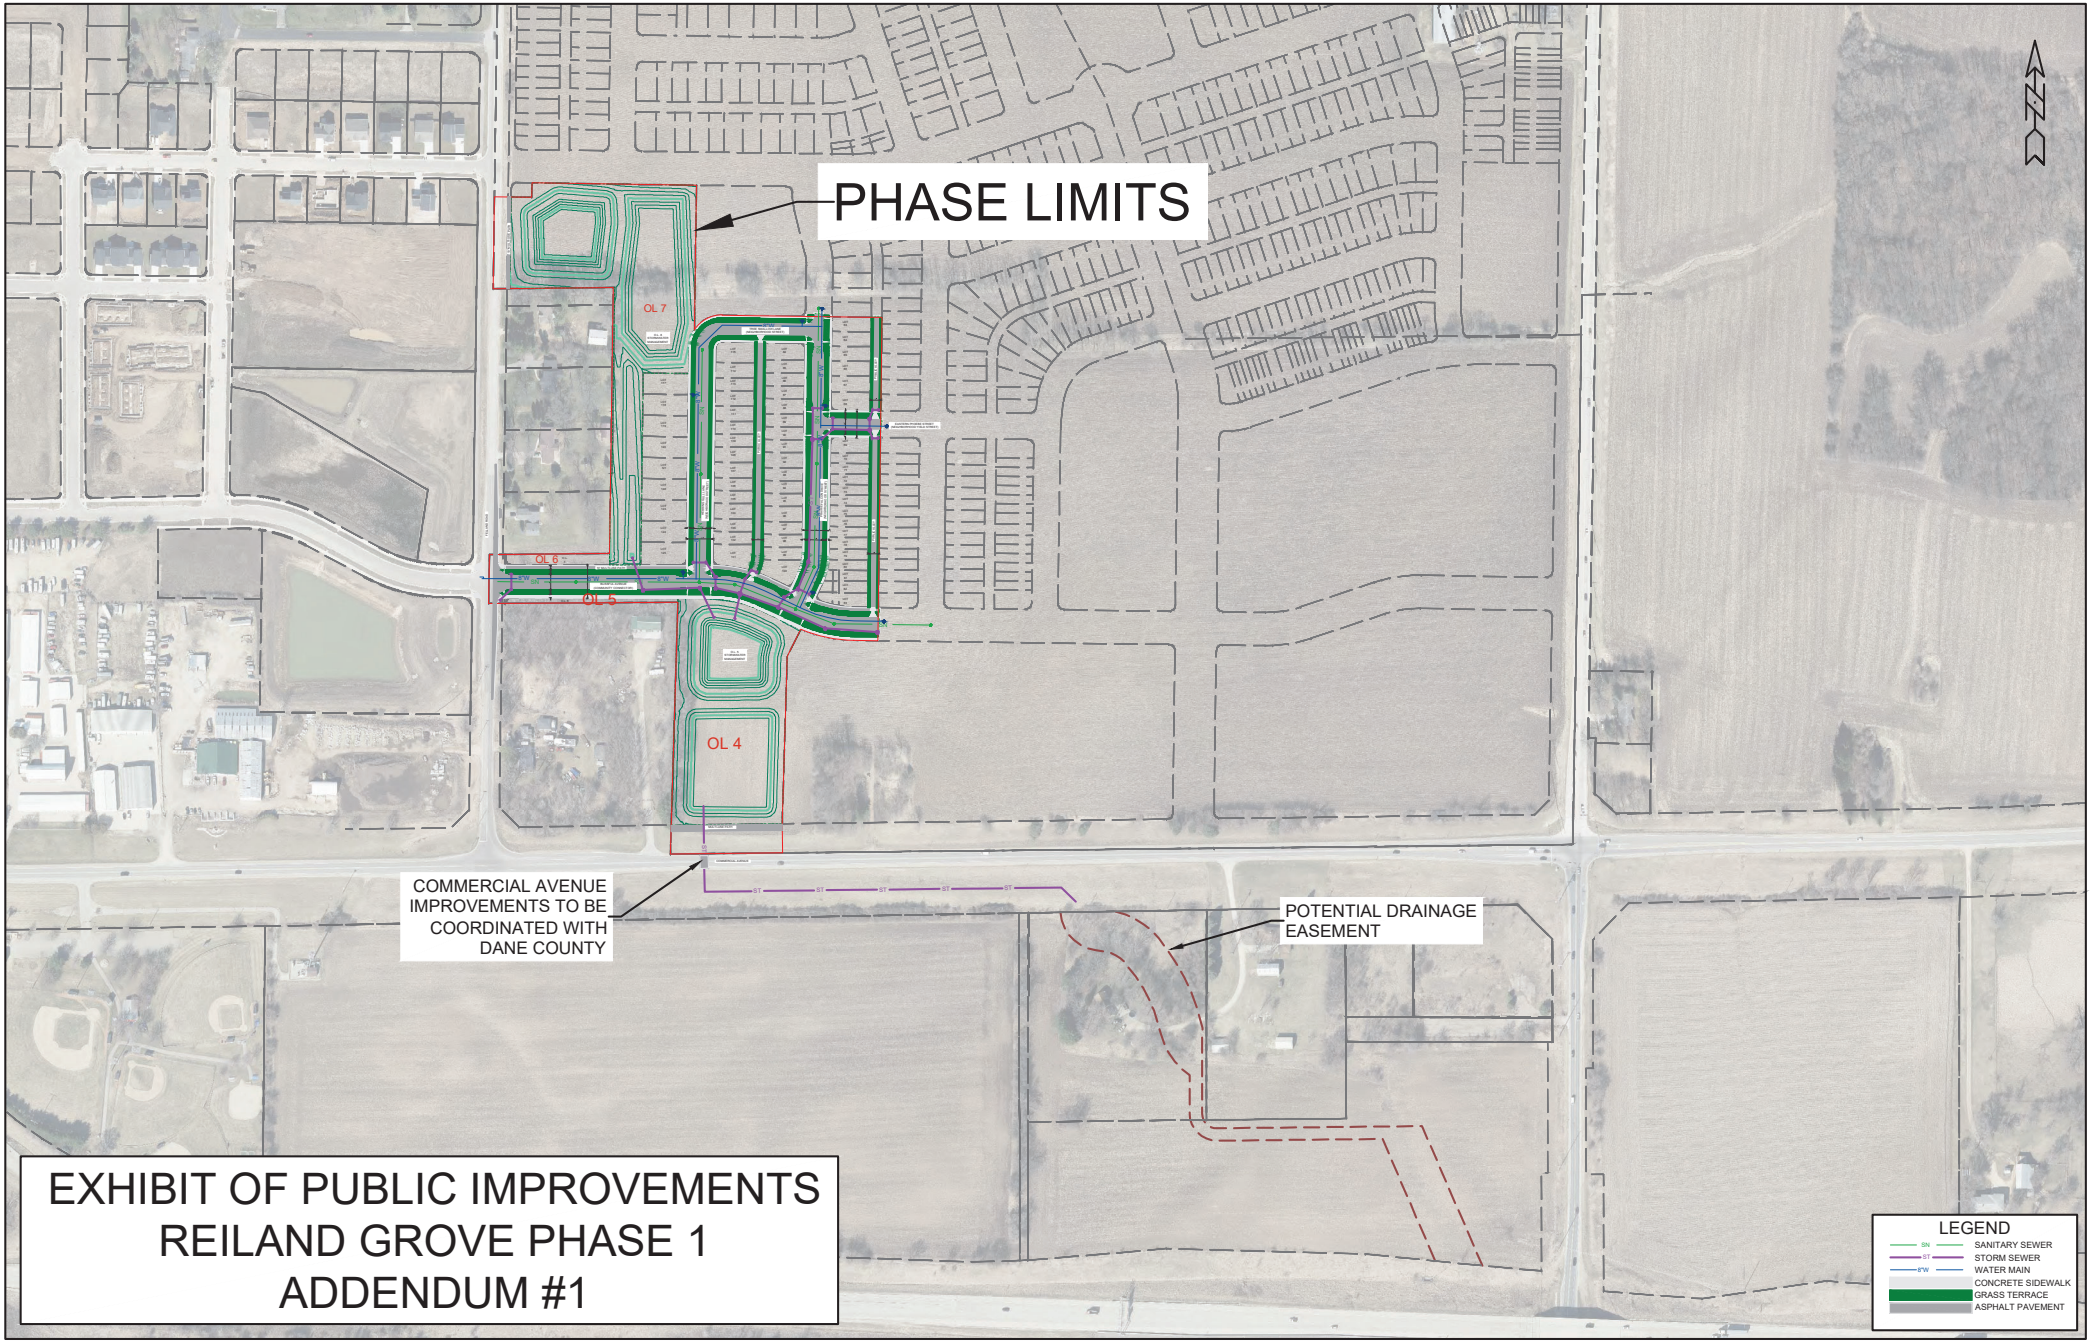

EXHIBIT OF PUBLIC IMPROVEMENTS
REILAND GROVE PHASE 1
ADDENDUM #1