KEY

- MAINLINE PAVEMENT (CONCRETE OR ASPHALT)
- ASPHALT PAVEMENT
- RAISED MEDIAL SEPERATOR
- GRASS
- CONCRETE SIDEWALK
- STAMPED COLORED CONCRETE
- EXISTING RIGHT-OF-WAY
- NEW RIGHT-OF-WAY
- TEMPORARY LIMITED EASEMENT
- PERMANENT LIMITED EASEMENT

N

MONONA DRIVE PHASE 3

(NICHOLS ROAD - WINNEQUAH ROAD)

KEY

- MAINLINE PAVEMENT (CONCRETE OR ASPHALT)
- ASPHALT PAVEMENT
- RAISED MEDIAL SEPERATOR
- GRASS
- CONCRETE SIDEWALK
- STAMPED COLORED CONCRETE
- EXISTING RIGHT-OF-WAY
- NEW RIGHT-OF-WAY
- TEMPORARY LIMITED EASEMENT
- PERMANENT LIMITED EASEMENT
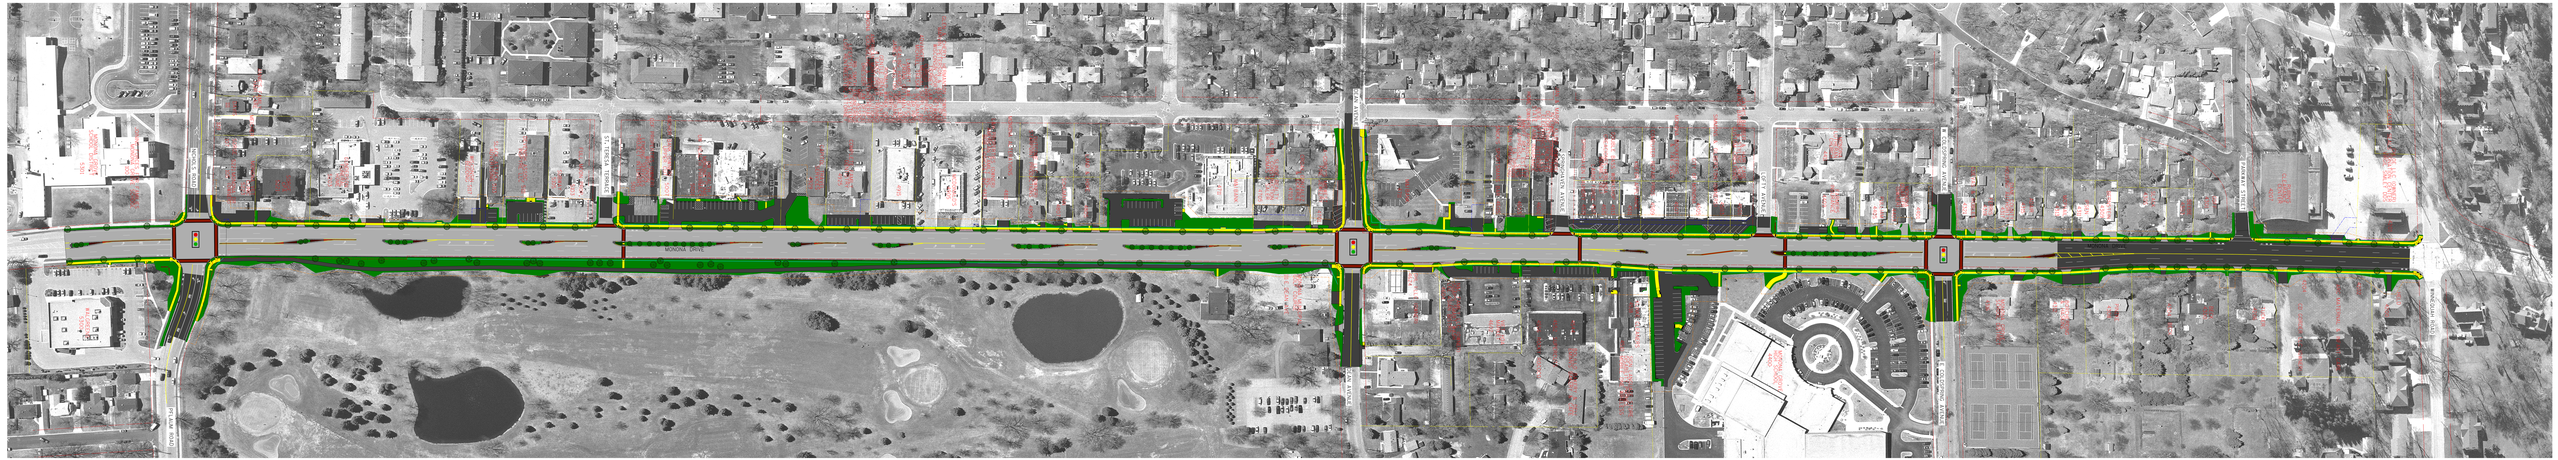
N