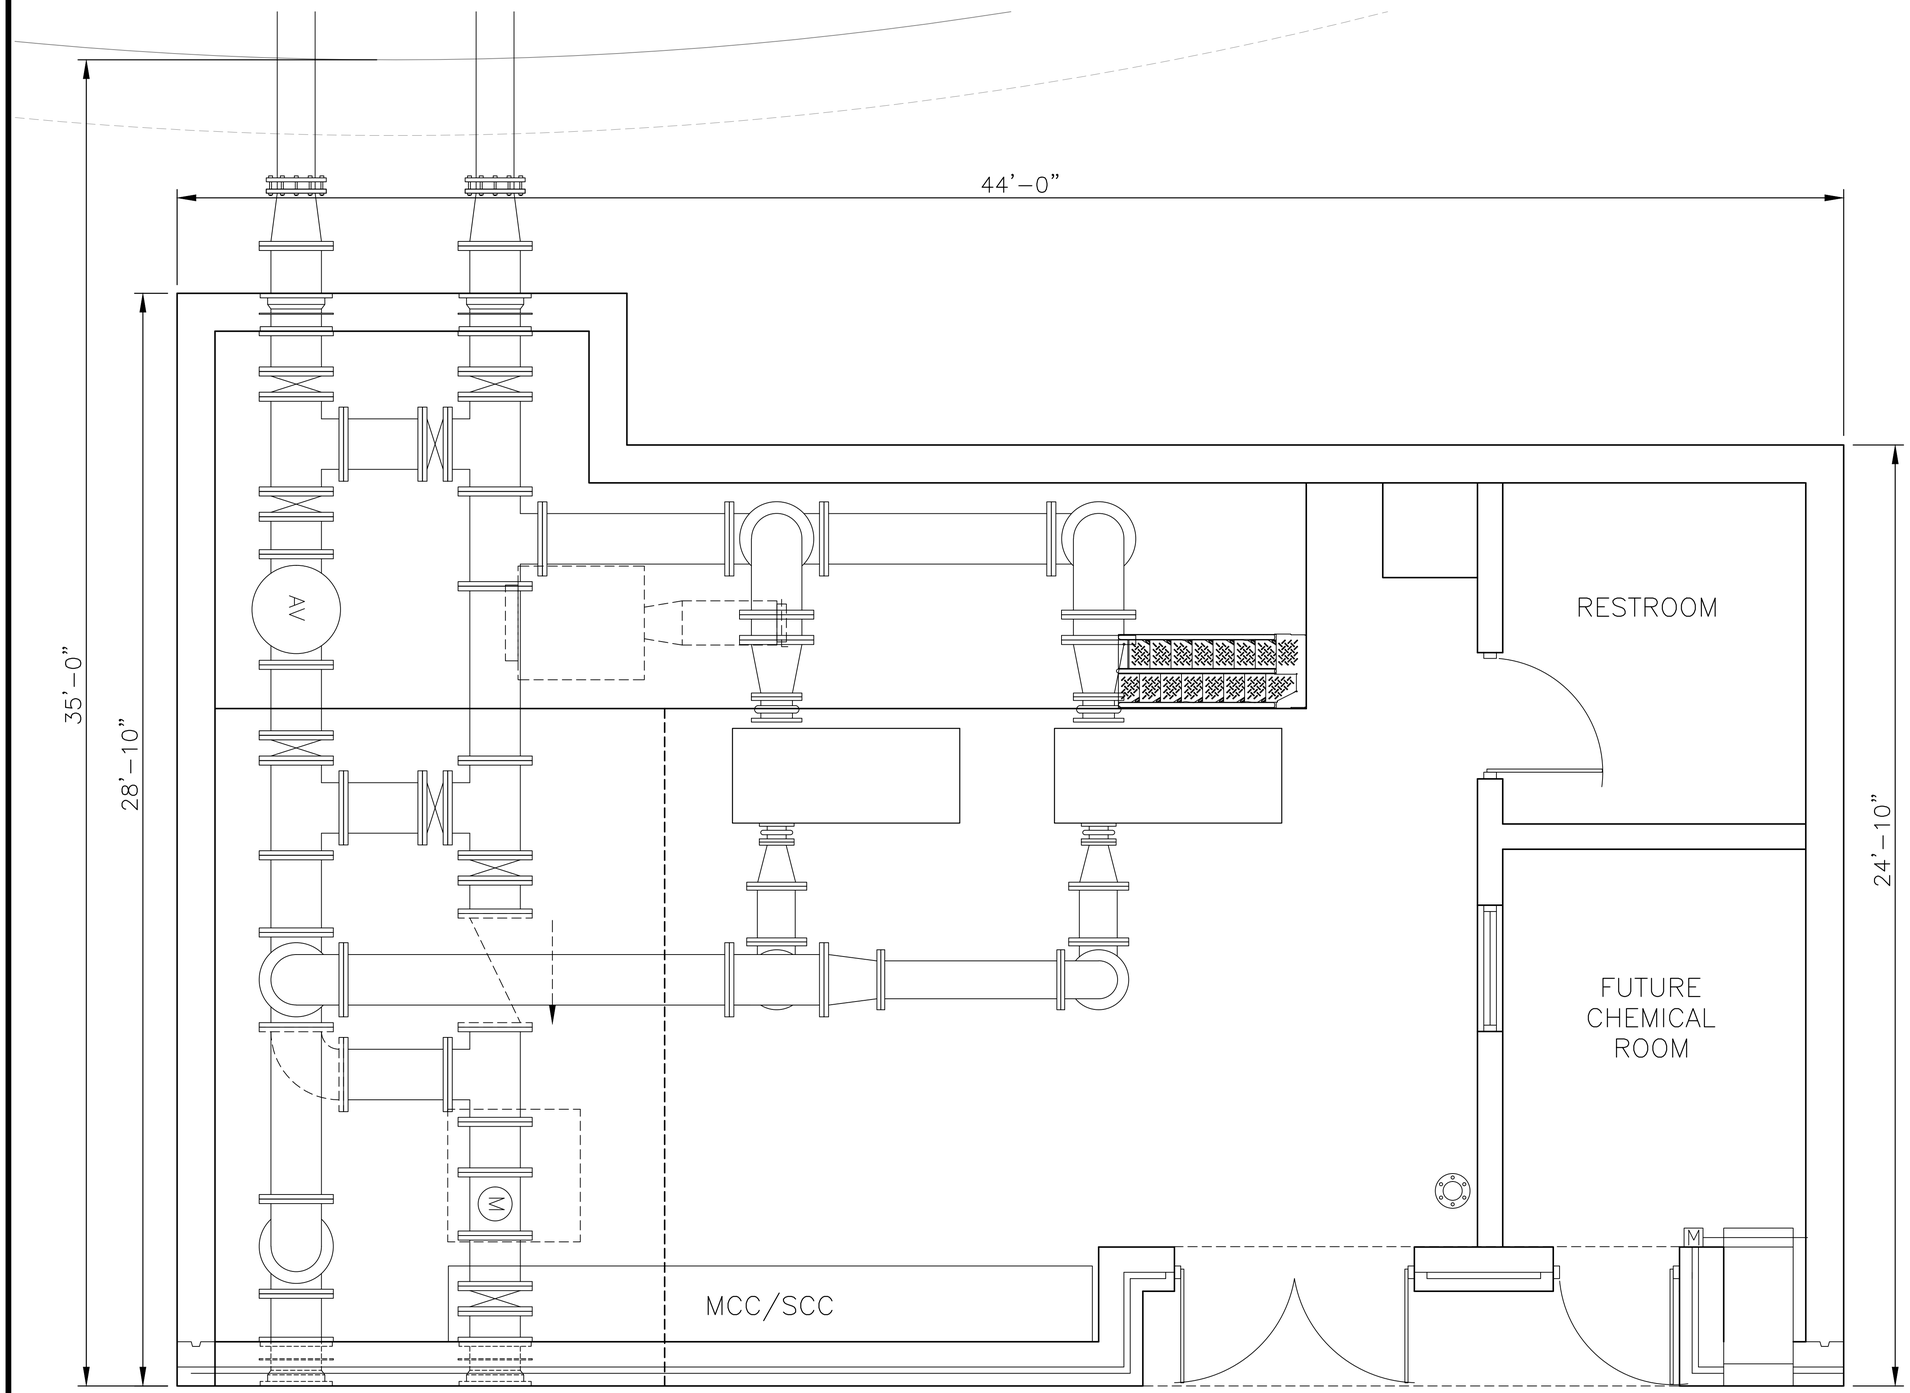

FLOOR PLAN

N

0 1' 2' 4' 8'

NO.	REVISIONS	DATE:

PRELIMINARY FLOOR PLAN

BOOSTER STATION NO. 106
MADISON WATER UTILITY
MADISON, WISCONSIN

JOB NO.
1020.071

PROJECT MGR.
ANDY MULLENDORE

STRAND ASSOCIATES®

SHEET
ASM1.2

File: S:\MAD\1000--1099\1020\071\Acad\Drawings\ASM1.2.dwg Time: Jan 15, 2013 - 1:17pm