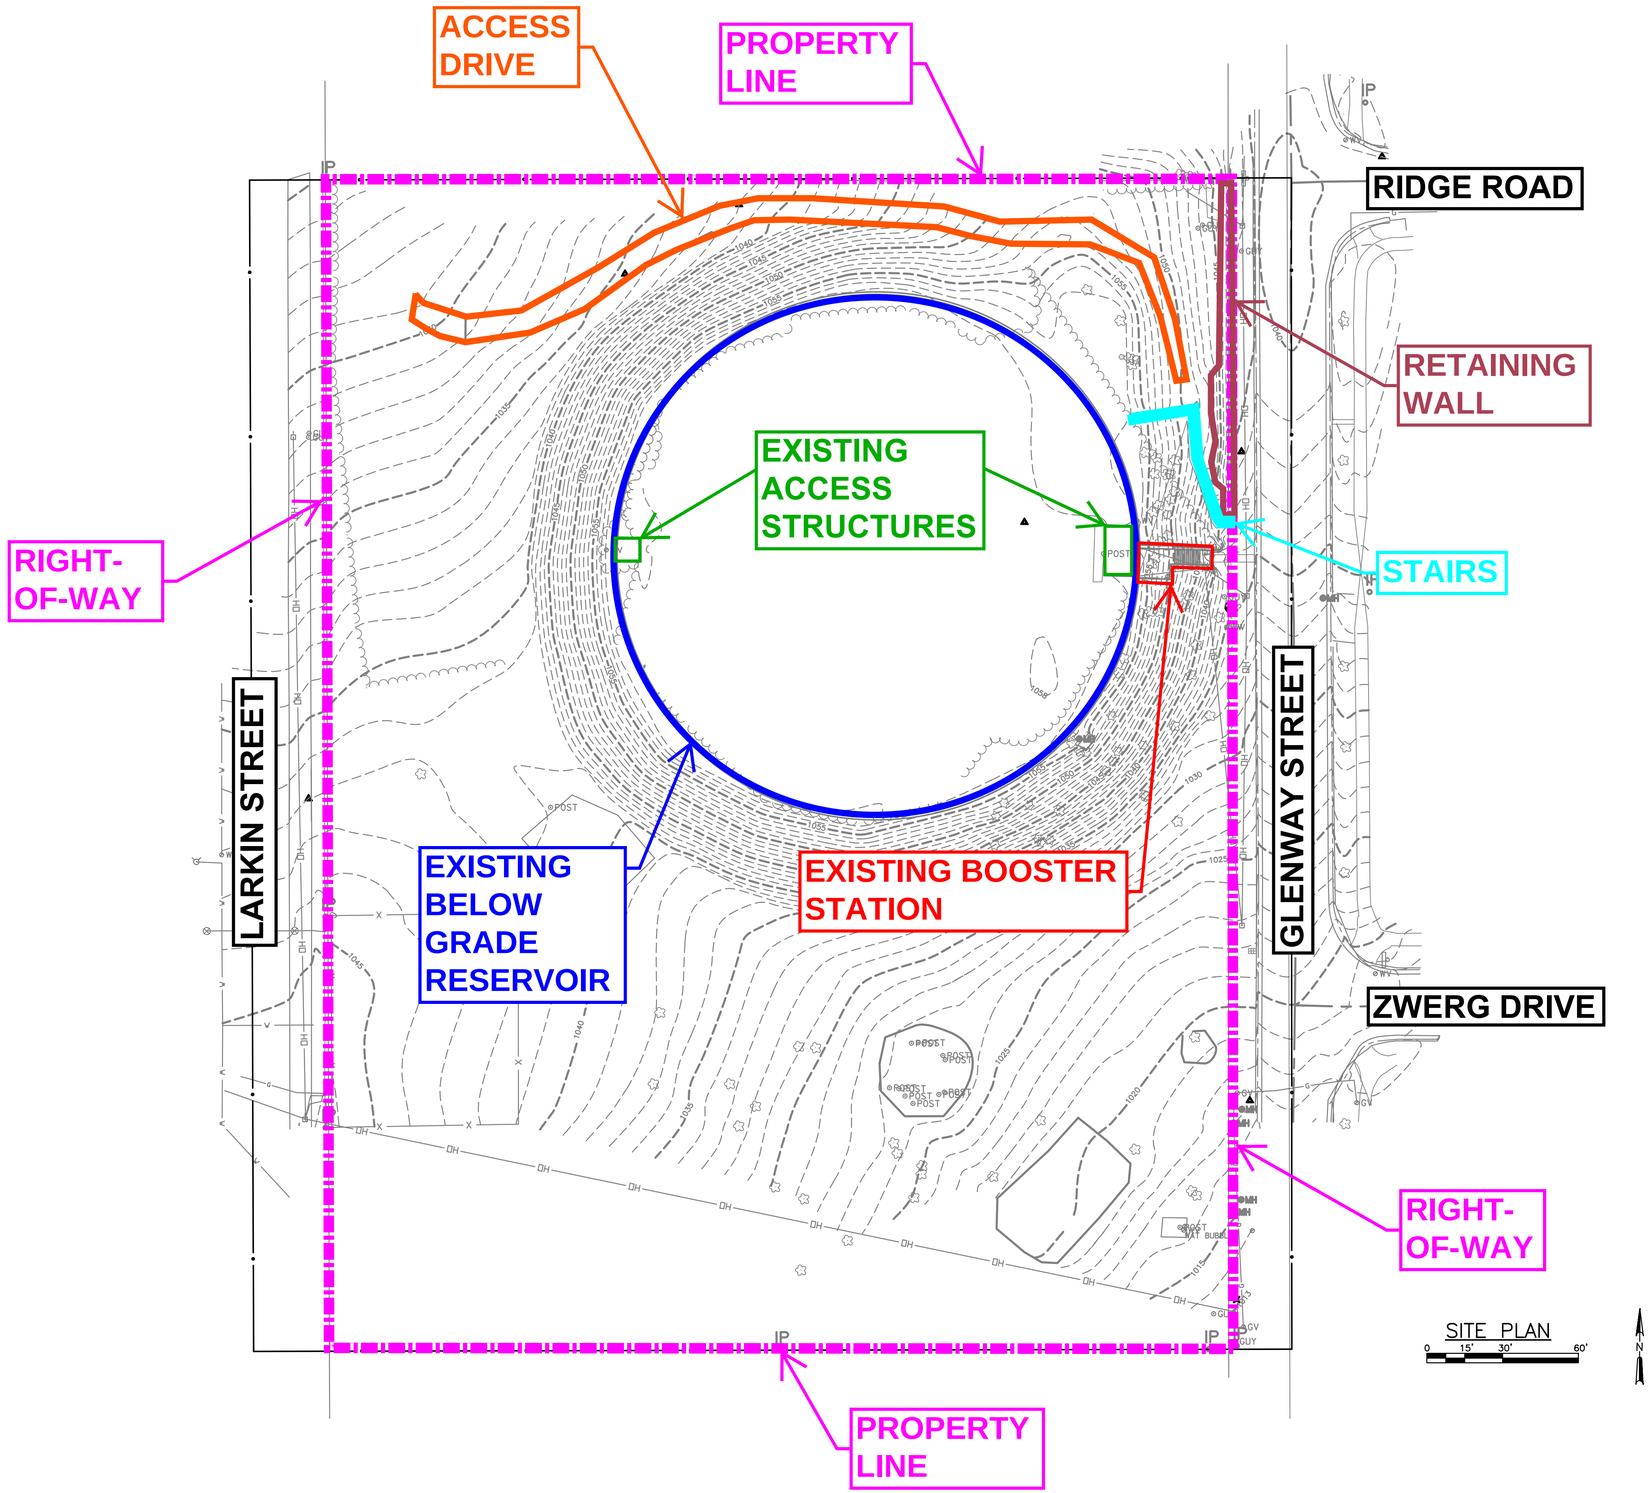

NO.	REVISIONS	DATE:

SITE PLAN

BOOSTER STATION NO. 106
MADISON WATER UTILITY
MADISON, WISCONSIN

JOB NO.
1020.071

PROJECT MGR.
ANDY MULLENDORE

STRAND ASSOCIATES®

SHEET
X
C1.1

File: S:\MAD\1000--1099\1020\071\Acad\Drawings\C1.1.dwg Time: Dec 07, 2012 – 2:09pm