EXHIBIT B

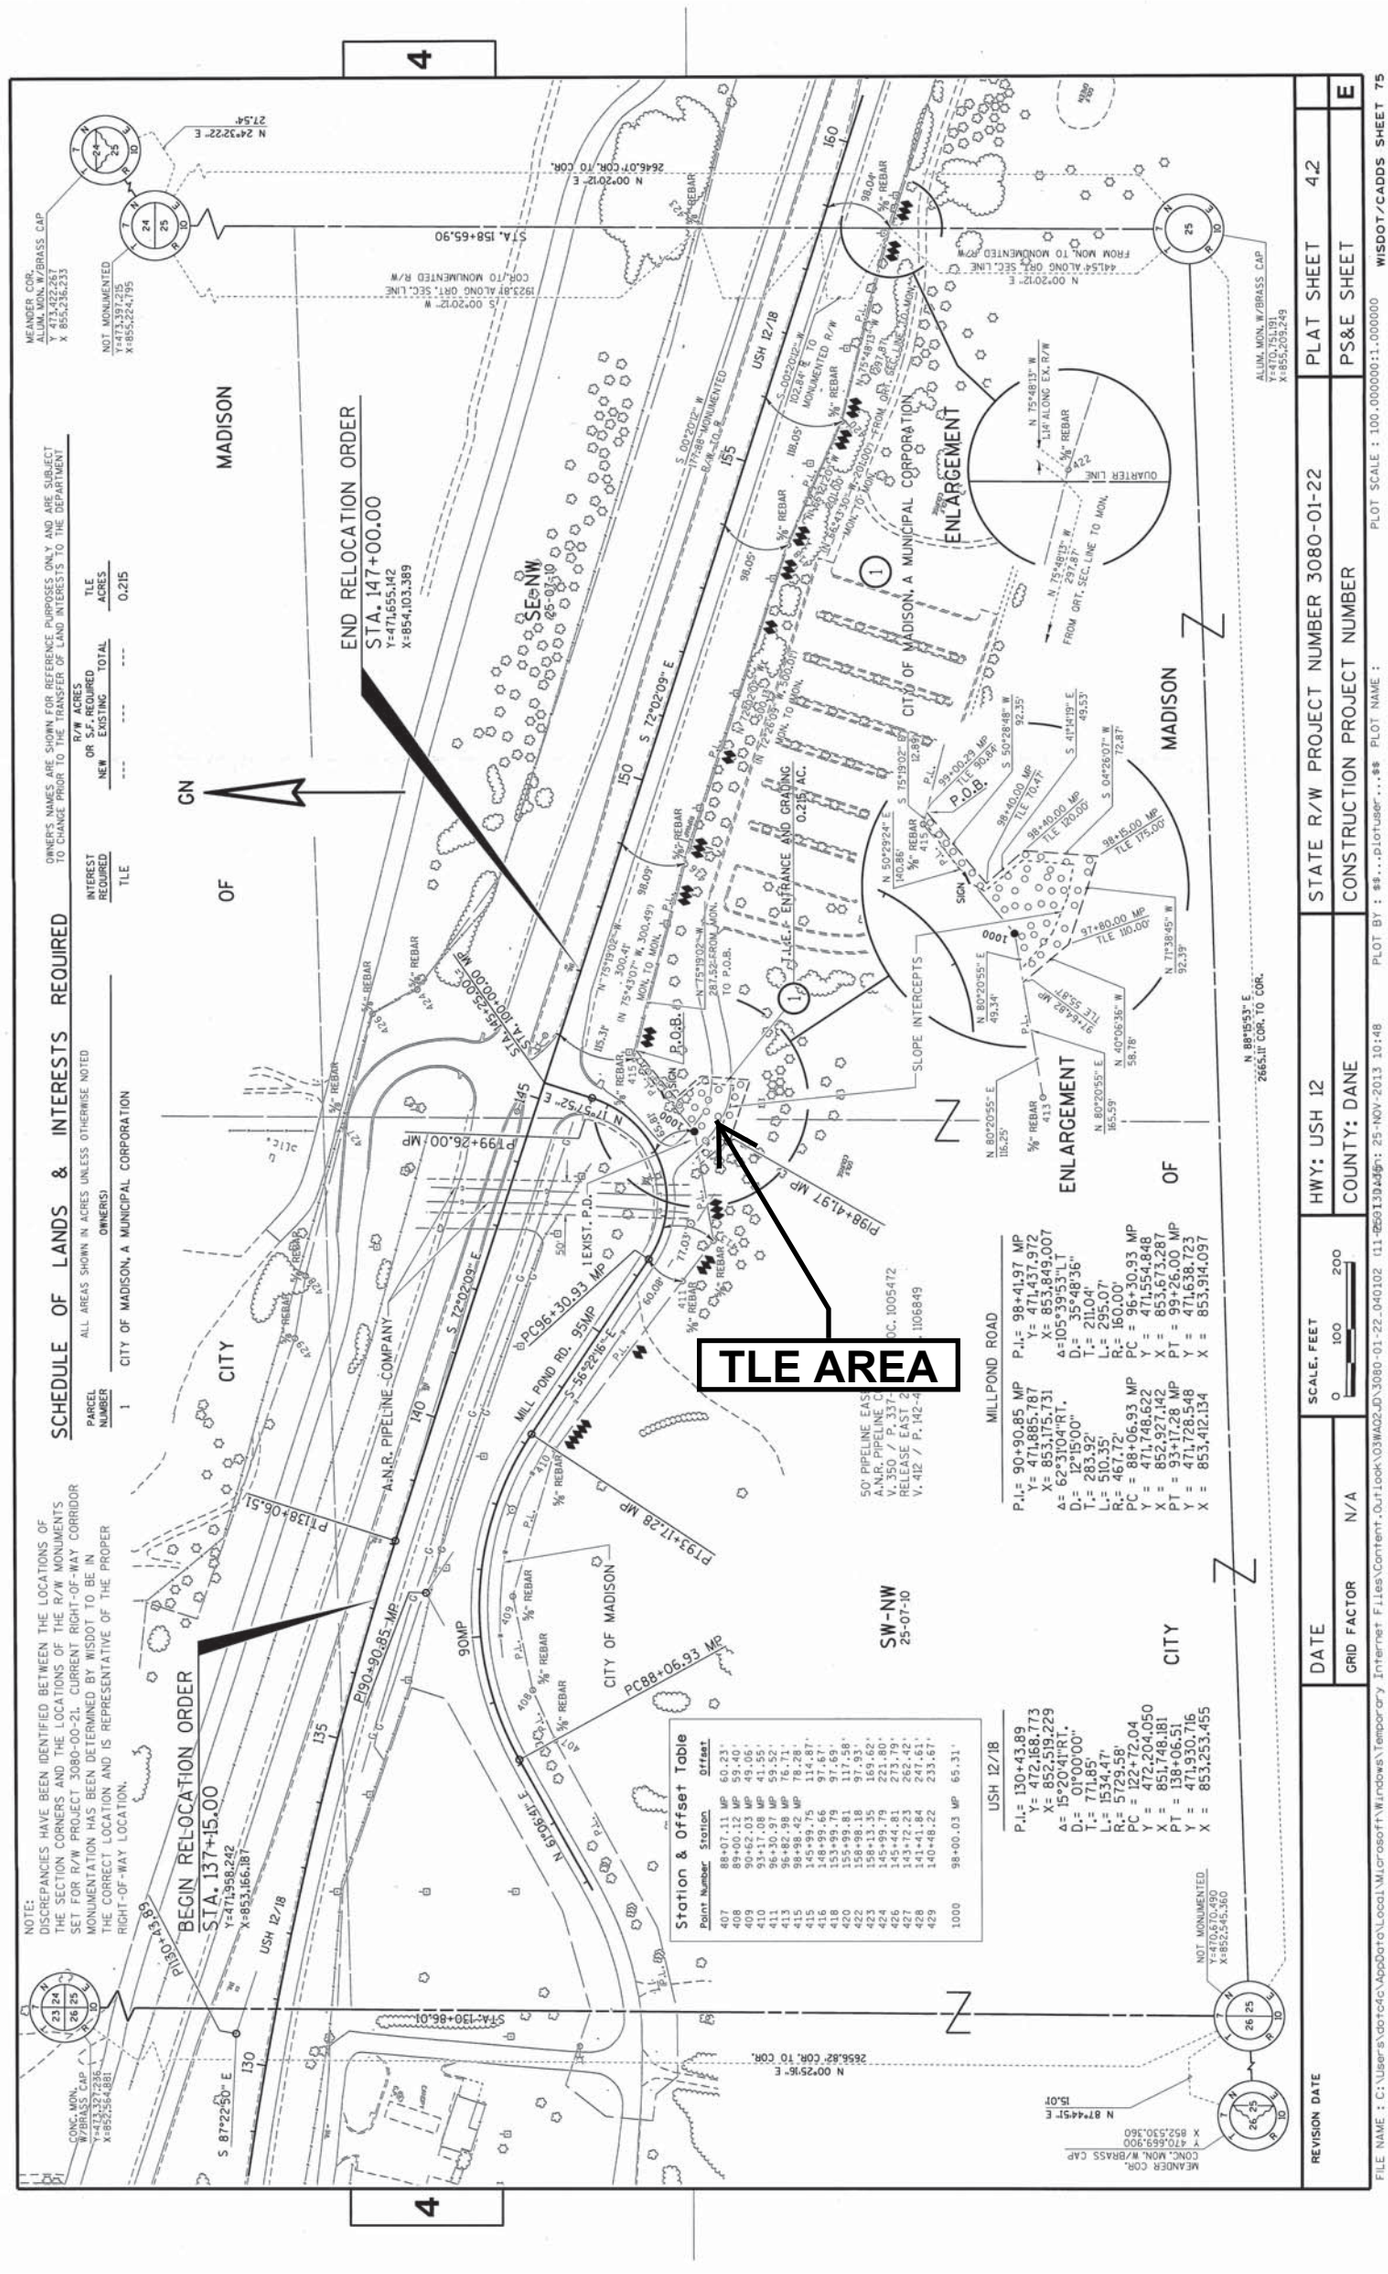

SCHEDULE OF LANDS & INTERESTS REQUIRED
PARCEL NUMBER
ALL AREAS SHOWN IN ACRES UNLESS OTHERWISE NOTED
OWNER(S)
INTEREST REQUIRED
TLE
R/W ACRES OR S.F. REQUIRED
NEW
EXISTING
TOTAL
TLE ACRES
1
CITY OF MADISON, A MUNICIPAL CORPORATION
0.215
OWNER'S NAMES ARE SHOWN FOR REFERENCE PURPOSES ONLY AND ARE SUBJECT TO CHANGE PRIOR TO THE TRANSFER OF LAND INTERESTS TO THE DEPARTMENT
NOTE:
DISCREPANCIES HAVE BEEN IDENTIFIED BETWEEN THE LOCATIONS OF THE SECTION CORNERS AND THE LOCATIONS OF THE R/W MONUMENTS SET FOR R/W PROJECT 3080-00-21. CURRENT RIGHT-OF-WAY CORRIDOR MONUMENTATION HAS BEEN DETERMINED BY WISDOT TO BE IN THE CORRECT LOCATION AND IS REPRESENTATIVE OF THE PROPER RIGHT-OF-WAY LOCATION.
BEGIN RELOCATION ORDER
STA. 137+15.00
Y=471,958.242
X=853,166.187
END RELOCATION ORDER
STA. 147+00.00
Y=471,655.142
X=854,103.389
GN
MADISON
CITY OF MADISON, A MUNICIPAL CORPORATION
ENLARGEMENT
SE-NW
SW-NW
25-07-10
TLE AREA
MILLPOND ROAD
P.I.= 90+90.85 MP
Y= 471,885.787
X= 853,175.731
Δ= 62°31'04"RT.
D.= 12°15'00"
T.= 283.92'
L.= 510.35'
R.= 467.72'
PC = 88+06.93 MP
Y = 471,748.622
X = 852,927.142
PT = 93+17.28 MP
Y = 471,728.548
X = 853,412.134
P.I.= 98+41.97 MP
Y= 471,437.972
X= 853,849.007
Δ=105°39'53"LT
D.= 35°48'36"
T.= 211.04'
L.= 295.07'
R.= 160.00'
PC = 96+30.93 MP
Y = 471,554.848
X = 853,673.287
PT = 99+26.00 MP
Y = 471,638.723
X = 853,914.097
USH 12/18
P.I.= 130+43.89
Y= 472,168.773
X= 852,519.229
Δ= 15°20'41"RT.
D.= 01°00'00"
T.= 771.85'
L.= 1534.47'
R.= 5729.58'
PC = 122+72.04
Y = 472,204.050
X = 851,748.181
PT = 138+06.51
Y = 471,930.716
X = 853,253.455
Station & Offset Table
Point Number Station Offset
407 88+07.11 MP 60.23'
408 89+00.12 MP 59.40'
409 90+62.03 MP 49.06'
410 93+17.08 MP 41.55'
411 96+30.97 MP 59.52'
413 96+82.98 MP 76.71'
415 98+98.42 MP 78.28'
415 145+99.75 114.87'
416 148+99.66 97.67'
418 153+99.79 97.69'
420 155+99.81 117.58'
422 158+98.18 97.93'
423 158+13.35 169.62'
424 145+99.79 221.80'
426 145+44.81 273.79'
427 143+72.23 262.42'
428 141+41.84 247.61'
429 140+48.22 233.67'
1000 98+00.03 MP 65.31'
STA. 158+65.90
STA. 100+00.00 MP
STA. 130+86.01
P.O.B.
P.O.B.
P.O.B.
P.I.E. ENTRANCE AND GRADING 0.215 AC.
SLOPE INTERCEPTS
MILL POND RD. 95MP
A.N.R. PIPELINE COMPANY
CITY OF MADISON
CITY OF MADISON
QUARTER LINE
FROM ORT. SEC. LINE TO MON.
FROM MON. TO MONUMENTED R/W
MEANDER COR.
ALUM. MON. W/BRASS CAP
Y=473,422.267
X=855,236.233
NOT MONUMENTED
Y=473,397.215
X=855,224.795
ALUM. MON. W/BRASS CAP
Y=470,751.191
X=855,209.249
NOT MONUMENTED
Y=470,670.490
X=852,545.360
MEANDER COR.
CONC. MON. W/BRASS CAP
Y=473,327.236
X=852,564.881
REVISION DATE
DATE
GRID FACTOR N/A
SCALE, FEET
0 100 200
HWY: USH 12
COUNTY: DANE
STATE R/W PROJECT NUMBER 3080-01-22
CONSTRUCTION PROJECT NUMBER
PLAT SHEET 42
PS&E SHEET
E
WISDOT/CADDS SHEET 75
PLOT SCALE : 100.000000:1.000000
PLOT BY : $$...plotuser...$$ PLOT NAME :
FILE NAME : C:\Users\dotc4c\AppData\Local\Microsoft\Windows\Temporary Internet Files\Content.Outlook\03WA02JD\3080-01-22_040102 (11-25-13)